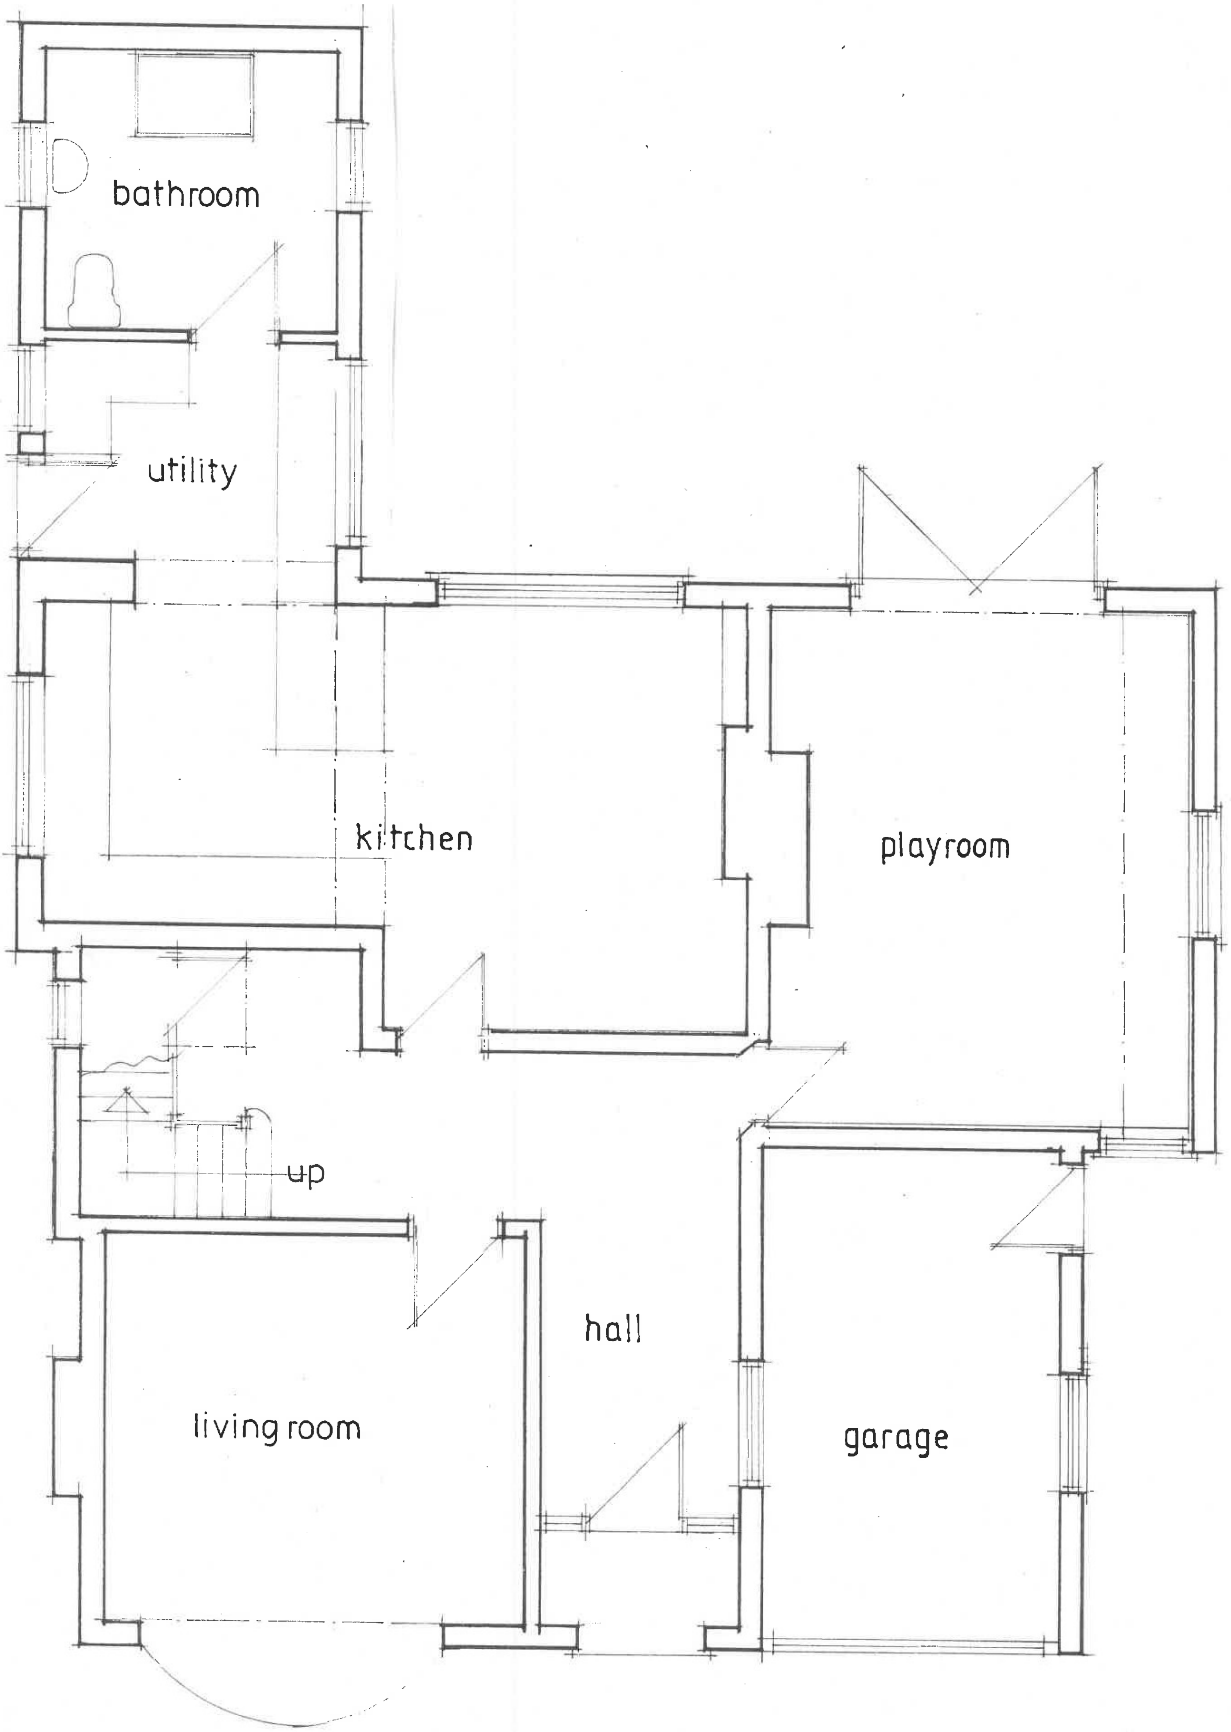


GROUND FLOOR LAYOUT AS EXISTING

OAKLEA, CHAPEL LANE,
CHIRK, WREXHAM