

DO NOT SCALE FROM THIS DRAWING, IF IN DOUBT PLEASE ASK.
ALL DIMENSIONS TO BE CHECKED ON SITE PRIOR TO COMMENCEMENT.
THIS DRAWING IS THE COPYRIGHT OF MABBETT & ASSOCIATES LTD

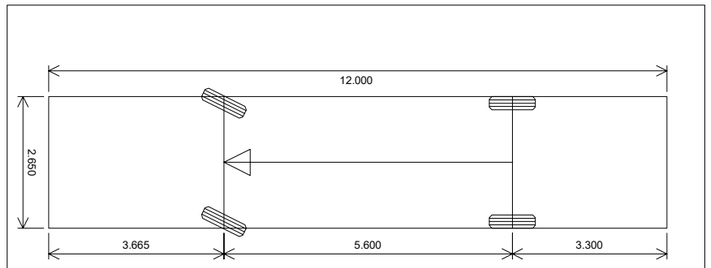

Vehicle name	160 Tonne Crane
Description	
Overall length (m)	12.565
Overall width (m)	2.650
Maximum track width (m)	2.650
Kerb to kerb radius (m)	13.750

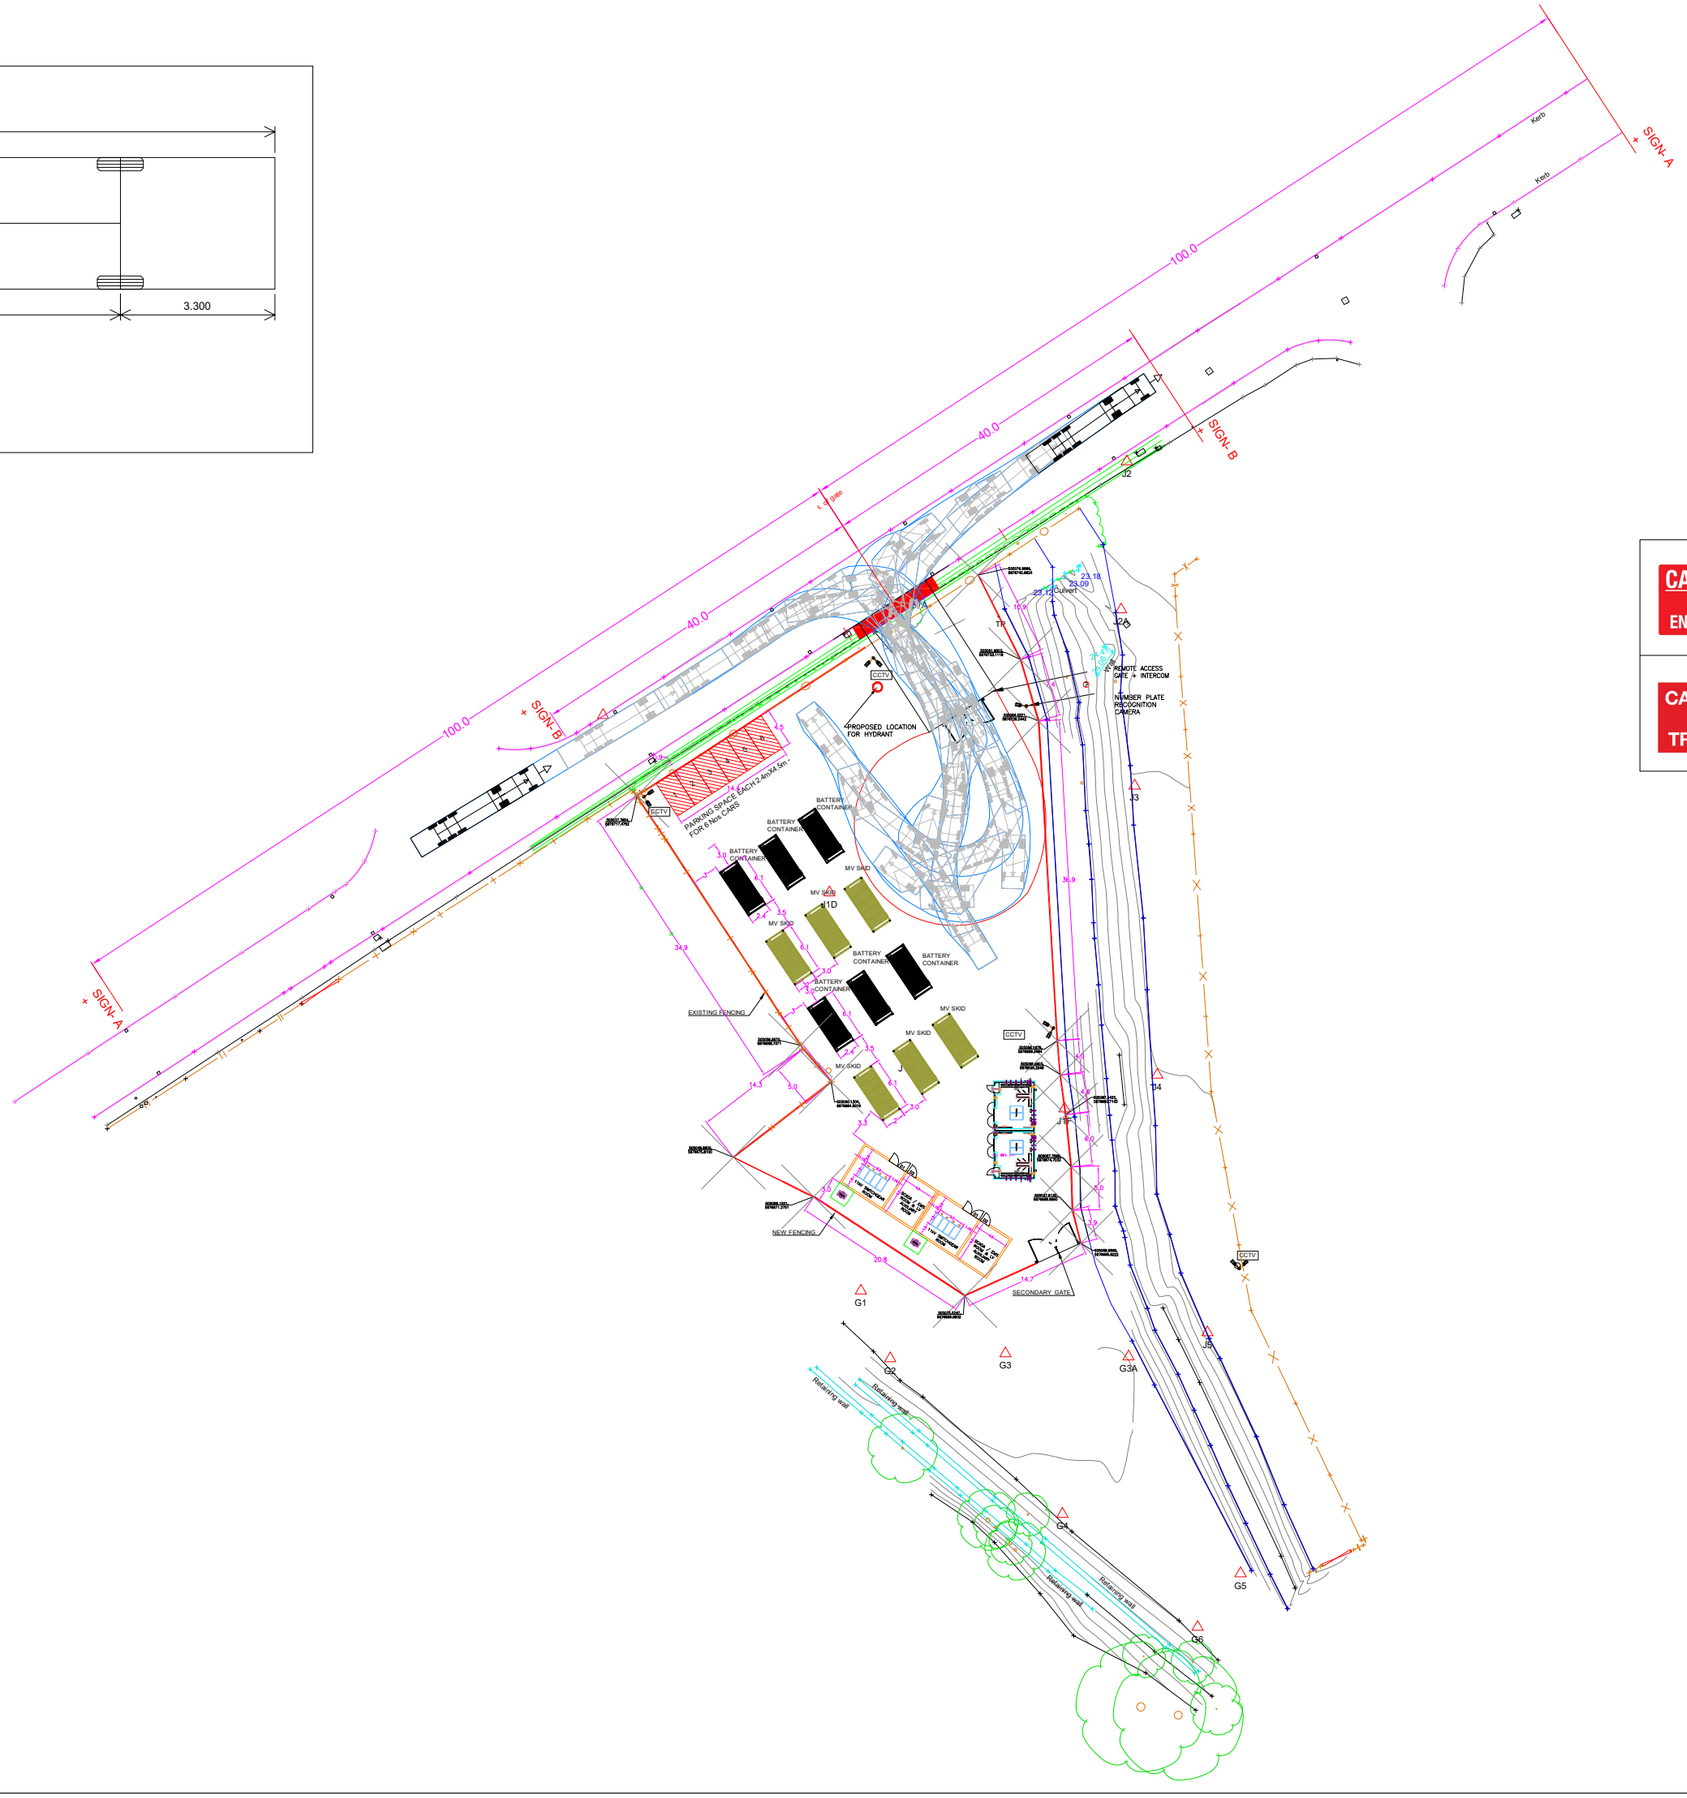

CAUTION SITE ENTRANCE	SIGN- A
CAUTION SITE TRAFFIC	SIGN- B

north

Rev.	Description	Drawn	Date
1	ISSUE FOR APPROVAL	AD	03.07.2025
0	ISSUE FOR APPROVAL	AD	06.05.2025

P:\DWG\COMPONENTS\AutoCAD Templates\Drawing Templates\Mabbett\MAJB5 + SSCTS RGB.png

Willow House
Stoneyfield Business Park
Inverness IV2 7PA
Tel: 01463 237229
www.mabbett.eu

Client
Mr R Ayres
Spaces-London Ealing Aurora

Project
Bridge Road North
Wrexham

Drawing
Swept Path Analysis - Articulated Vehicle (Construction Phase)

Status
ISSUE

Scale **1:250** Sheet **A1**

Drawn **GM** Check **DC** Date **30.4.25**

Drawing No: **315341 RC008** Rev **1**

0 5 10 20
Scale 1:250 (metres)