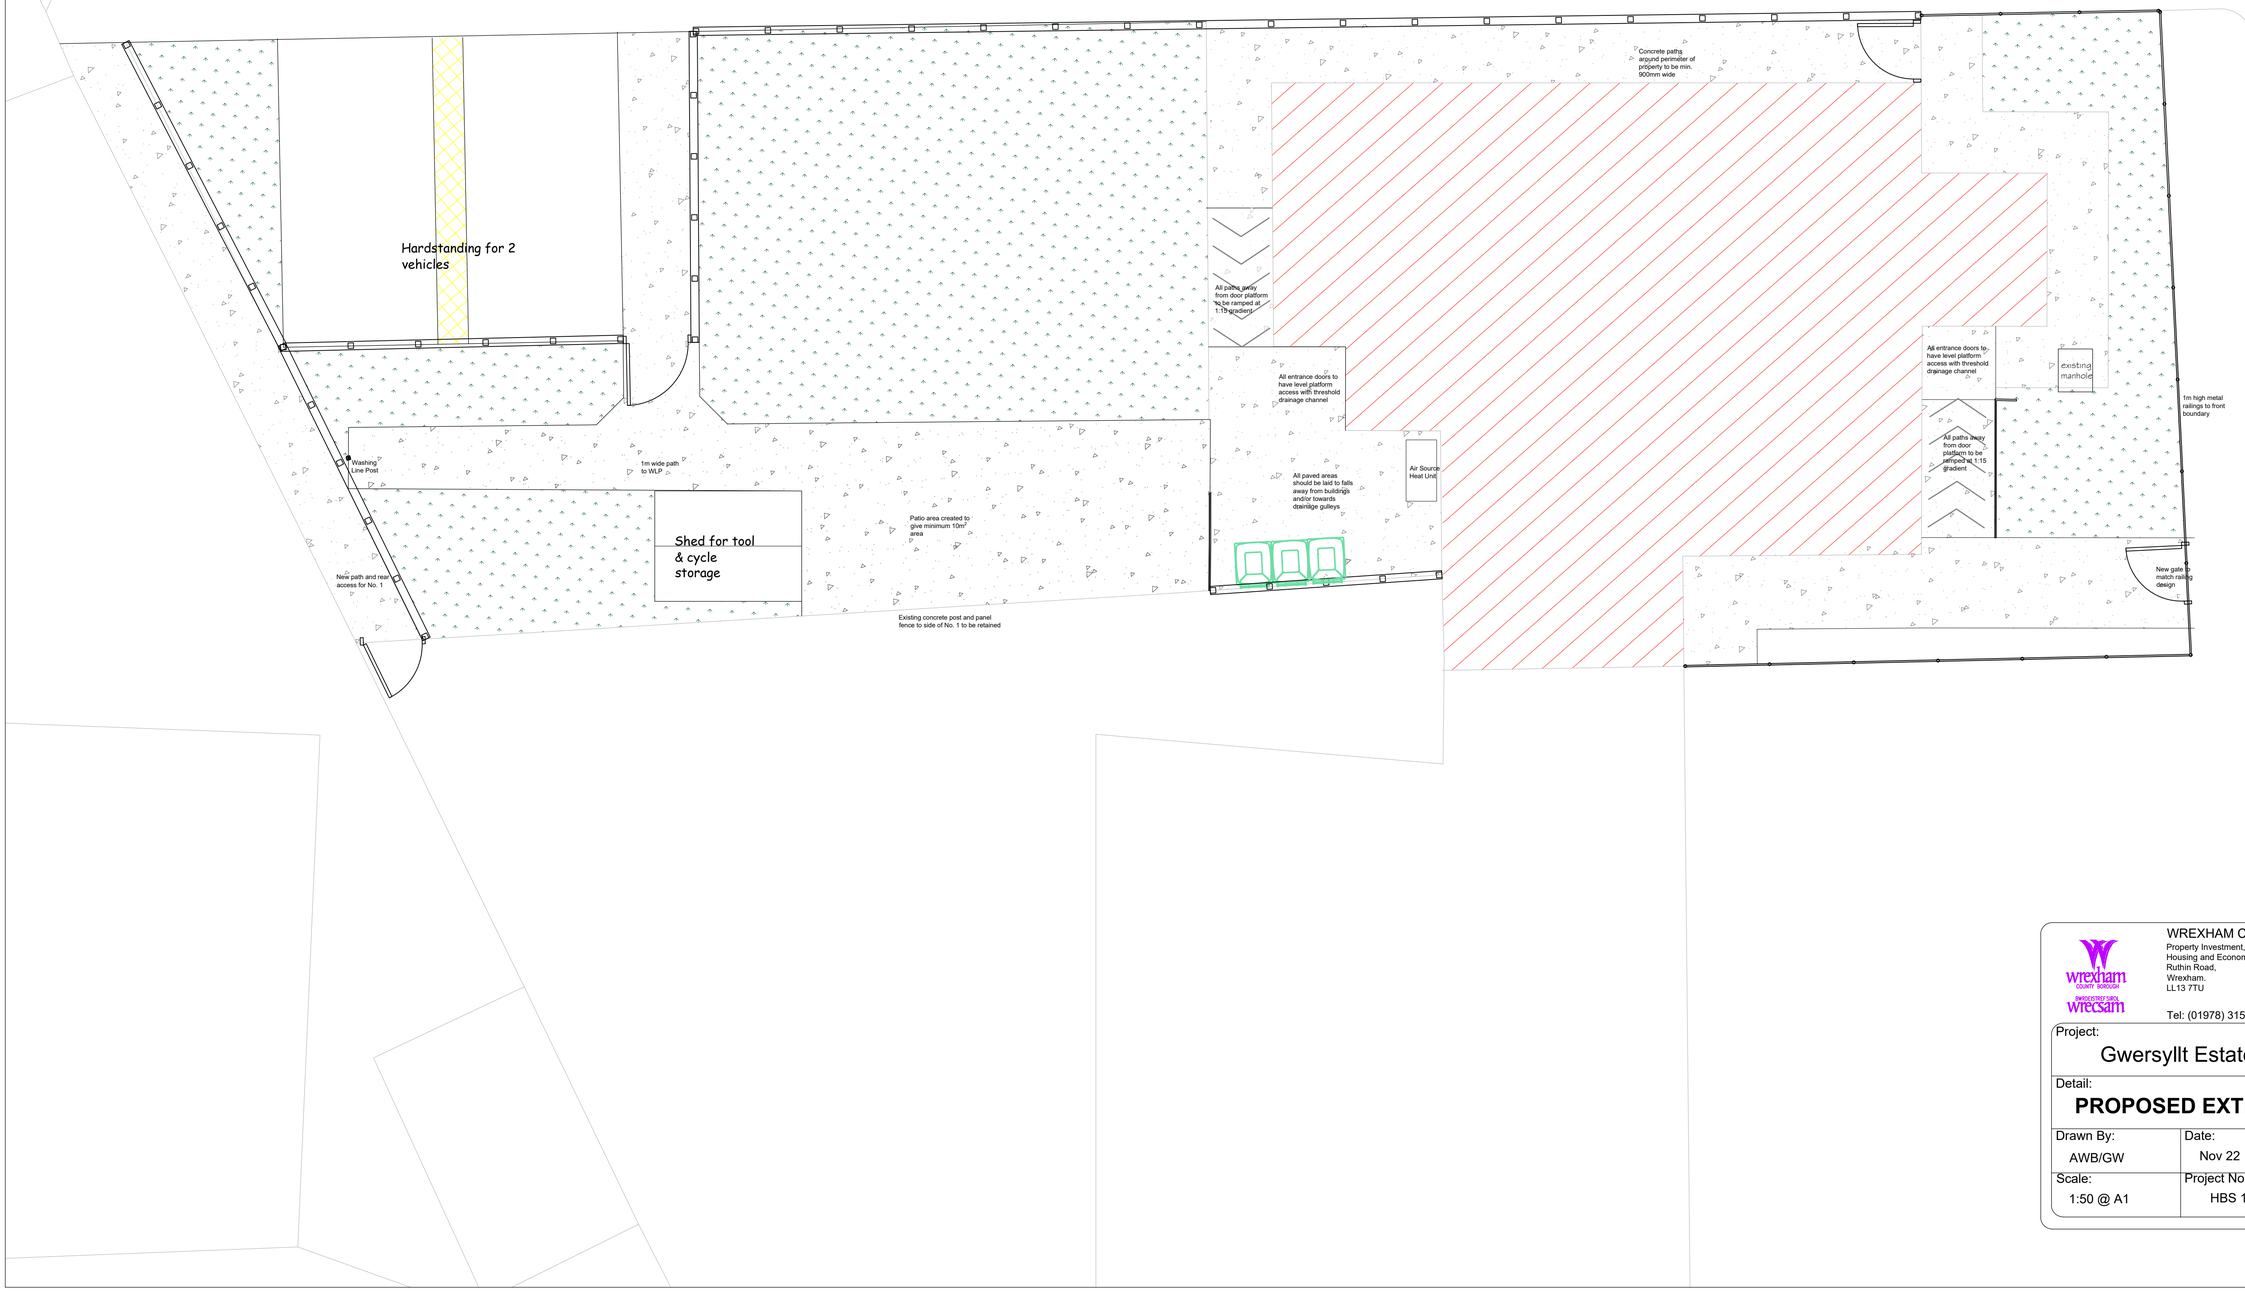


WREXHAM COUNTY BOROUGH COUNCIL
Property Investment,
Housing and Economy,
Ruthin Road,
Wrexham.
LL13 7TU

Tel: (01978) 315300

Project:
Gwersyllt Estate Office

Detail:
PROPOSED EXTERNAL WORKS

Drawn By:	Date:	Checked By:	
AWB/GW	Nov 22		
Scale:	Project No:	Dwg No:	Rev:
1:50 @ A1	HBS 1167	L3-01	