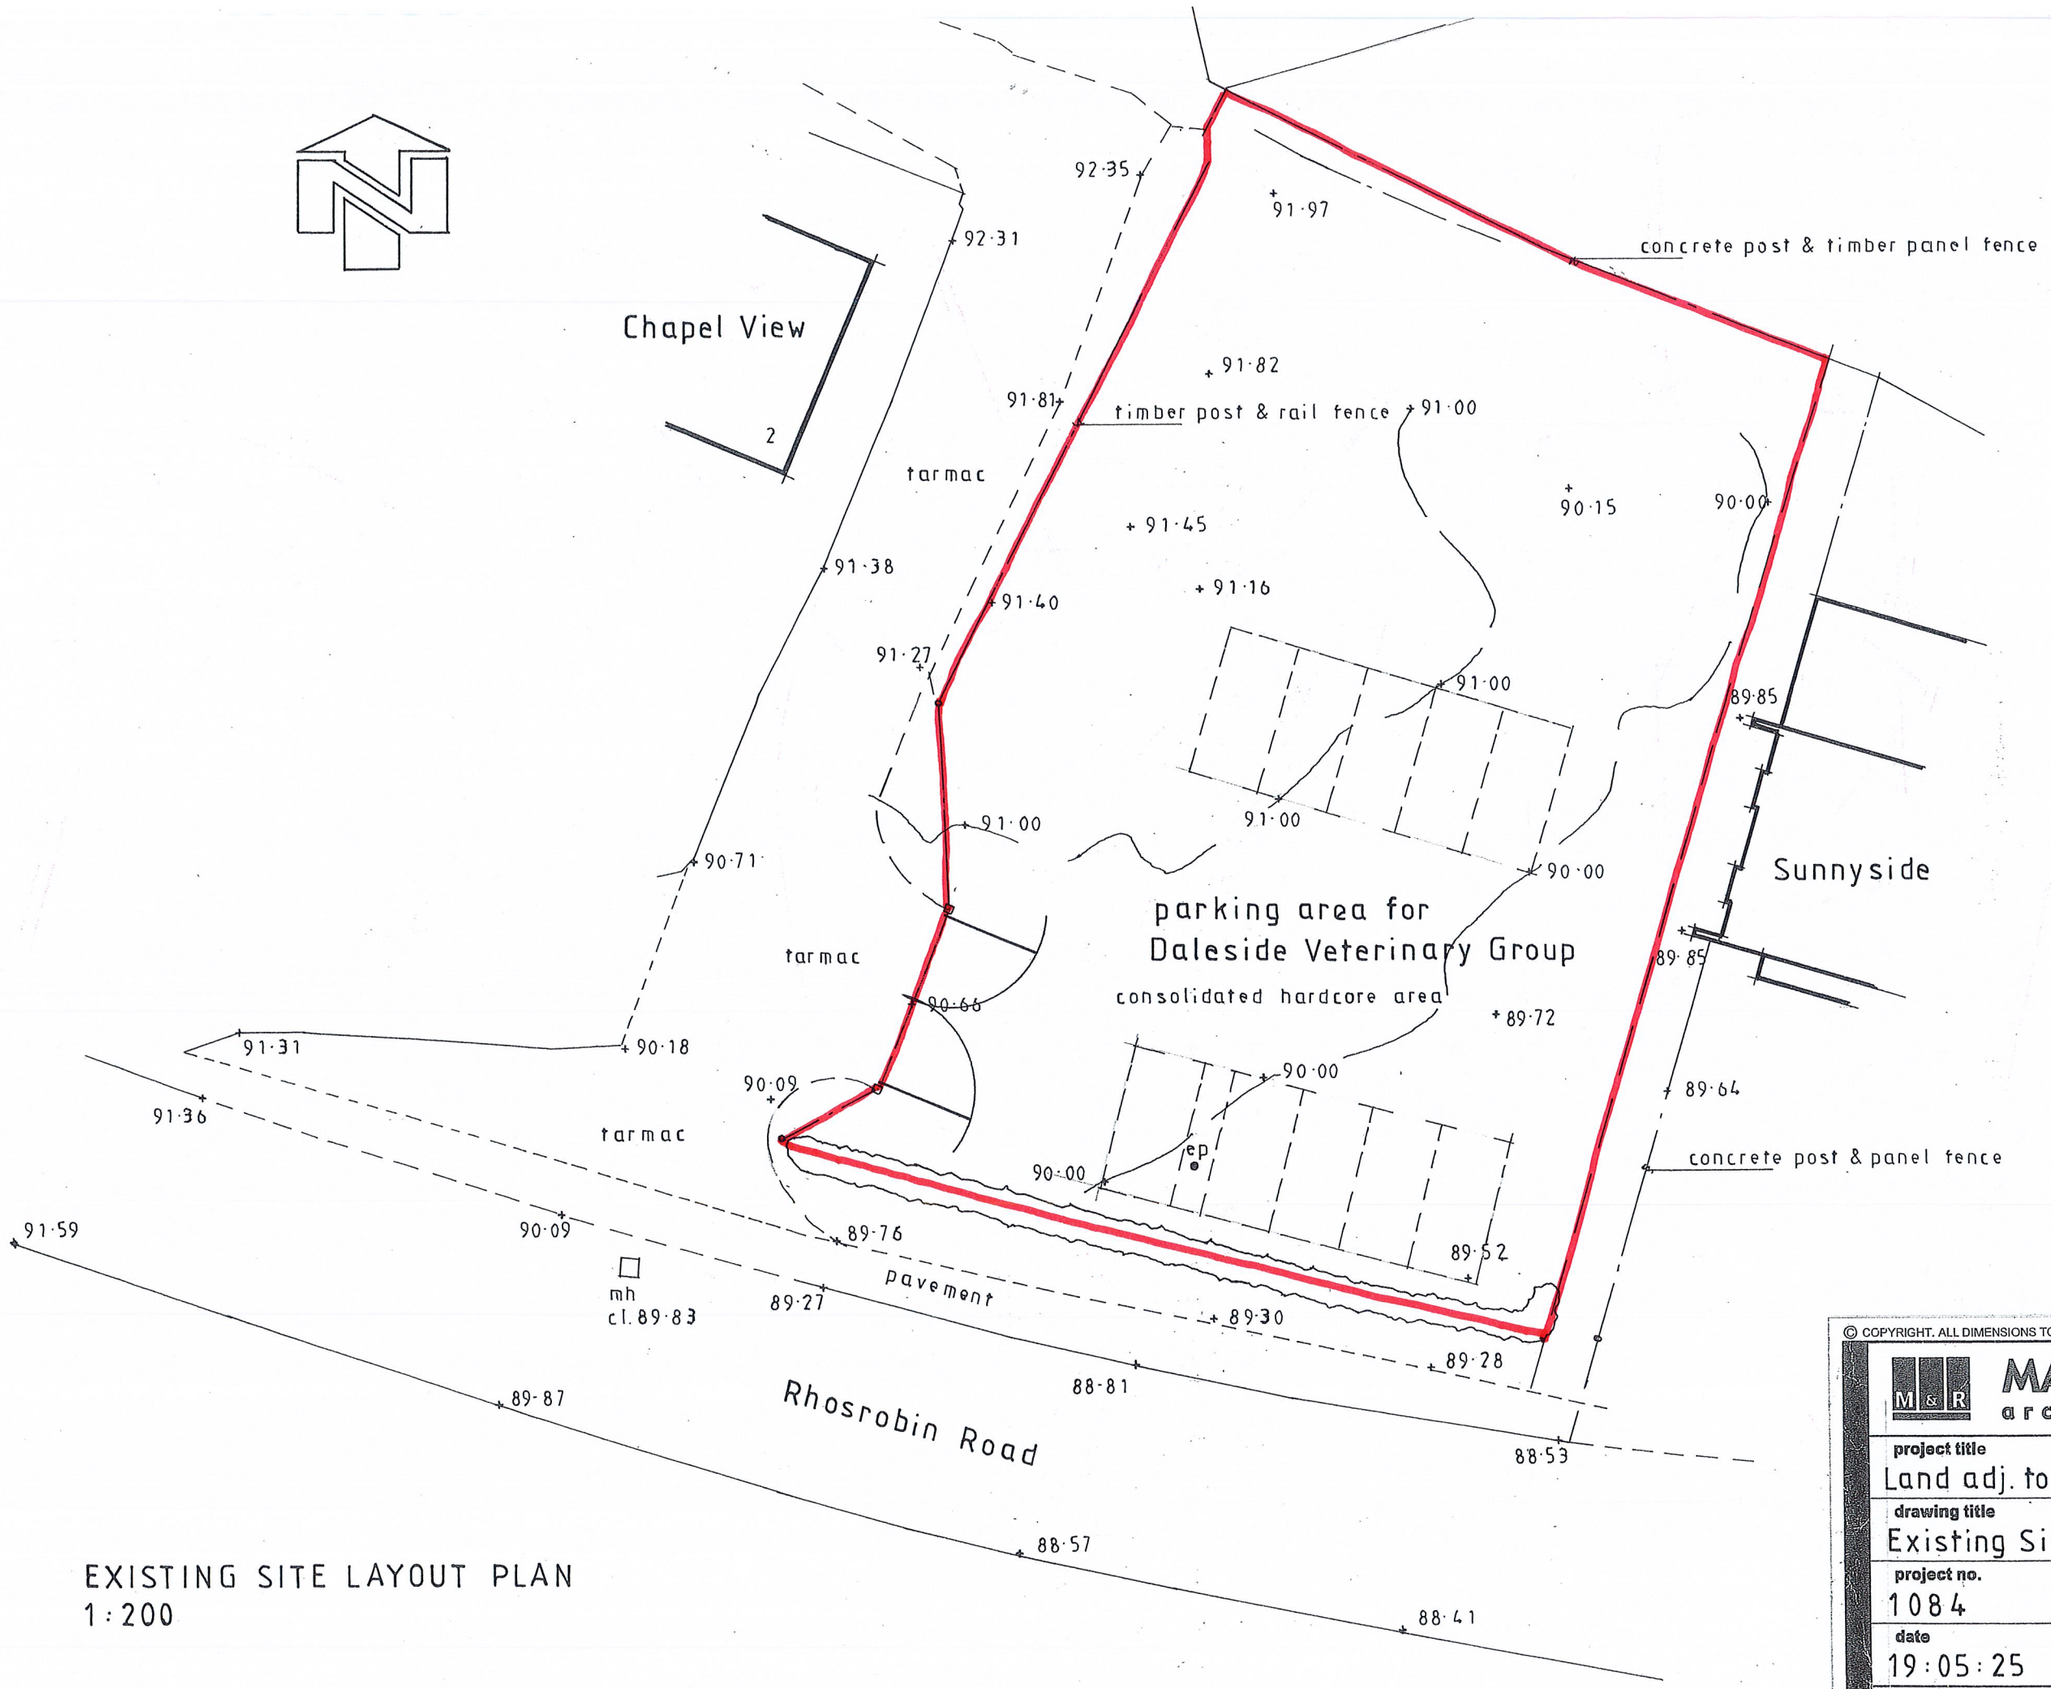


EXISTING SITE LAYOUT PLAN
1:200

© COPYRIGHT. ALL DIMENSIONS TO BE CHECKED ON SITE PRIOR TO COMMENCEMENT OF WORKS.

M&R MATISCHOK & ROSS
architectural services

project title: Land adj. to Sunnyside, Rhosrobin.		
drawing title: Existing Site Layout Plan.		
project no.: 1084	drawing no.: 1	revision:
date: 19:05:25	scale: 1:200	drawn by: PM

Birch House, Hen Lon Parcwr, Ruthin, Denbighshire, LL15 1NA
t: 01824 705 222 f: 01824 707 171
e: mail@matischokross.co.uk w: www.matischokross.co.uk