

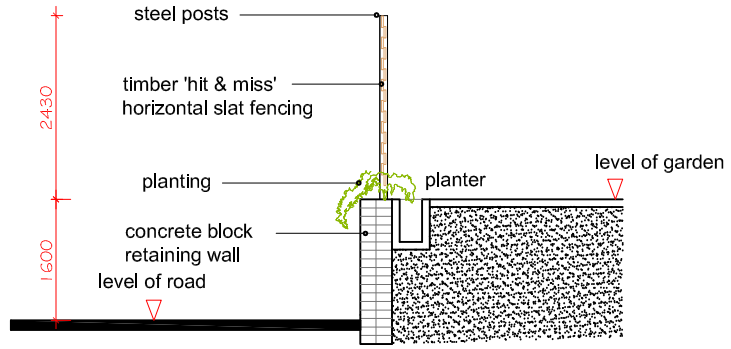


SECTION THROUGH WALL

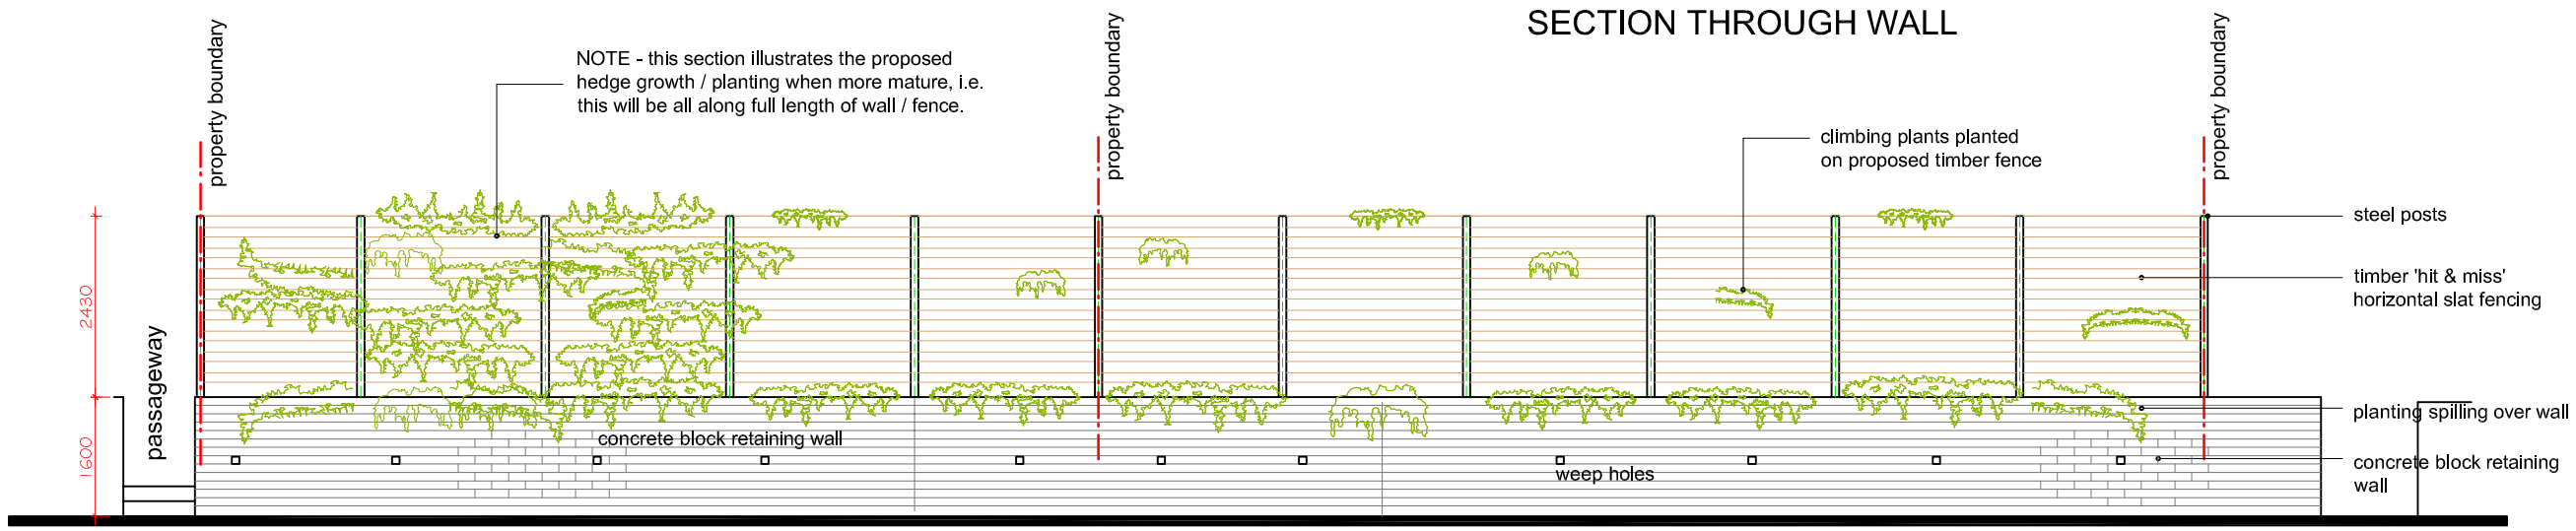

ELEVATION OF WALL (FROM ROGERS LANE)

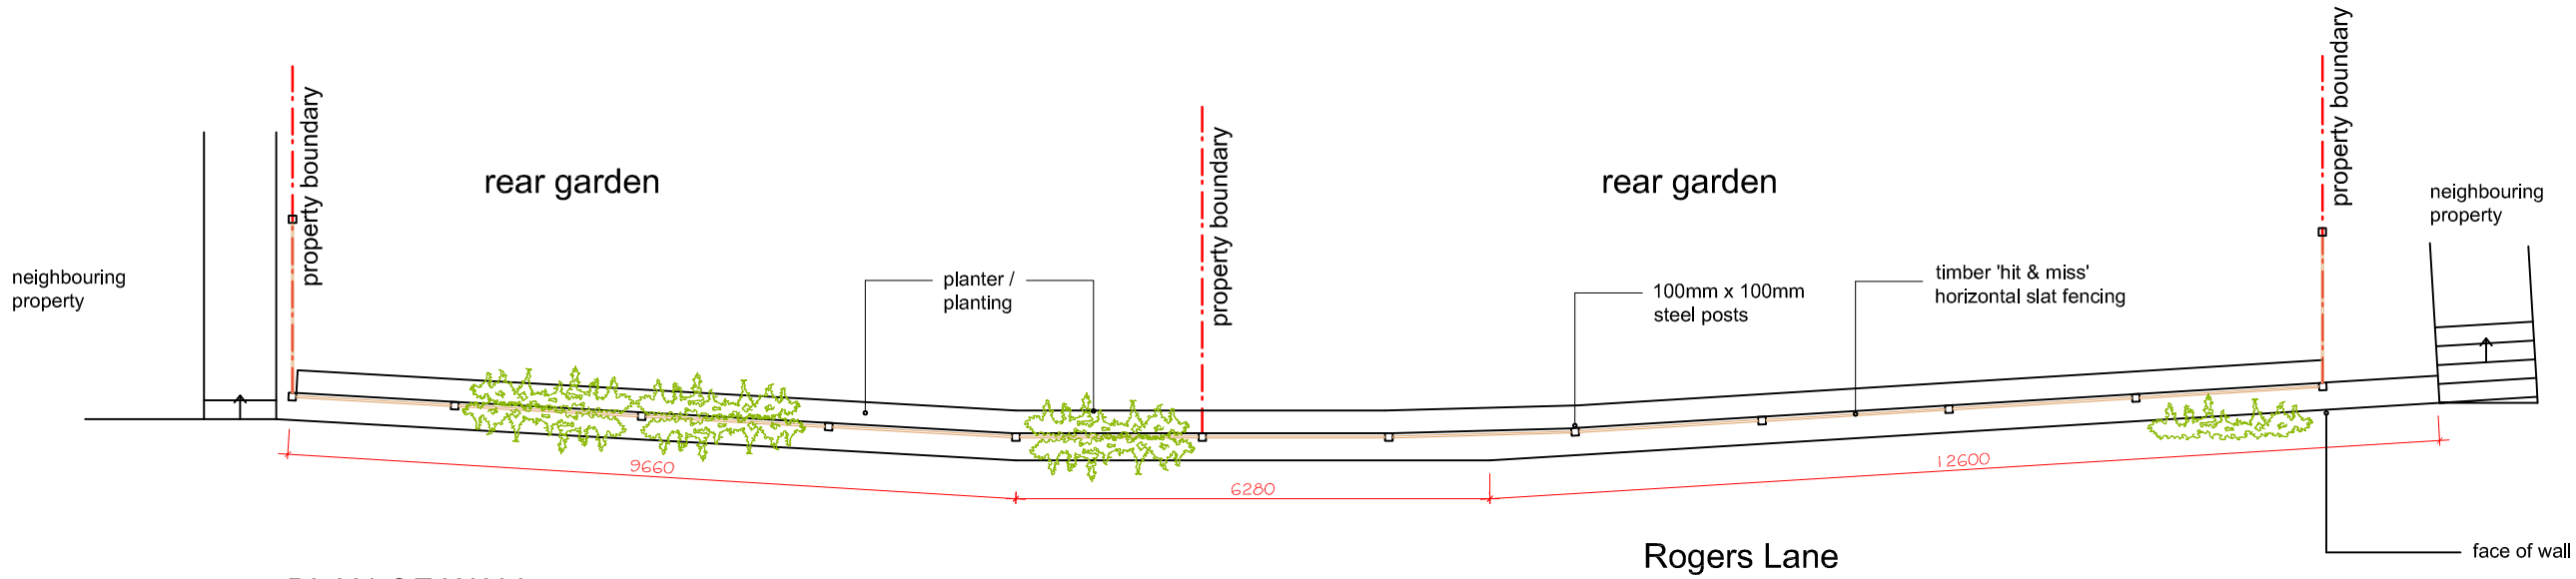


PLAN OF WALL

Rogers Lane

go2plan
Planning & Design
Tel: 07957 634478 email: jon@go2plan.co.uk

DETAILS OF WALL AT REAR OF
HOLLY HOUSE & OAKDENE (facing Rogers Lane)
SUMMERHILL ROAD
GWERSYLLT
WREXHAM
LL11 4SW

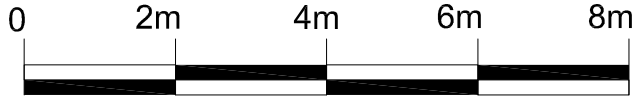

Scale bar in metres

Dwg No. HHG 003
Scale: 1: 100 @ A3
date: 14.07.25
drawn: jon evans