

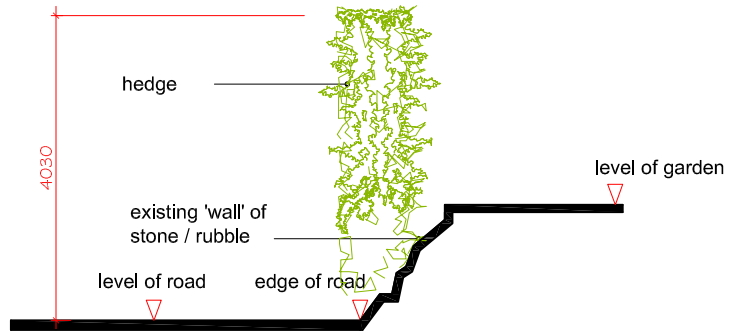


SECTION THROUGH BOUNDARY / HEDGE

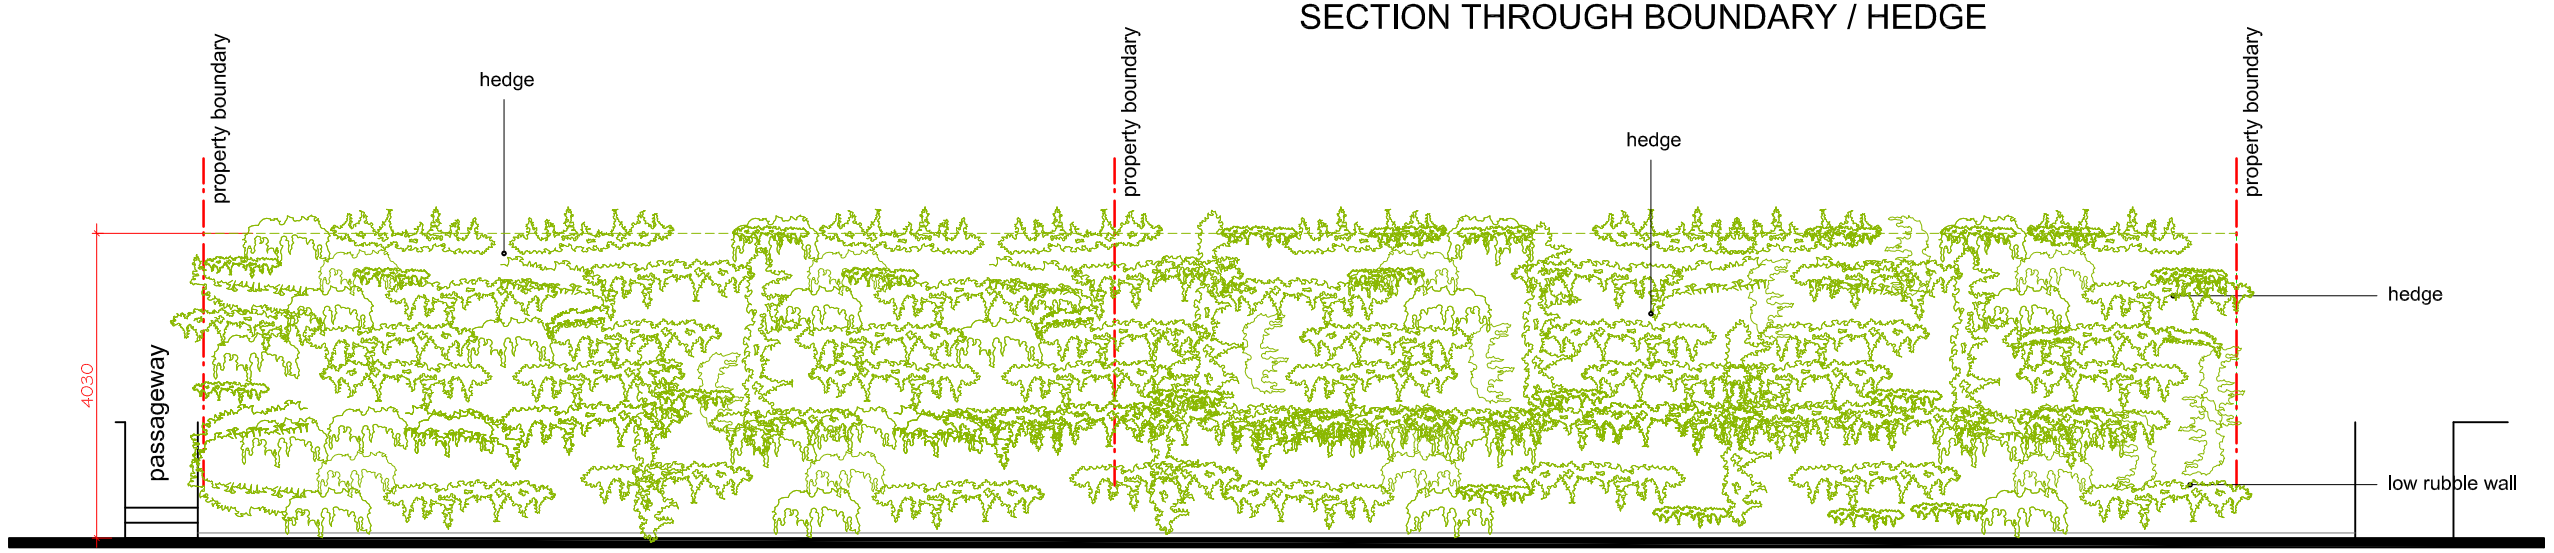


ELEVATION OF WALL / HEDGE (FROM ROGERS LANE)

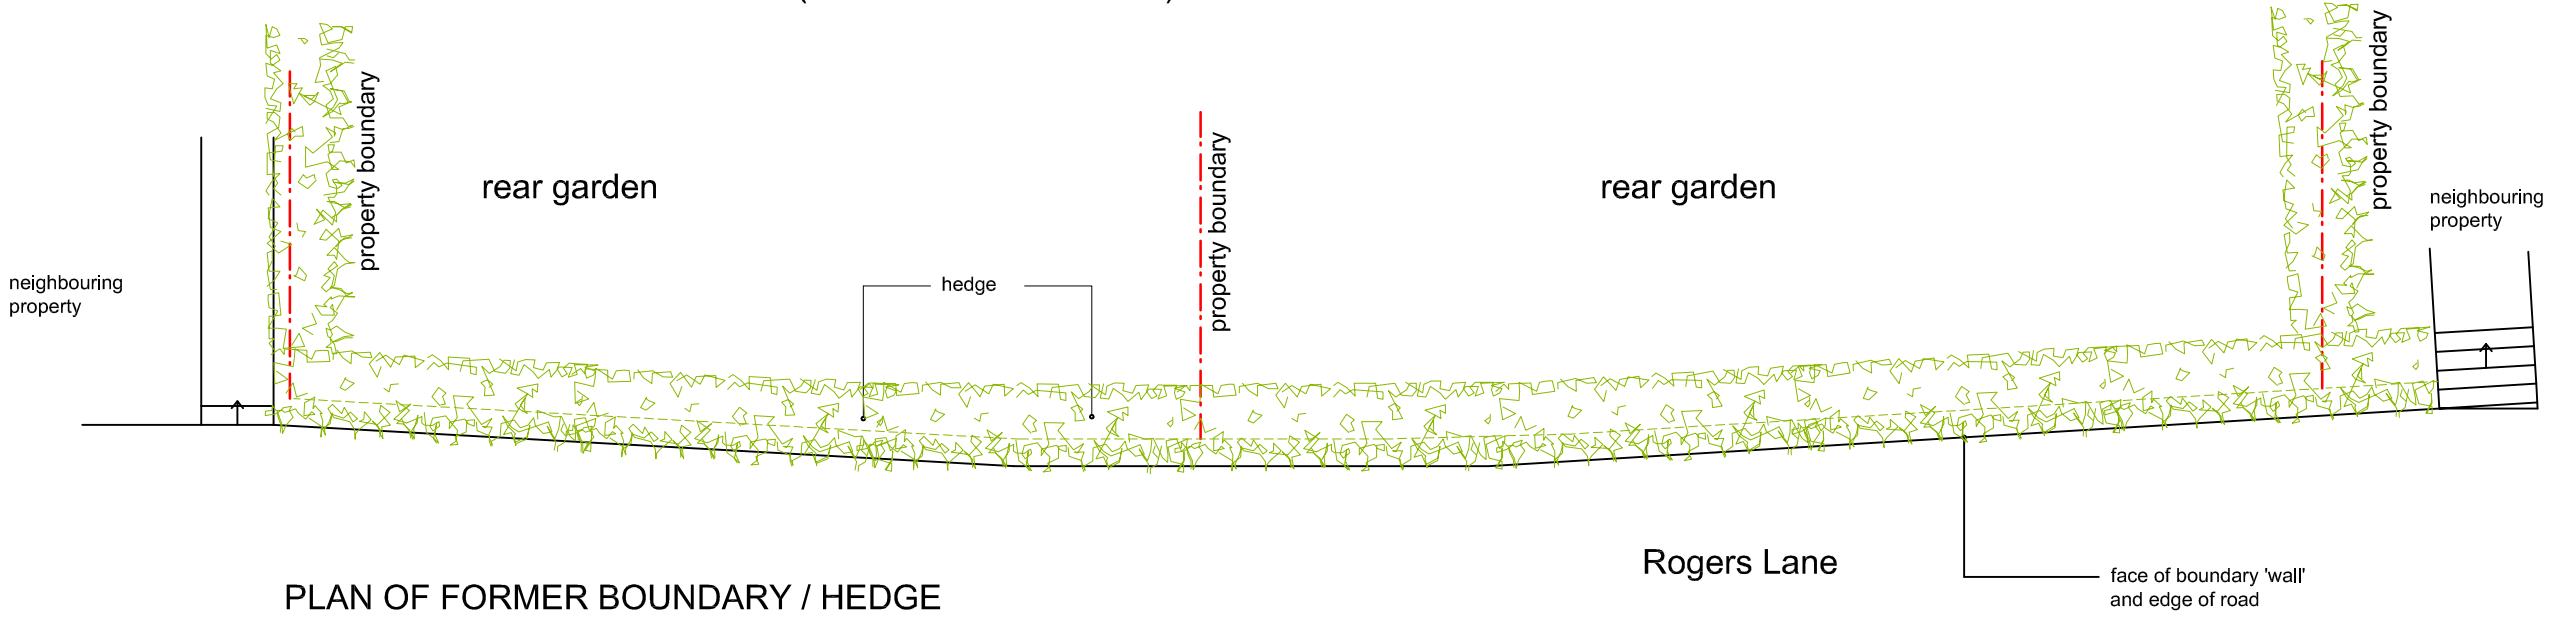

PLAN OF FORMER BOUNDARY / HEDGE

go2plan
Planning & Design
Tel: 07957 634478 email: jon@go2plan.co.uk

FORMER BOUNDARY / HEDGE AT REAR OF
HOLLY HOUSE & OAKDENE (facing Rogers Lane)
SUMMERHILL ROAD
GWERSYLLT
WREXHAM
LL11 4SW

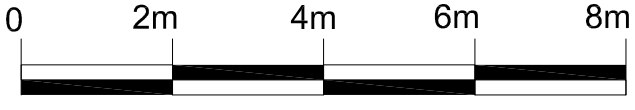

Scale bar in metres

Dwg No. **HHG 002**
Scale: **1: 100 @ A3**
date: **14.07.25**
drawn: **jon evans**