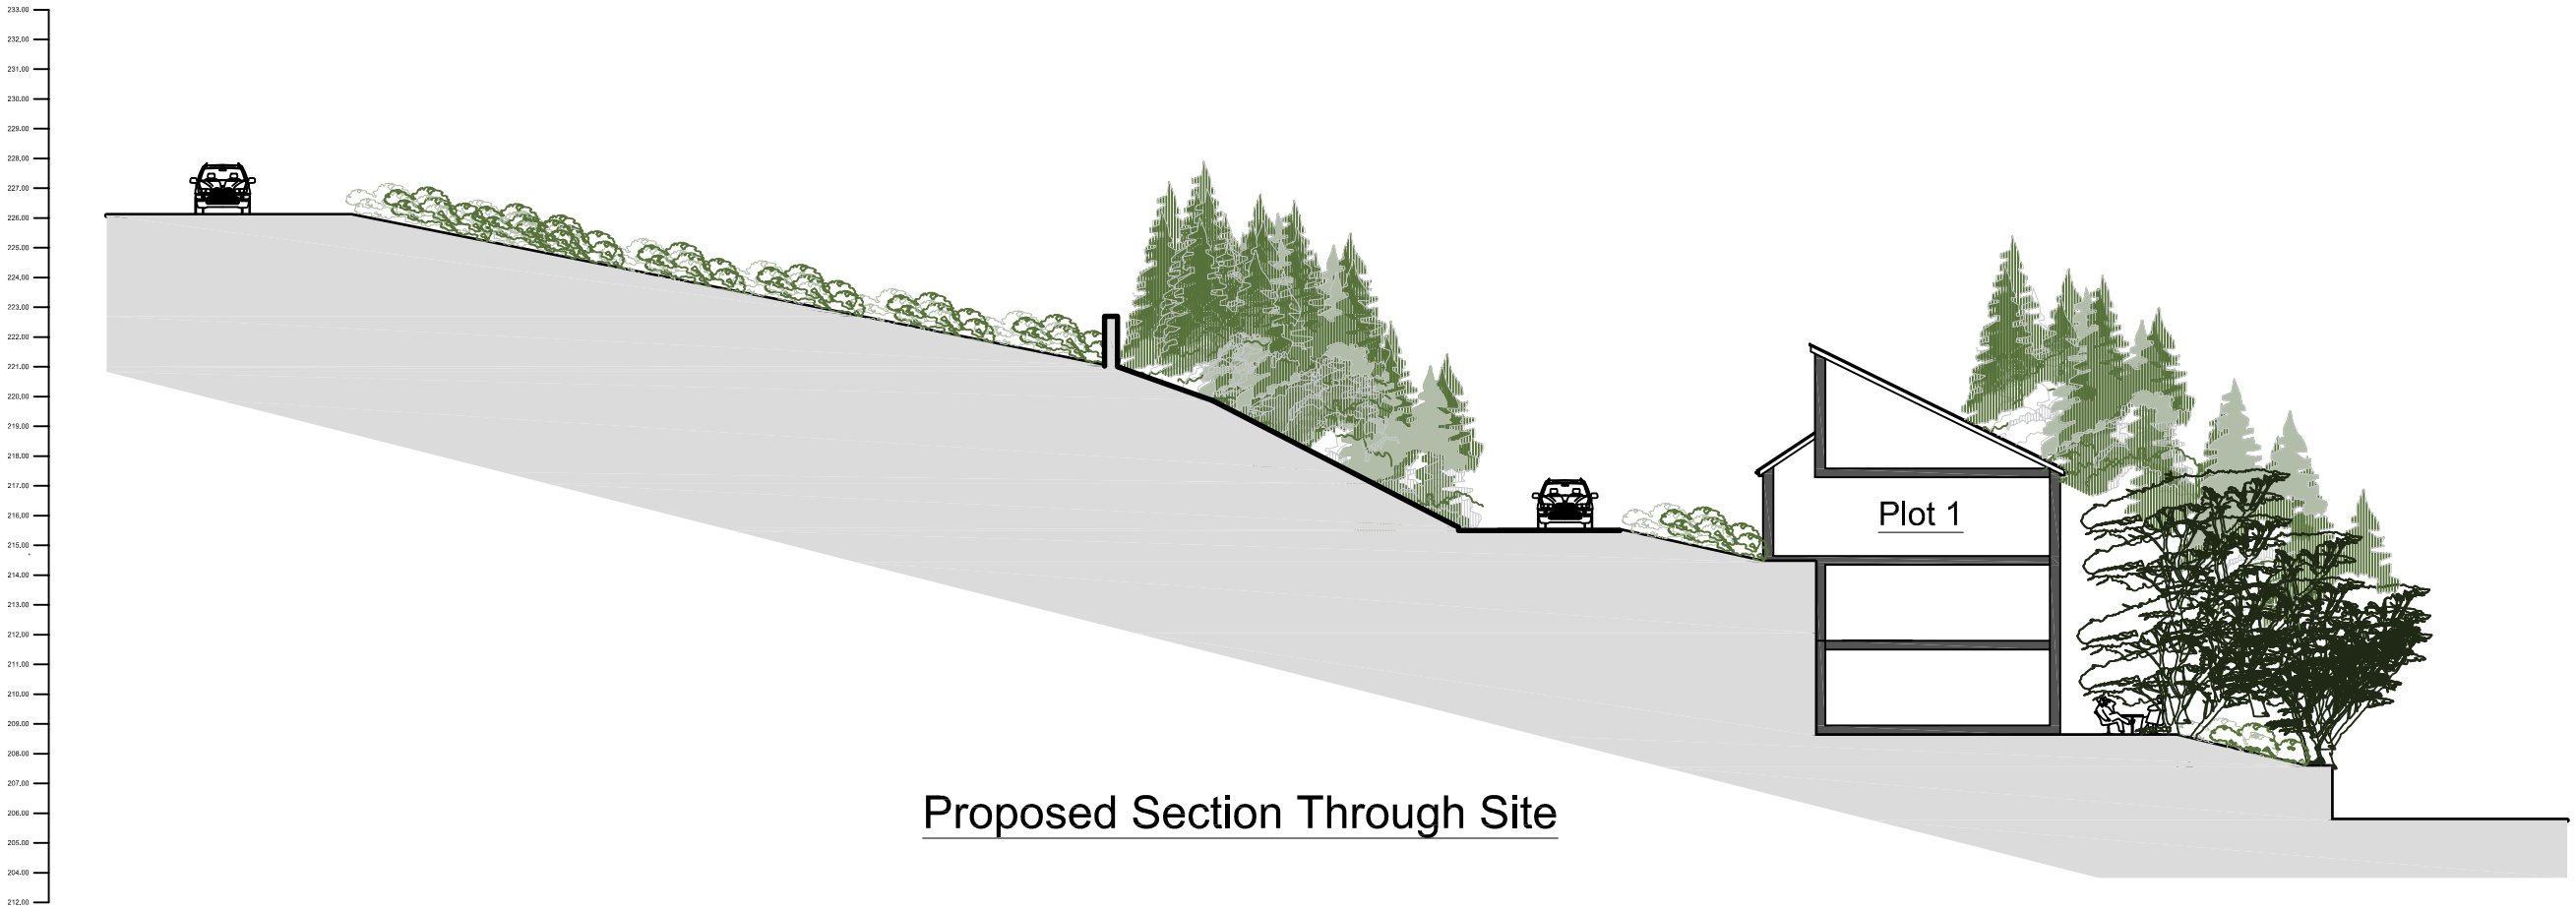


Proposed Section Through Site

TY ARCHITECTURE

Project Proposed New Residential Units
- Planning Drawings

Address Land Adjoining Rock House, Mold Road, Cefn Y Bedd

Client Mr Bruce Tomlinson

Scale 1:250 @A3

Drawing:- Ty/1558/PL02