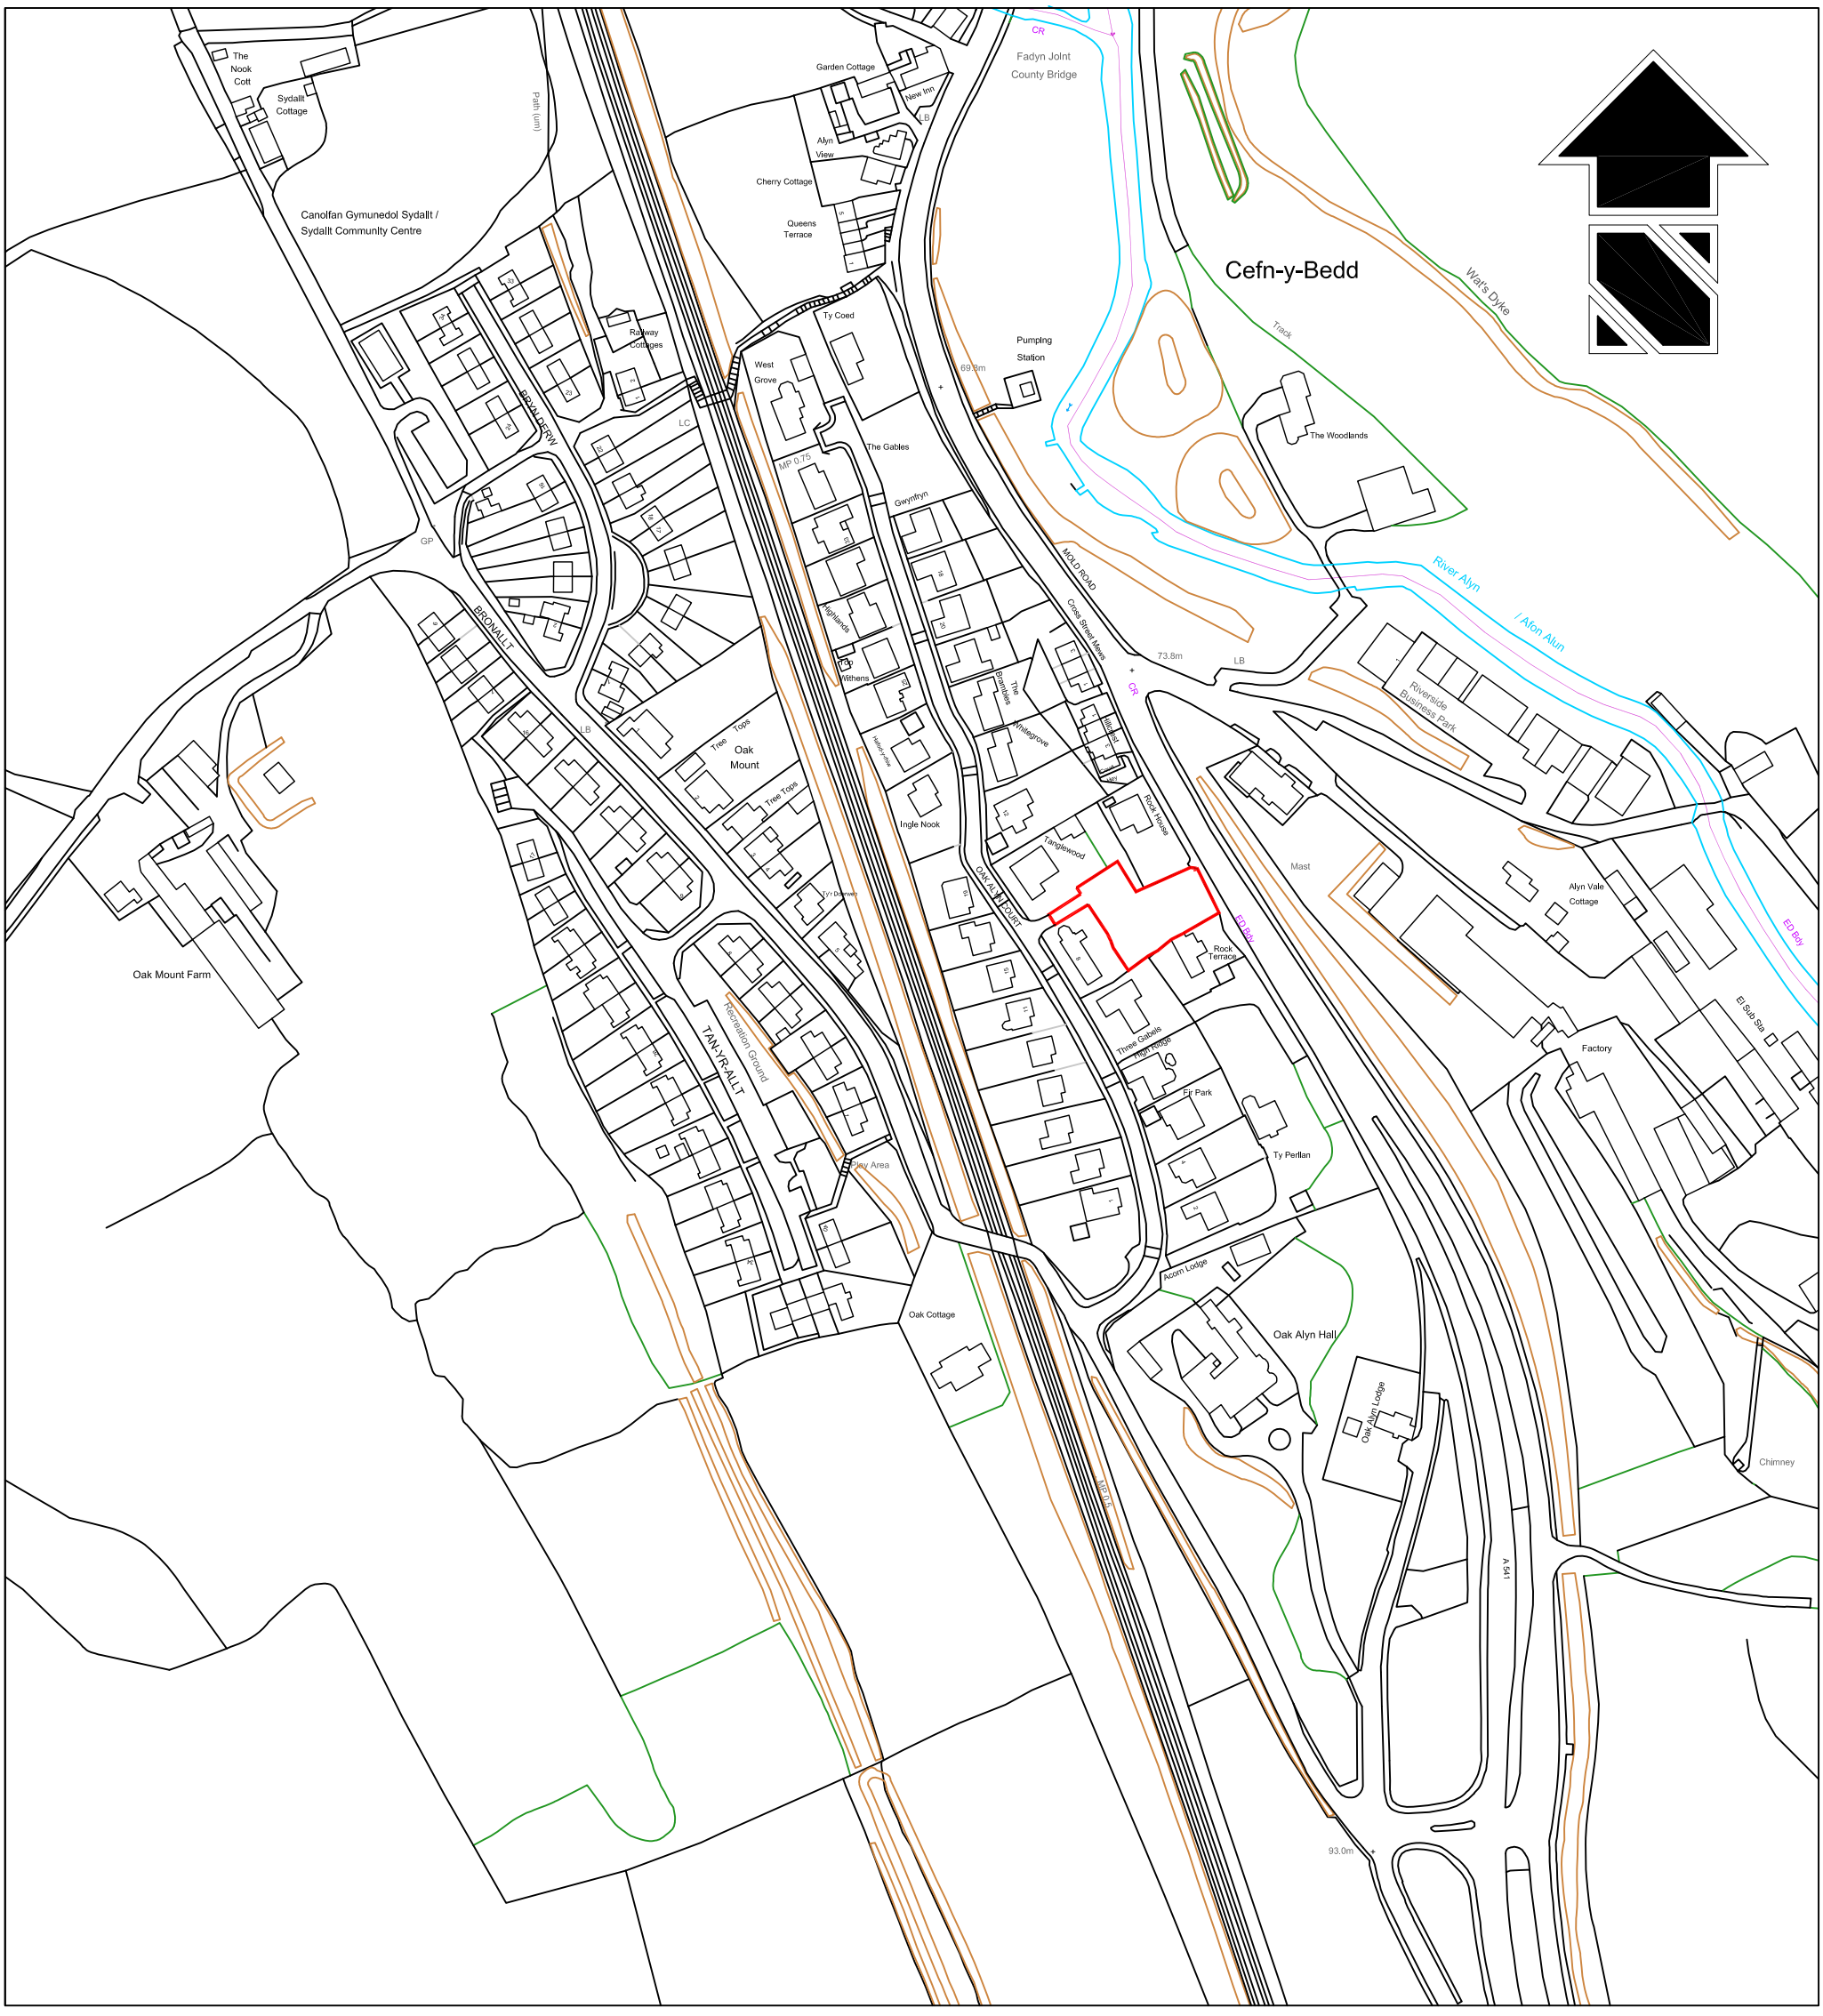


Location Plan 1:2500 A3