
The Contractor must check all dimensions on site before commencing setting out works. Any discrepancies are to be reported immediately.


DO NOT PROCEED IN THE EVENT OF A DISCREPANCY.
DO NOT SCALE FROM THE PRINTS.

0 1 2 3 4 5 m

SCALE BAR 1:100

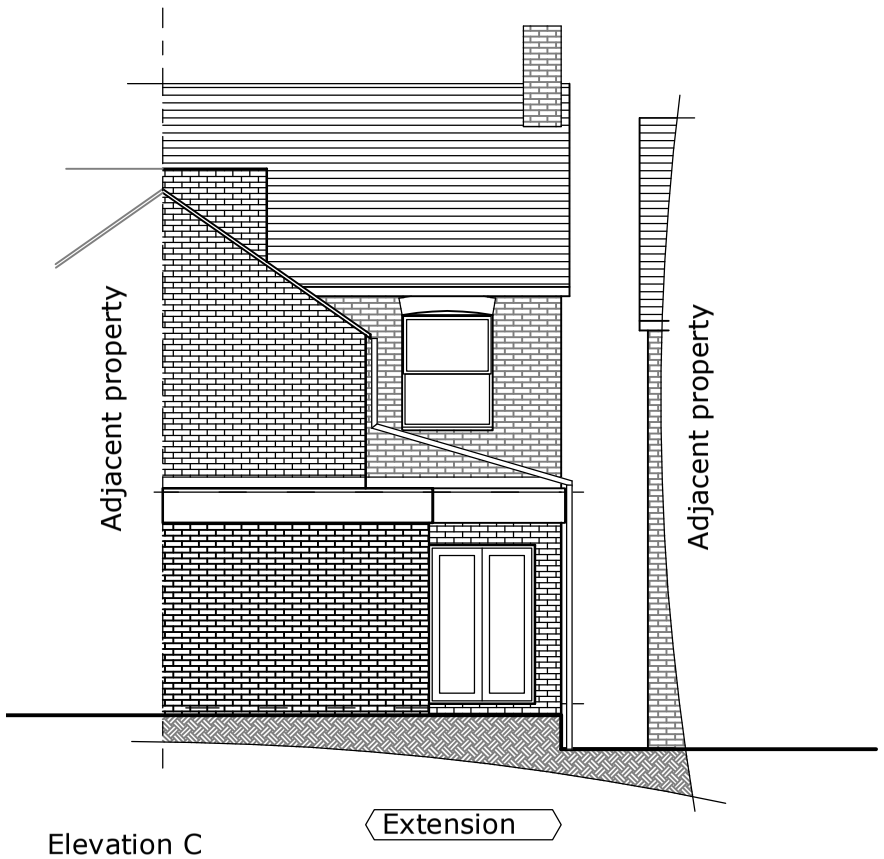

Elevation C

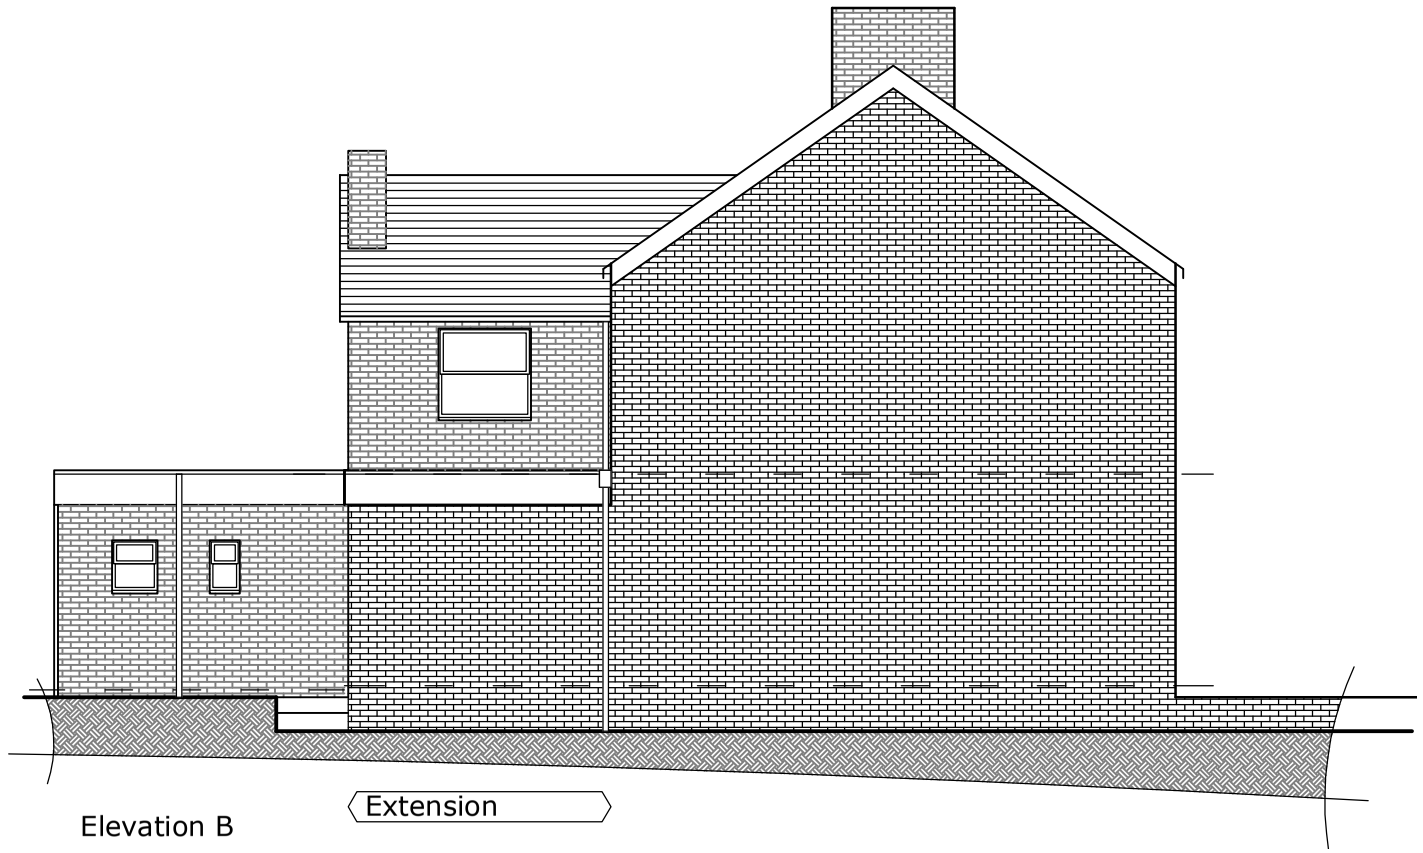

Elevation B

PLANNING DRAWING

A 25/06/2025 Flat roof version
- 12/01/2025
Drawing Revisions

Project
3 Springfield Villas,
Acrefair,
Wrexham,
LL14 3SN

Drawing Title
Elevations
As Proposed

Drawing Number	Revision
25-02-PL05	A

Scale	Date
1:100 @ A3	Feb 25

DO NOT SCALE

COPYRIGHT RESERVED