
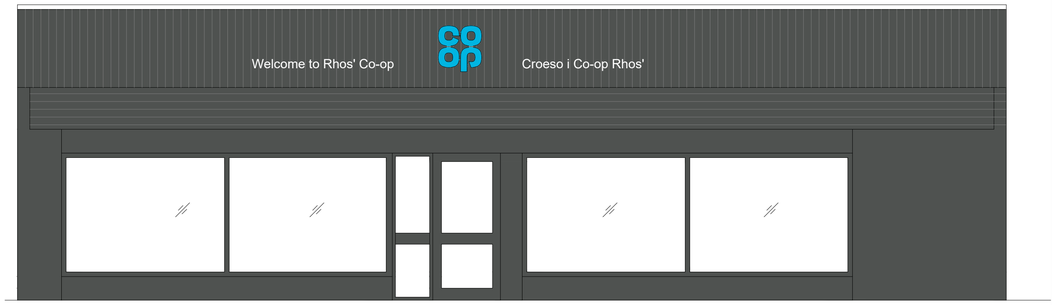


A EXISTING ELEVATION A
1:50

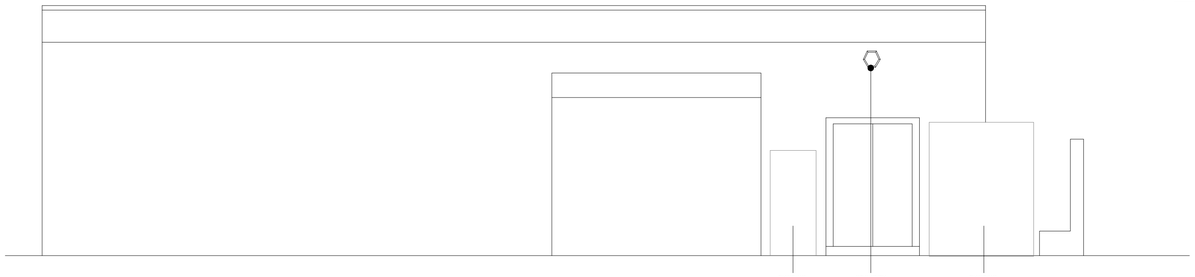


2m 0 2 4 6
1:100

1m 0 1 2 3
1:50

A EXISTING ELEVATION C
1:50



A EXISTING ELEVATION B
1:50

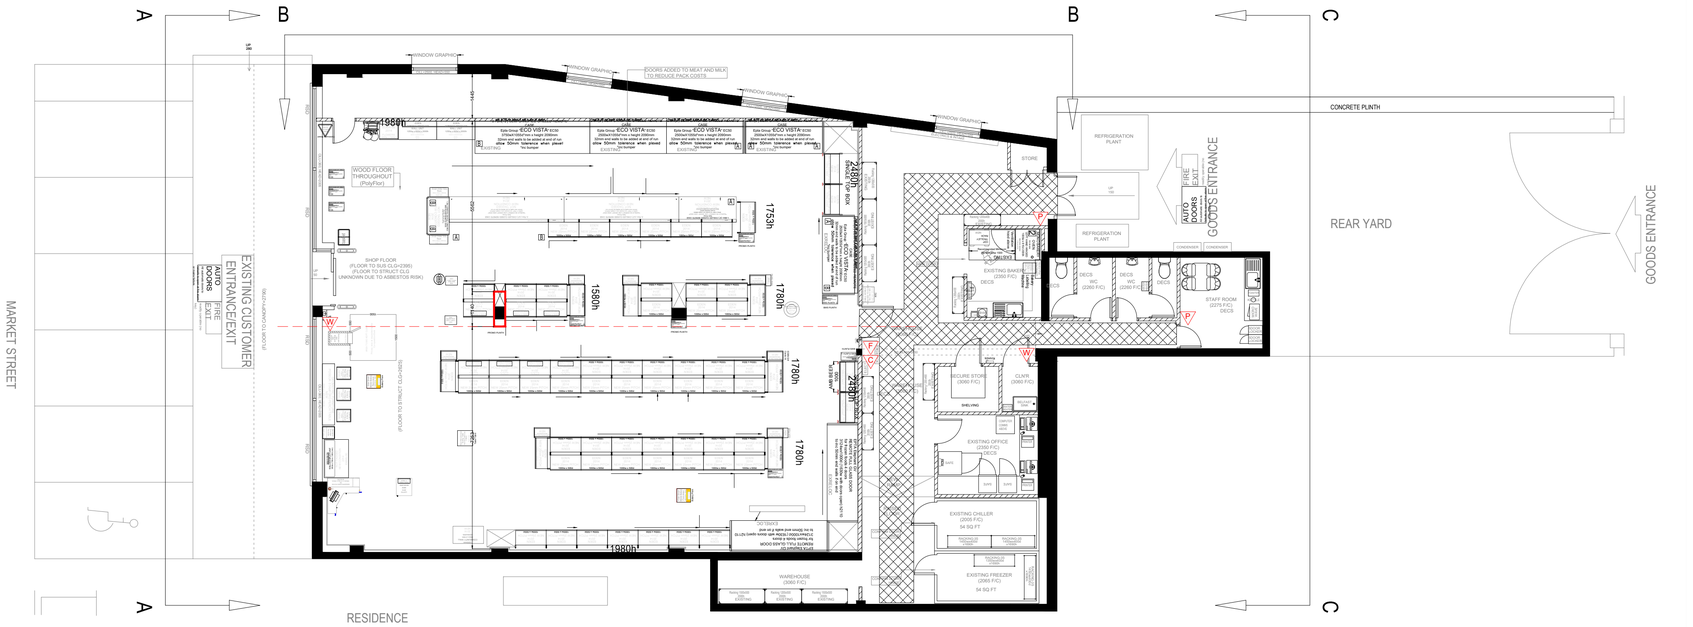
A
B
B
C
A
C
MARKET STREET
RESIDENCE
EXISTING CUSTOMER ENTRANCE/EXIT
AUTO DOORS
FIRE EXIT
WINDOW GRAPHIC
DOORS ADDED TO MEAT AND MILK TO REDUCE FACIA COSTS
WOOD FLOOR THROUGHOUT (Poly/Tex)
SHOP FLOOR (FLOOR TO SIS ECO=235R) (FLOOR TO STRUCT CLG UNKNOWN DUE TO ASBESTOS RISK)
(FLOOR TO STRUCT CLG=2450)
1950h
1753h
1580h
1780h
1780h
1780h
1980h
2450h
2350h
2430h
2430h
Kide Group ECO VISTA ECO2
2500mm*1000mm*min x height 2000mm
Max Opening Force 25N when tested to EN1154 allow 50mm tolerance when placed 7m bumper
EXISTING
REMOVE FULL GLASS DOOR & FIT NEW SHOP FRONT TO MATCH EXISTING ADJACENT BAY