
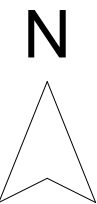
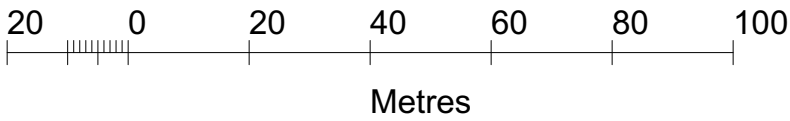


Stanfords Planning Map Data

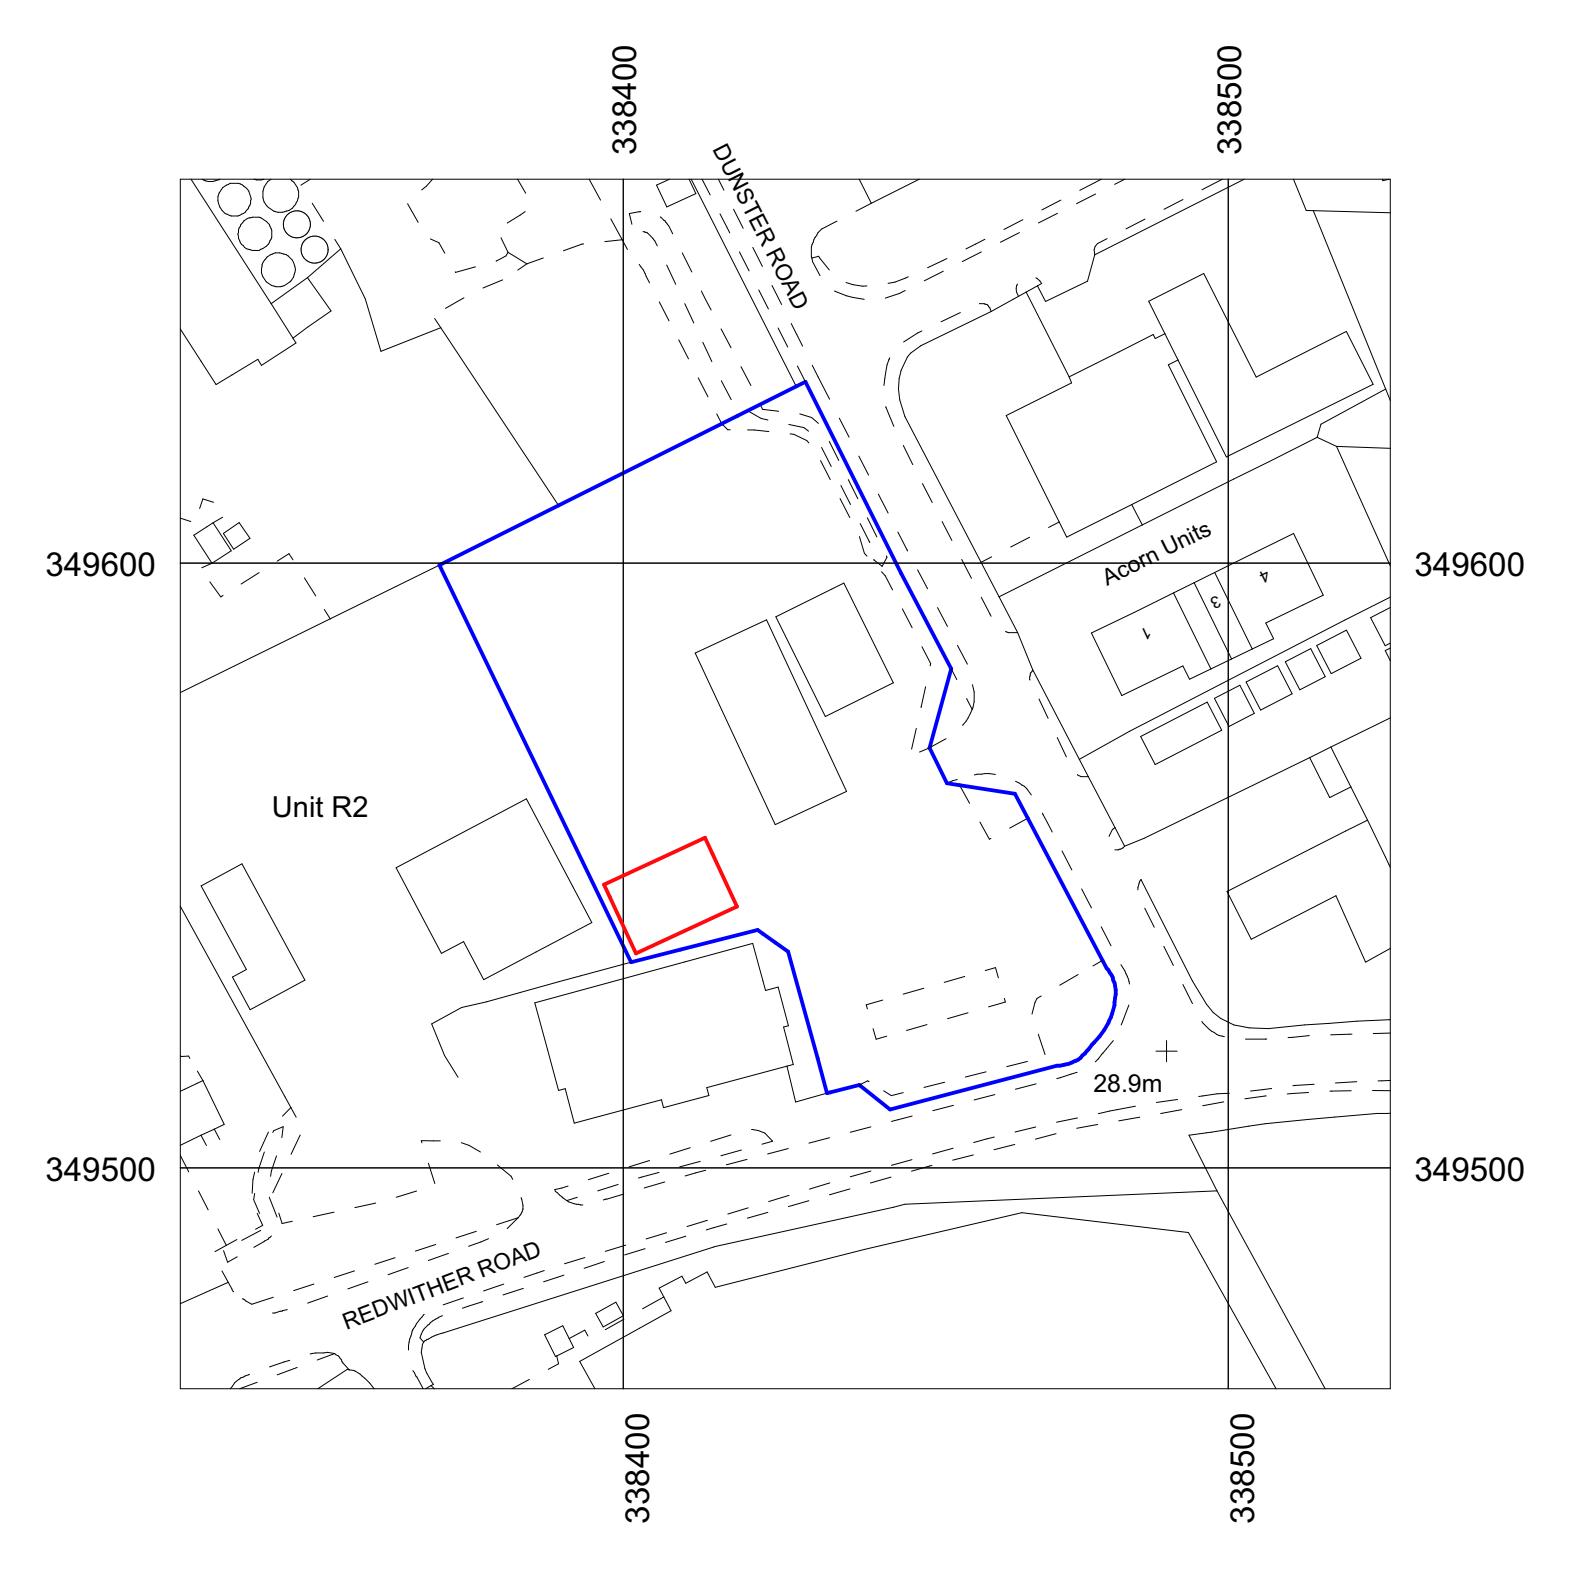


Production Date: 06 November 2023

Top Left: 338326.782 349663.48 Bottom Right: 338526.782 349463.48

© Crown copyright and database rights 2023 Ordnance Survey OS100035409.

Reproduction in whole or in part is prohibited without the permission of Ordnance Survey

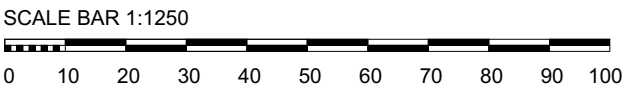

Rev.	Date.	Revision Description.		By.	Chk.
 CREATIVE PLANNING					
www.creative-planning.co.uk			T: 07791 587404		
Scale. 1:1250 @ A3		Date. 07.11.23			
Project Title New Steel Portal Framed Building					
Client Williams Wrexham					
Drawing Title Location Plan					
Project No. CP0034		Drawing No. PL-001		Rev.	
 RTPI Chartered Town Planner		RIBA 			