


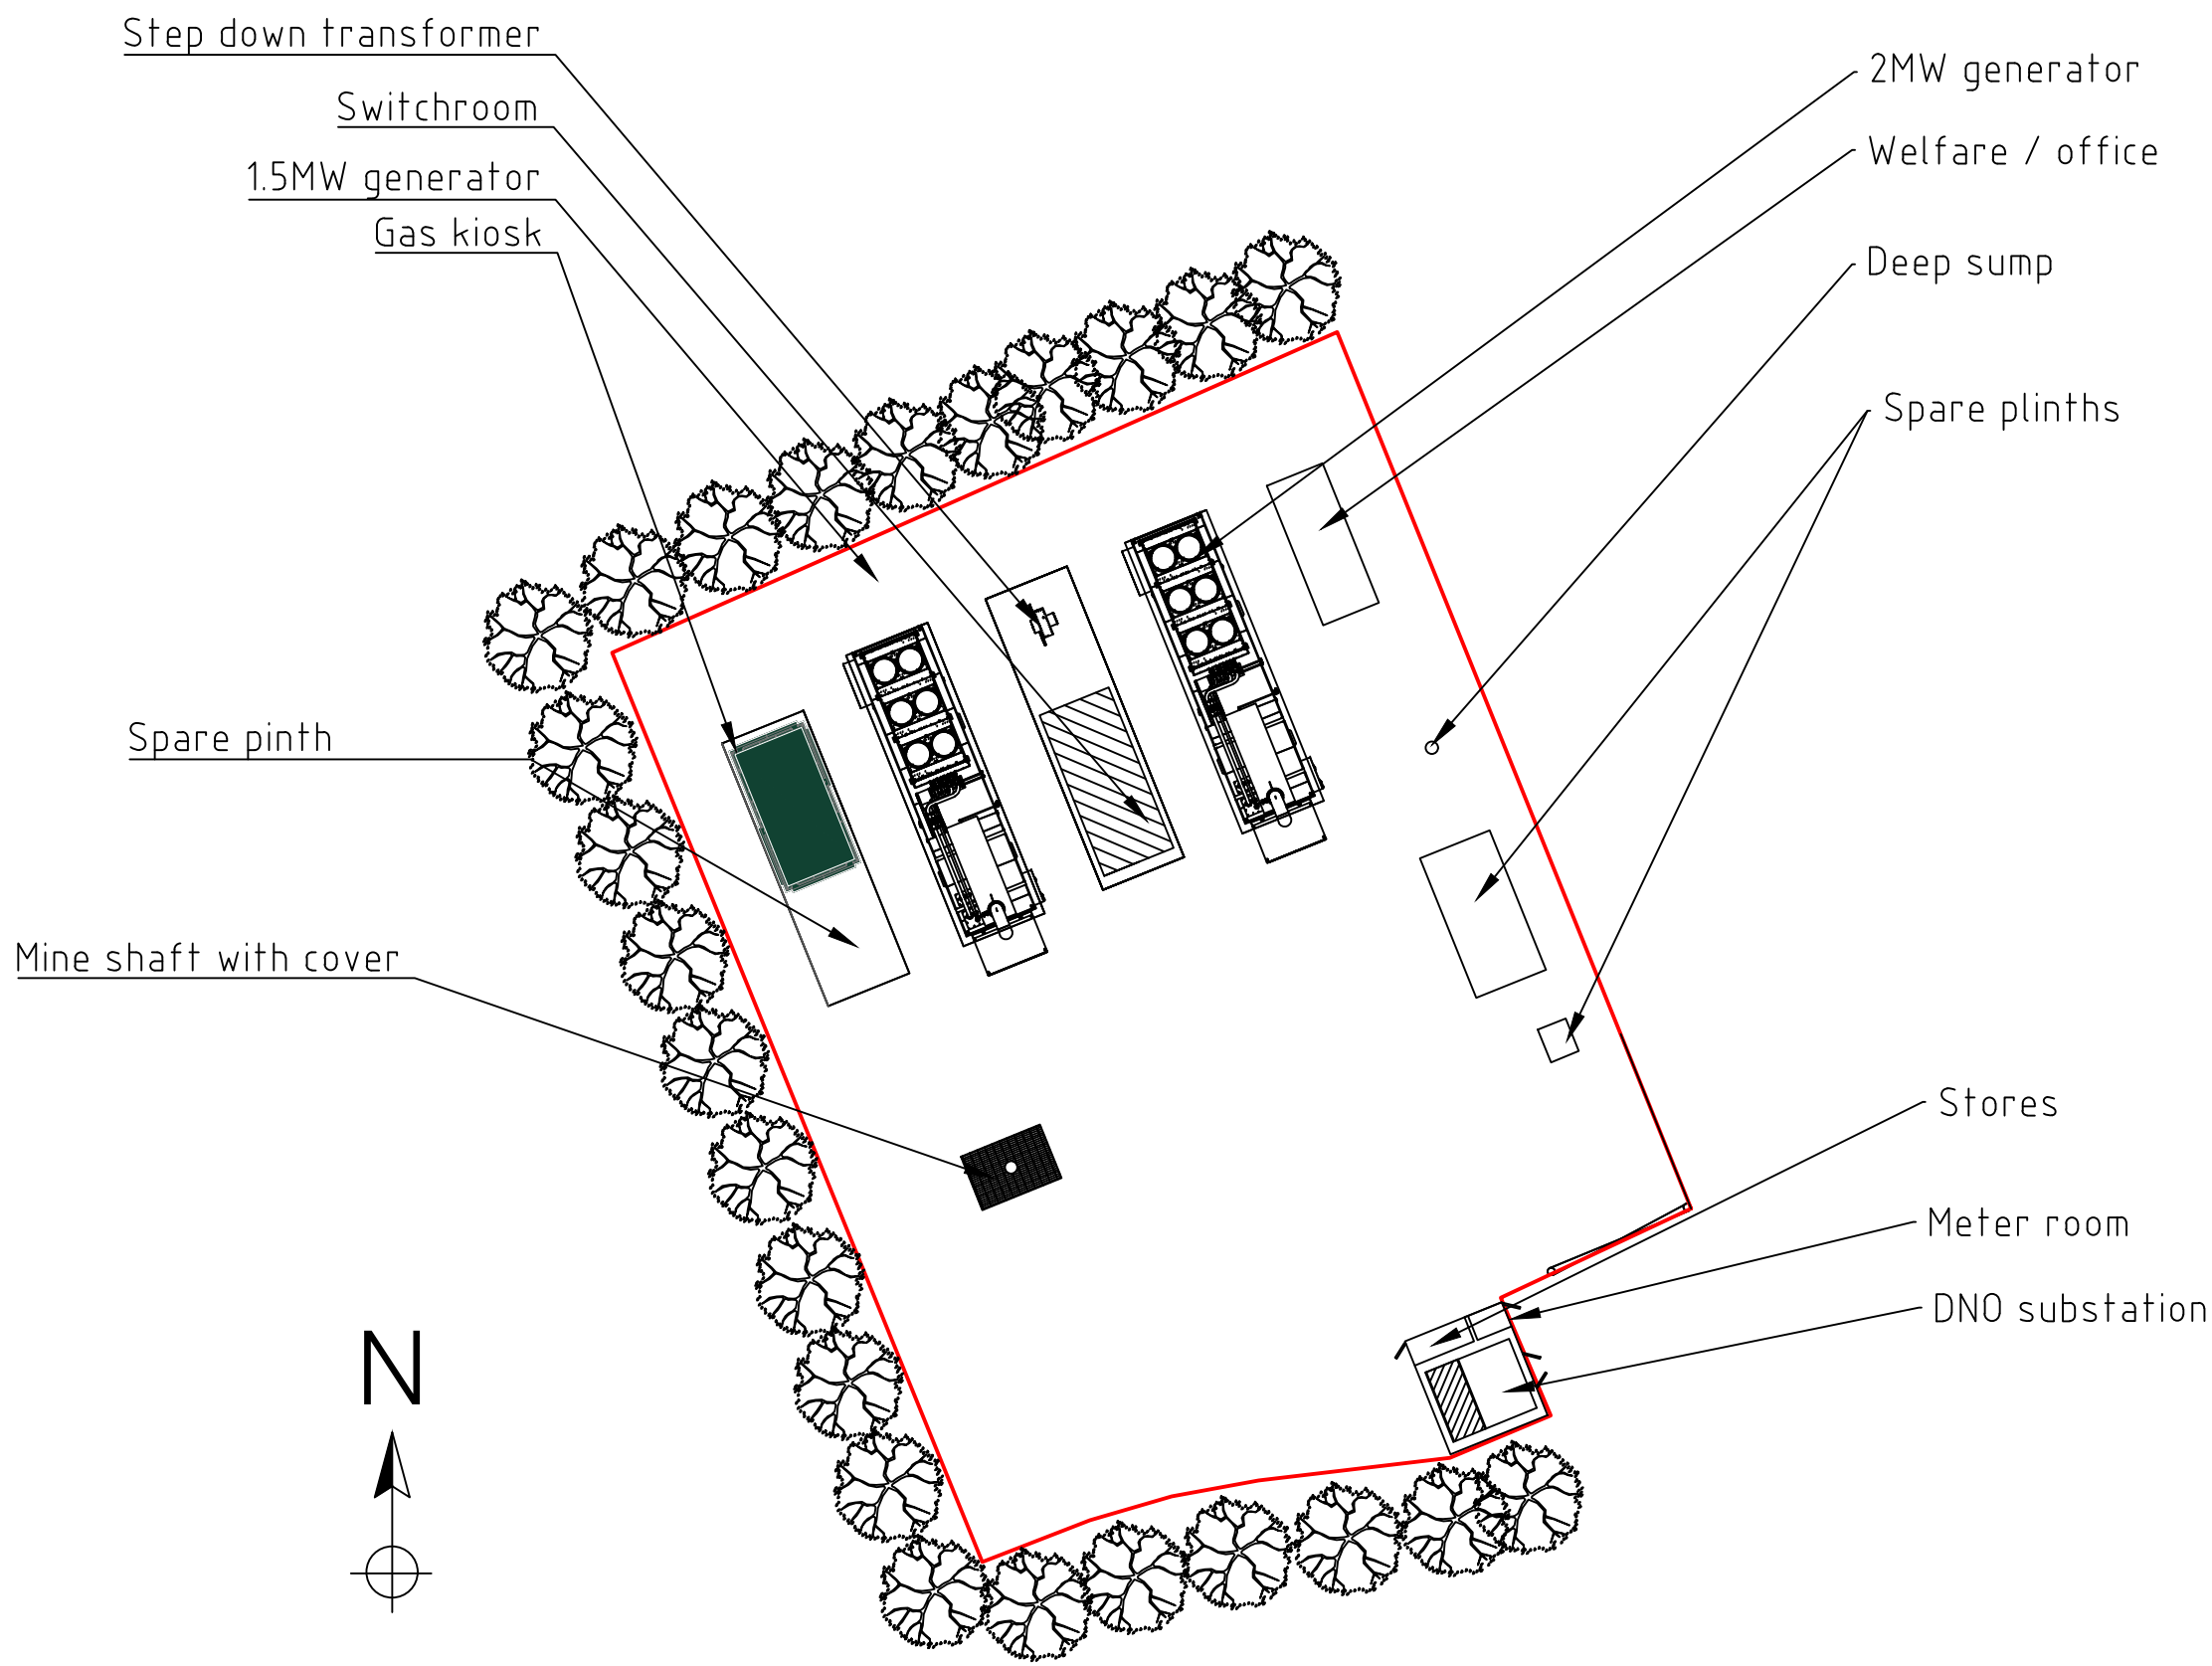

LEGEND

Rev.	Date	Details
Suffix		

SITE	Llay
------	------

TITLE	COMPOUND GA
-------	-------------

DWG. No.	REV
BN004-0-Llay-001	REV

SCALE	DATE
1:300 @A3	2/6/21

DRAWN	STATUS
DT	Proposed



Biogas Technology Limited
Edison House
Daniel Adamson Road
Salford
Manchester
M50 1DT
Telephone (0161) 660 2222



Ylem Energy Limited
Edison House
Daniel Adamson Road
Salford M50 1DT
Telephone +44 (0) 161 660 2222
Email info@ylemenergy.com
ylemenergy.com
Registered in England No. 02132229