




TYPE 5 - Plots 7 & 8

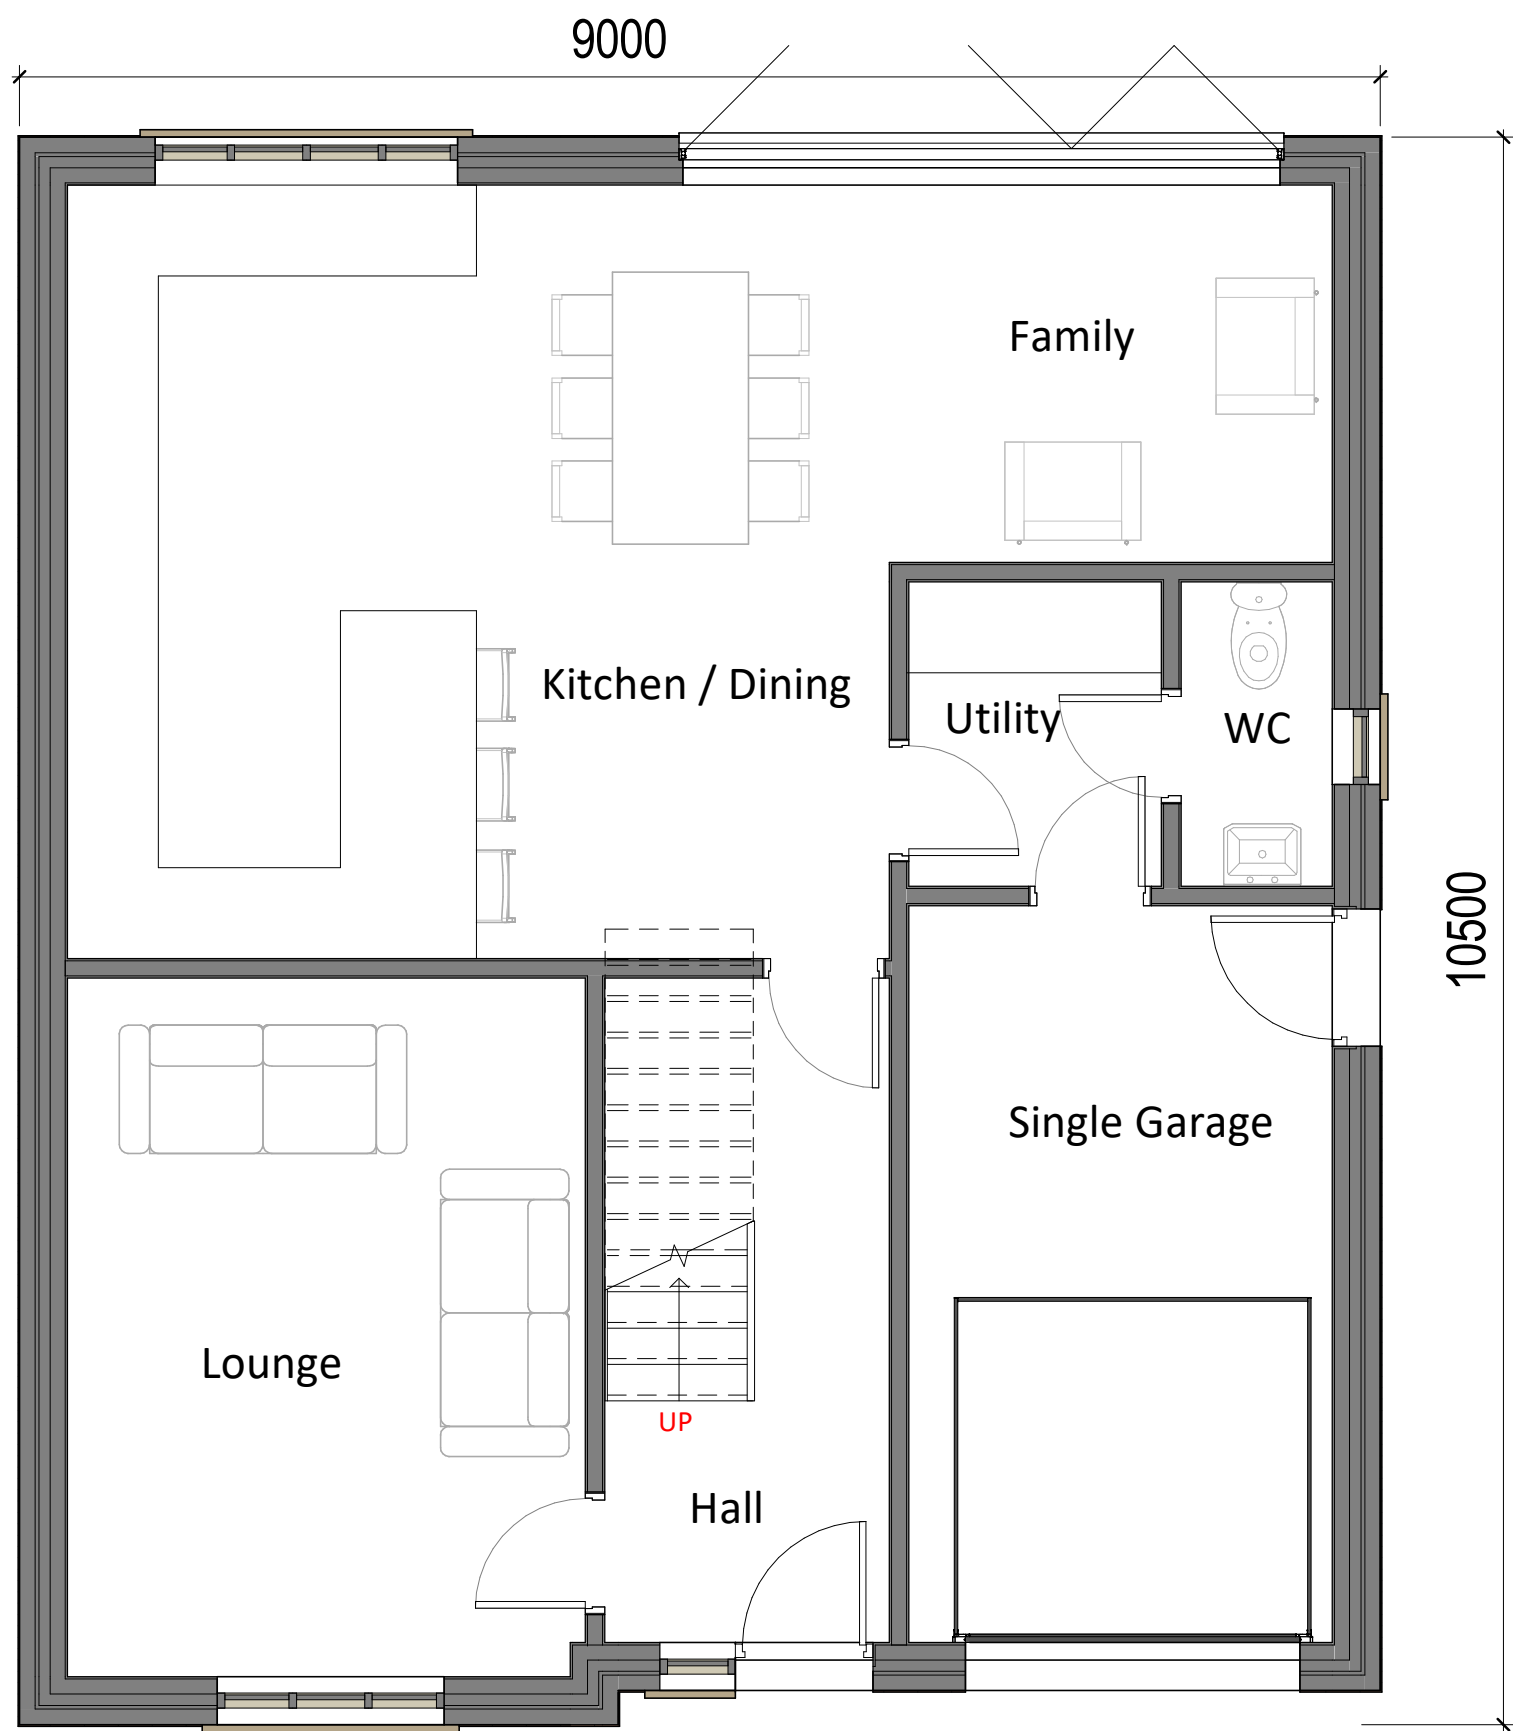

1 Level 00
1 : 50

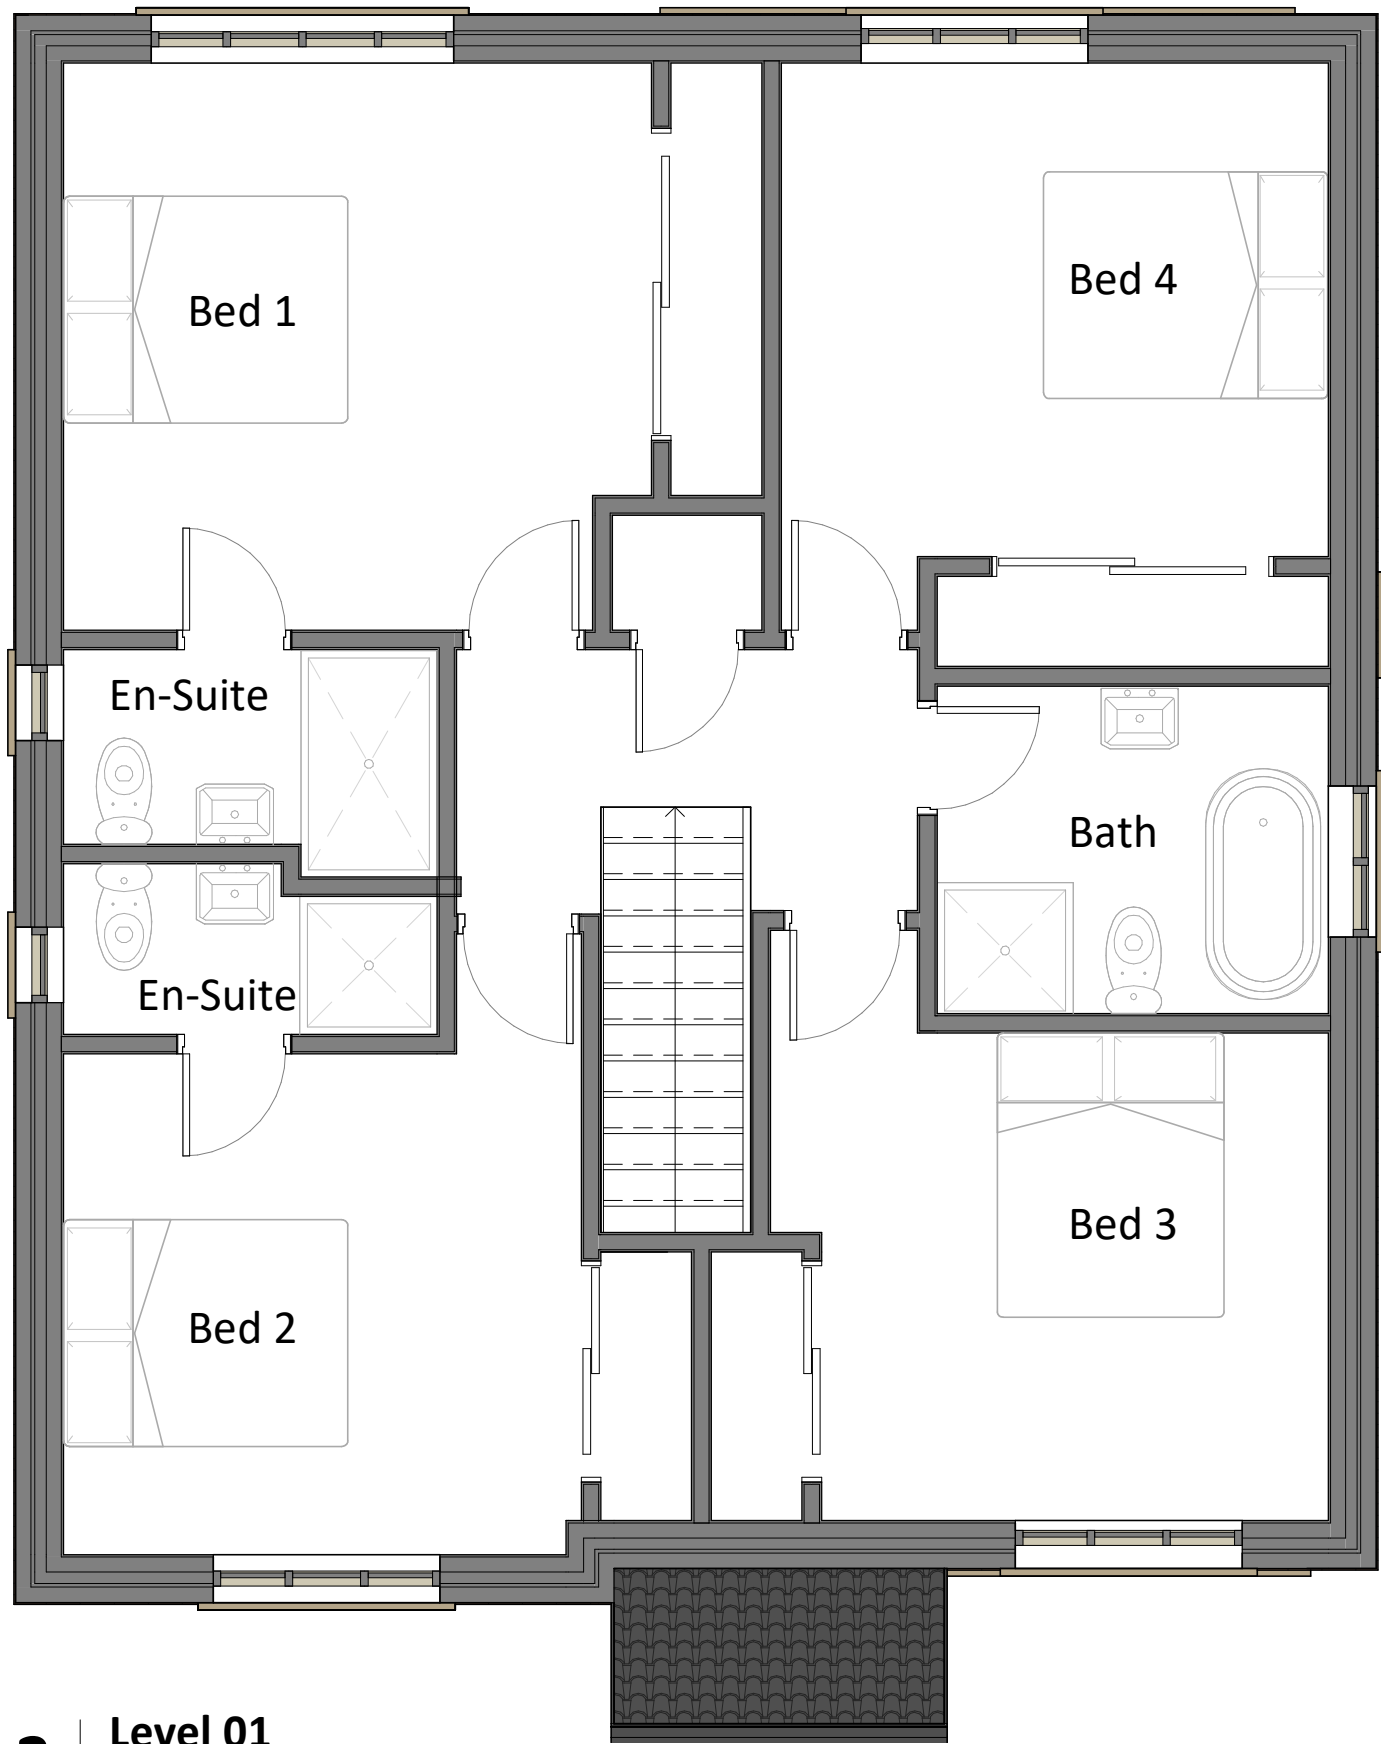

2 Level 01
1 : 50

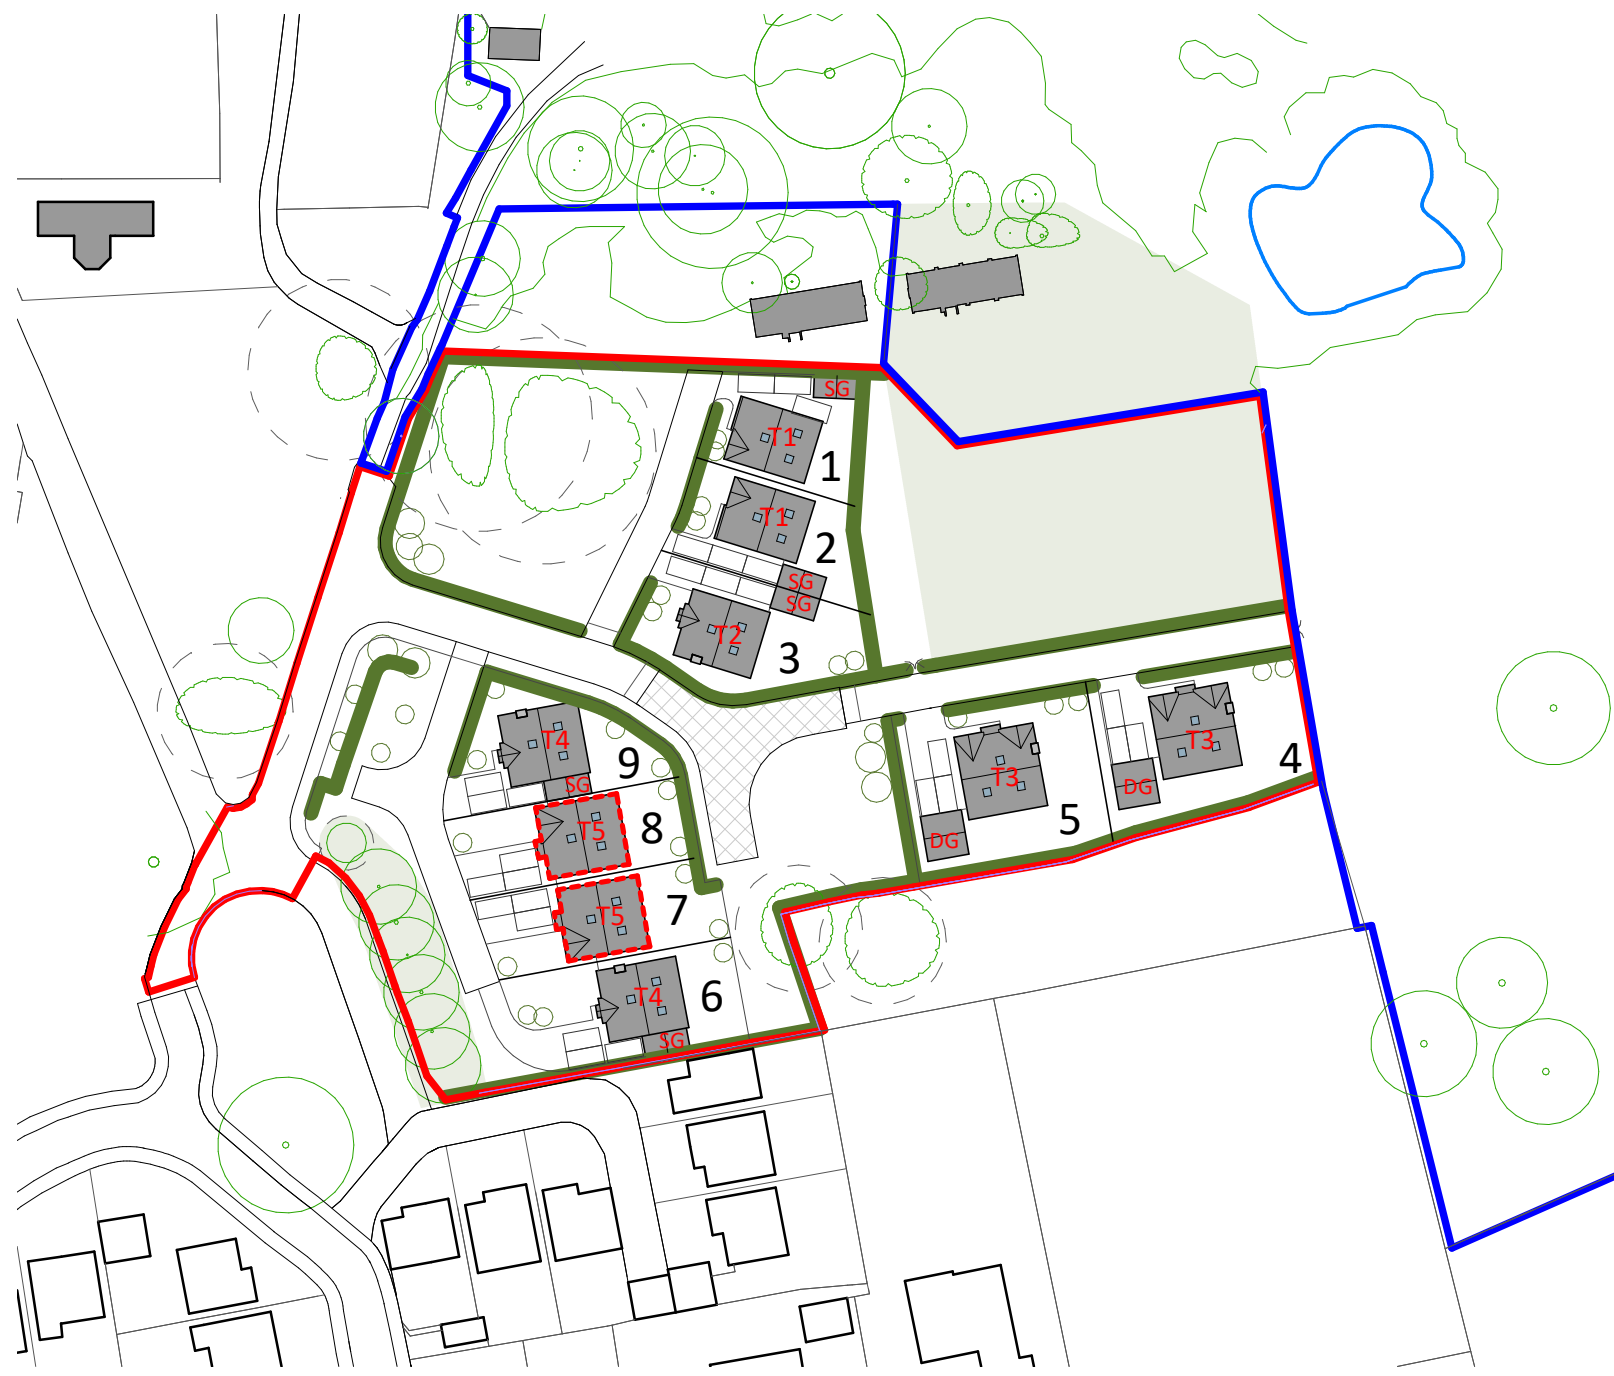

8 Referencing Plan
1 : 1000




4 Front Elevation
1 : 100




5 Side 1 Elevation
1 : 100



7 Rear Elevation
1 : 100

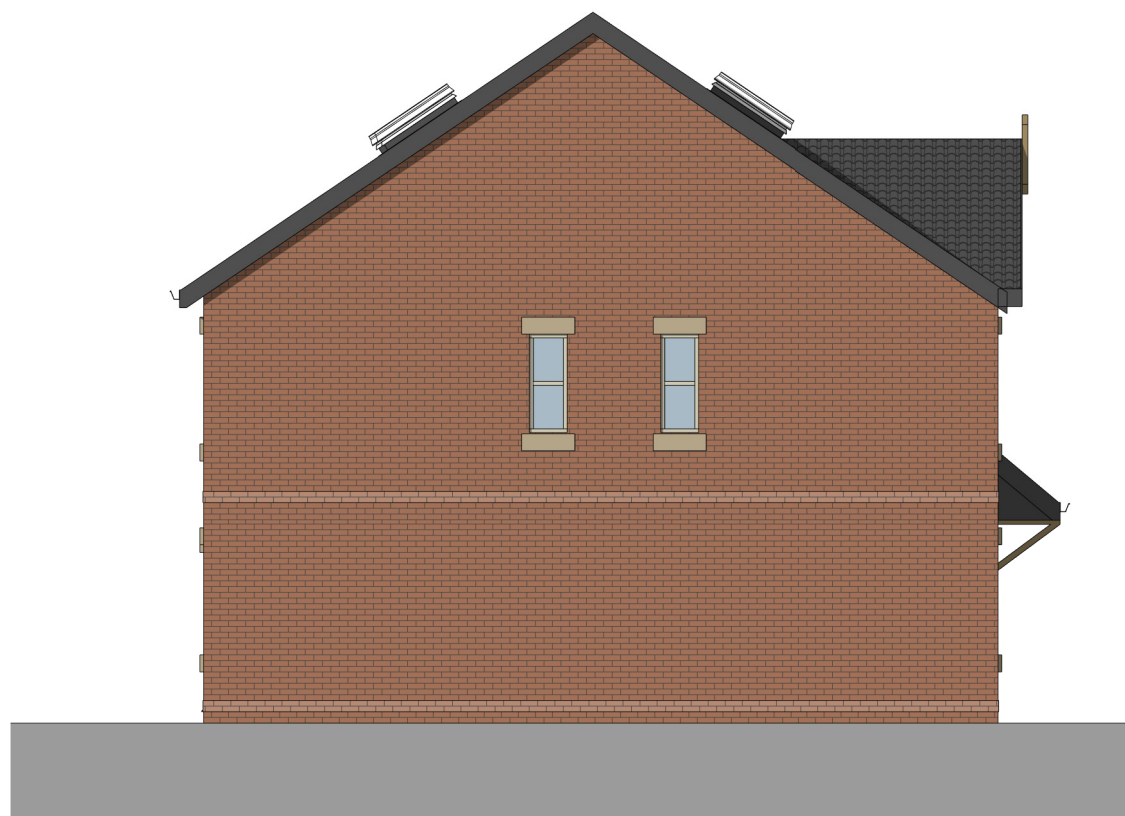

6 Side 2 Elevation
1 : 100

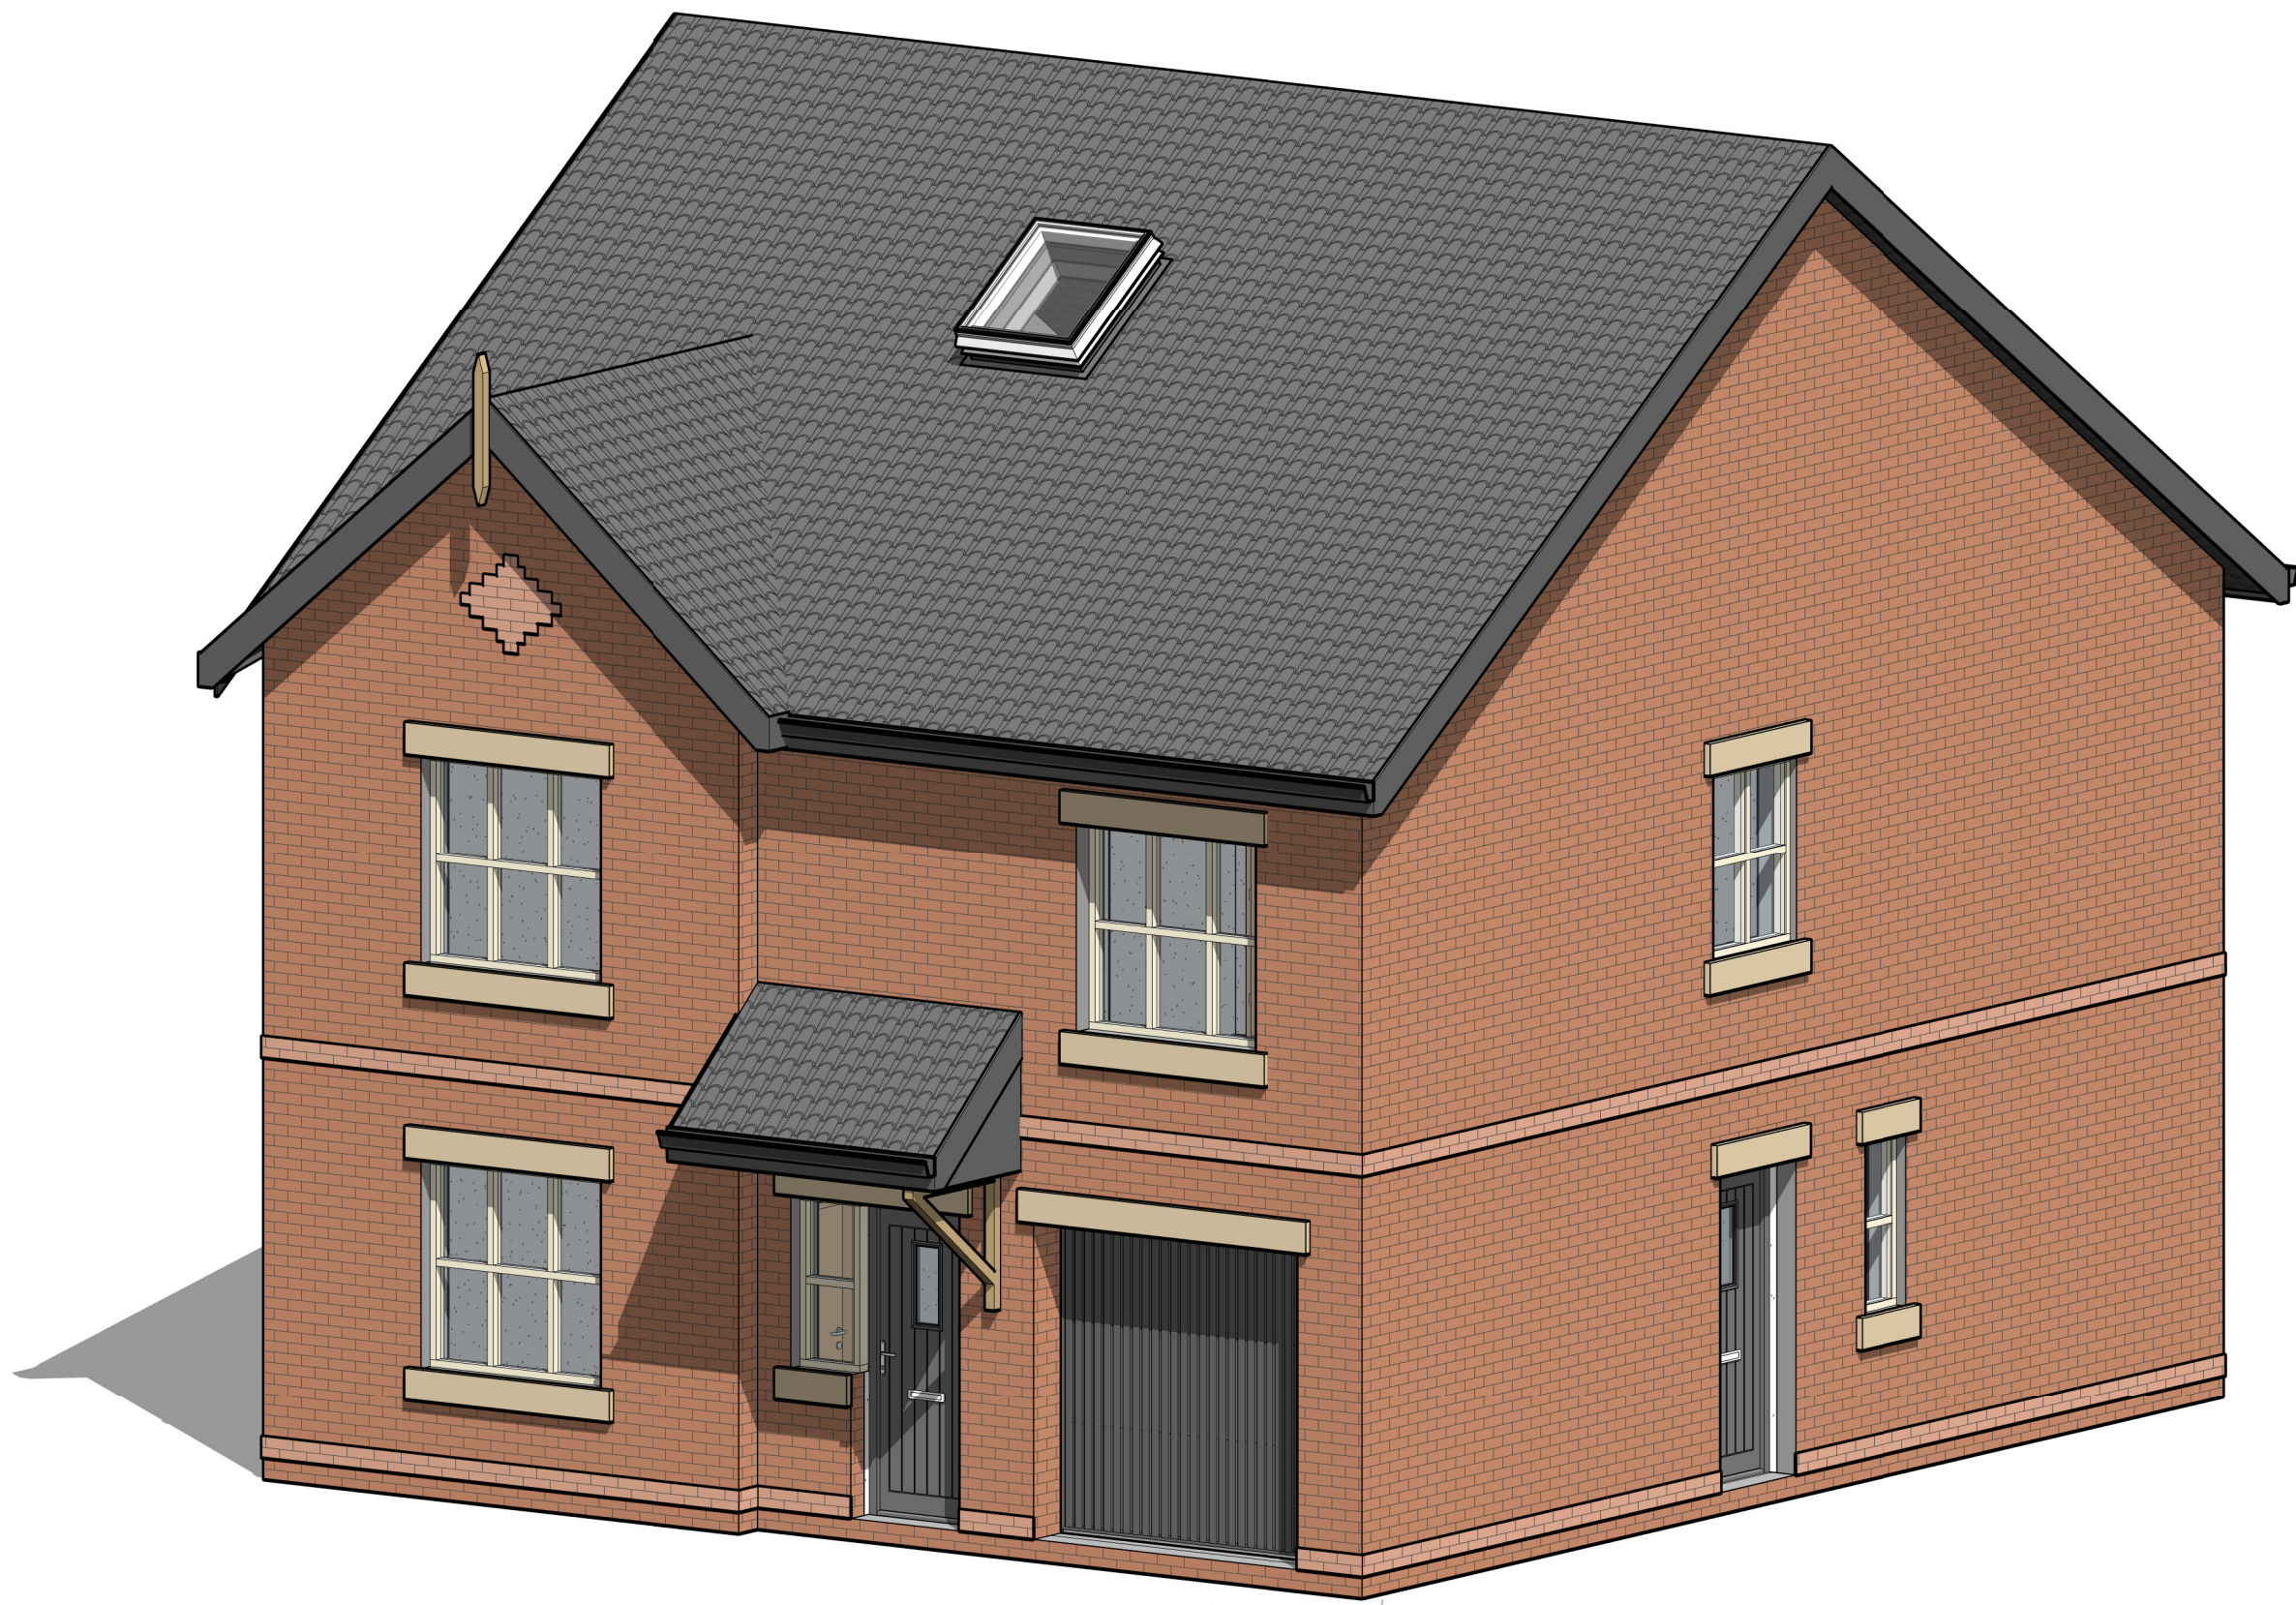

3 Front 3D View
1 : 100

House Area - Type 5 (PLOTS 7 & 8)	
163 SQM GIFA	1755 SFT GIFA
187 SQM GROSS	2012 SFT GROSS