



1 Location Plan


Scale: 1 : 1250

NOTES:

© **FORM-A Studio Ltd** all rights reserved.
This drawing must not be reproduced without premission.

Do not scale from this drawing. Refer to figured dimensions only, all dimensions are in milimeters unless otherwise stated. Any discrepancies between information contained on this drawing and/or any other drawing or document is to be brought to the attention of FORM-A Studio Ltd before work and/or manufacture commences.

This drawing is to be read in conjunction with other relevant consultant drawings.

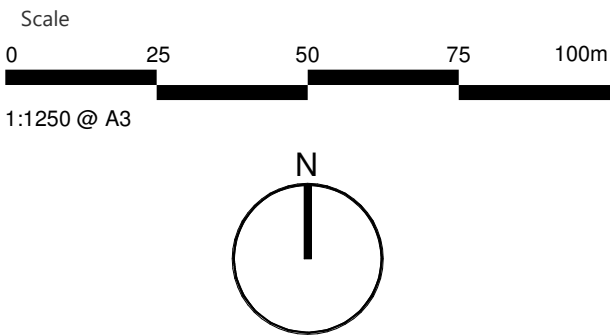

P01	First Issue of Drawing	JC	23-12-08	JC
Rev	Revision Details	Drawn	Date	Checked



FORM-A Studio Ltd
5 Gorsefield Avenue
Bromborough, Wirral
CH62 6BY
t: 0151 315 1373
www@form-a.co.uk

architectural design services | bim

Client

Mr. Hugo Chester

Project

Dormer extensions and associated alterations to dwelling.

Woodlands Farm, Wrexham, LL13 9TL

Drawing Title

Location Plan

Drawing Status	PRELIMINARY			
Drawn by	JC	Created on	2023-11-20	
Project no.	1031	Scale @ A1	1 : 1250	
Drg no.	1031-FAS-B1-ZZ-D-A-100	Rev	P01	