
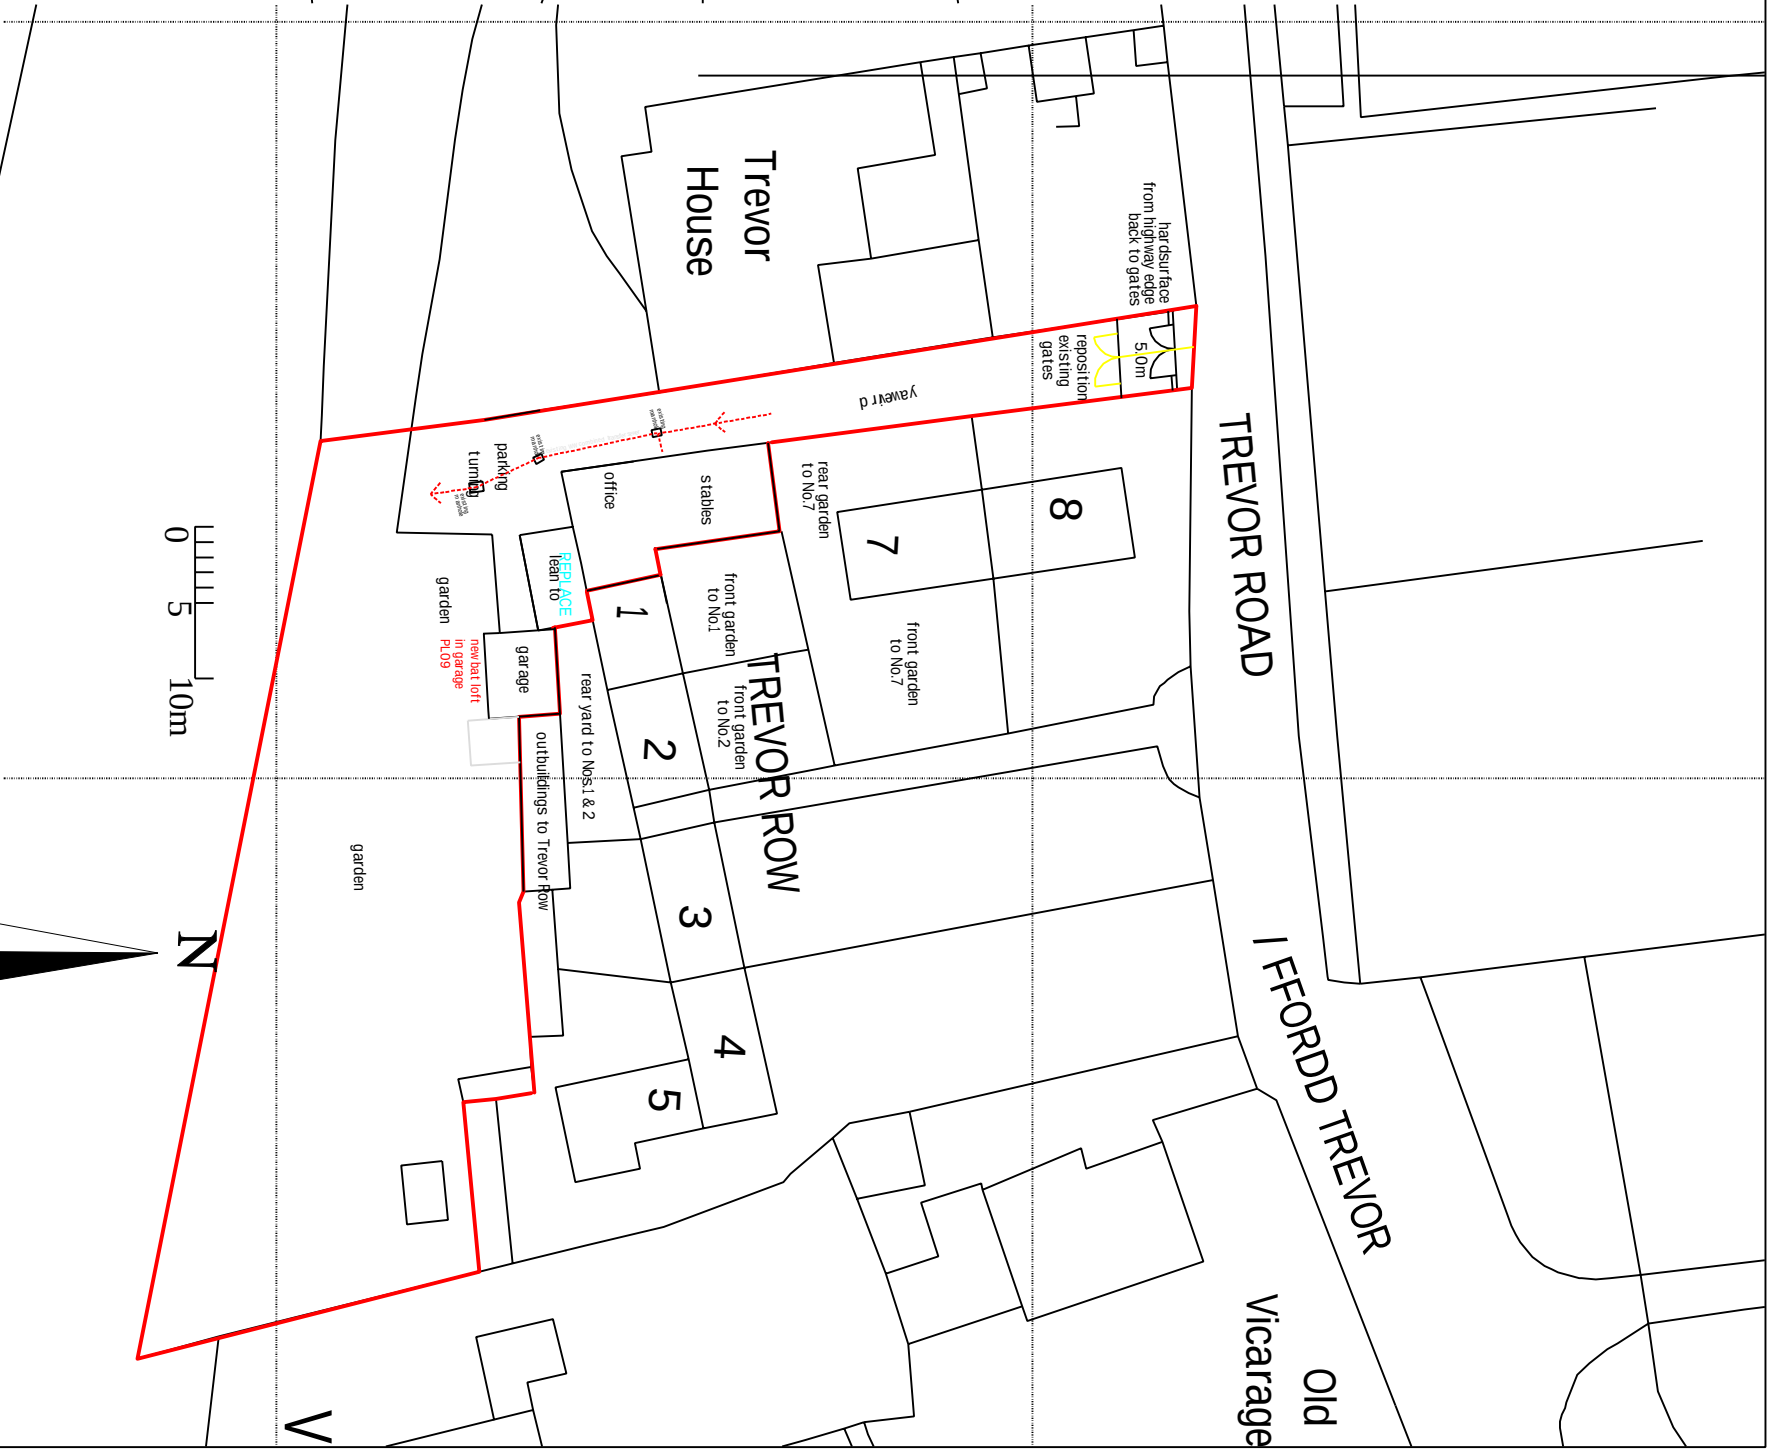


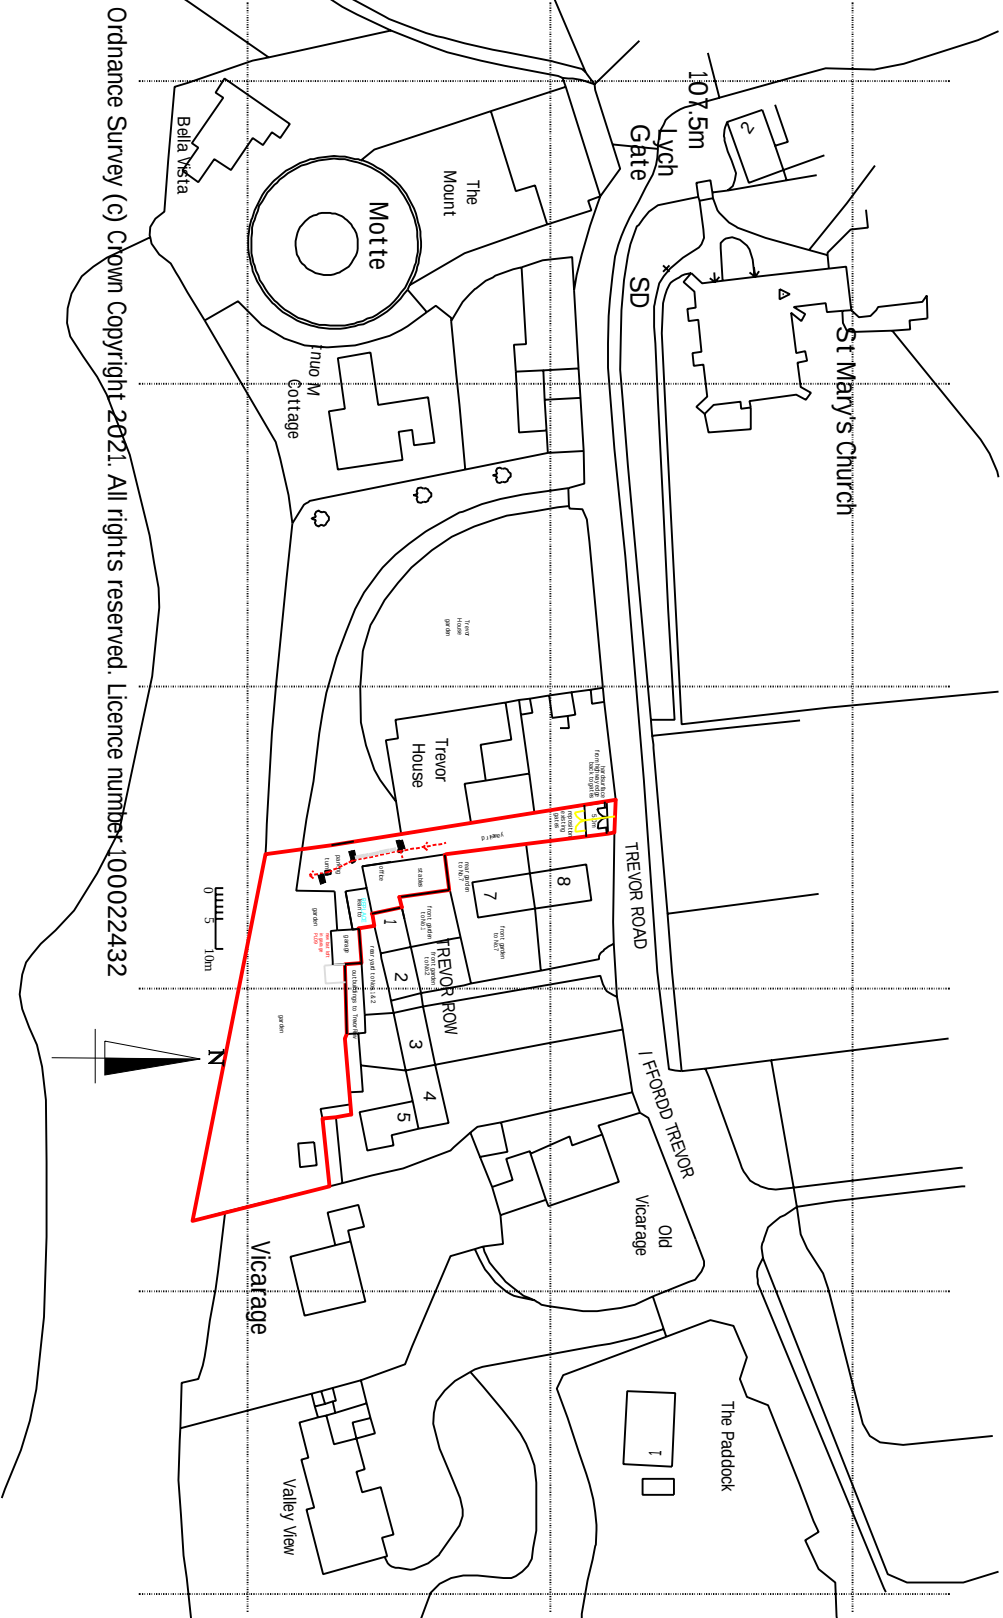

L. Licence number 100022432

RevC 09/11/2023 - Bat Stable & Boxes omitted. Bat Loft in Garage added

PL01C LOCATION PLAN and BLOCK PLAN

Scale 1:1250

and 1/500

@A3

RevB 21/08/2023 - existing WW sewer drain added.
new hard surface to access apron added

ANDREW DESIGN SERVICE			
architects, surveyors & planning consultants.			
4A Station Avenue, Chirk, Wrexham, LL14 5LS Tel/Fax: 01691 777025			
Project	Former Estate Office & Stables, Trevor Row, Chirk, LL14 5HE		
Drawn by	MCA		
DWG	Scale		
Dwg Ref: PL01	Revision		

text on Block Plan enlarged for readability