




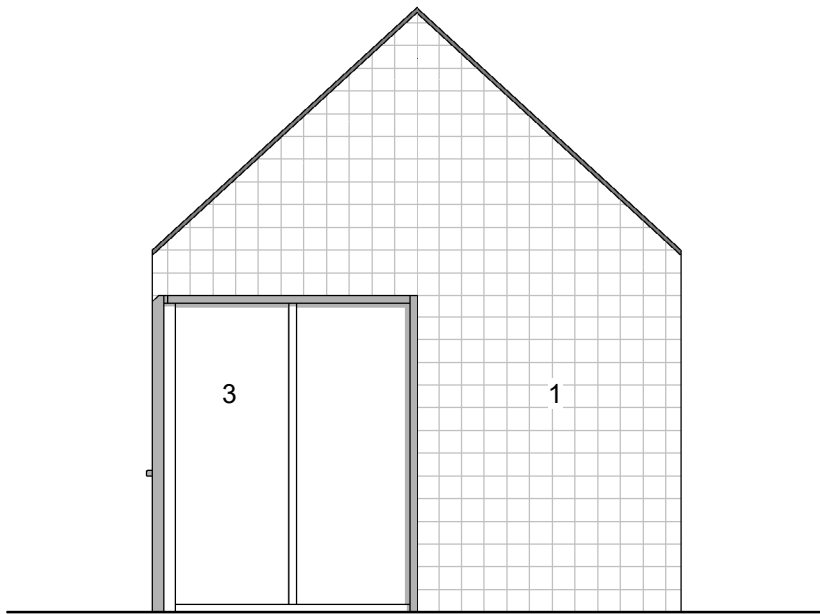


East
1 : 50

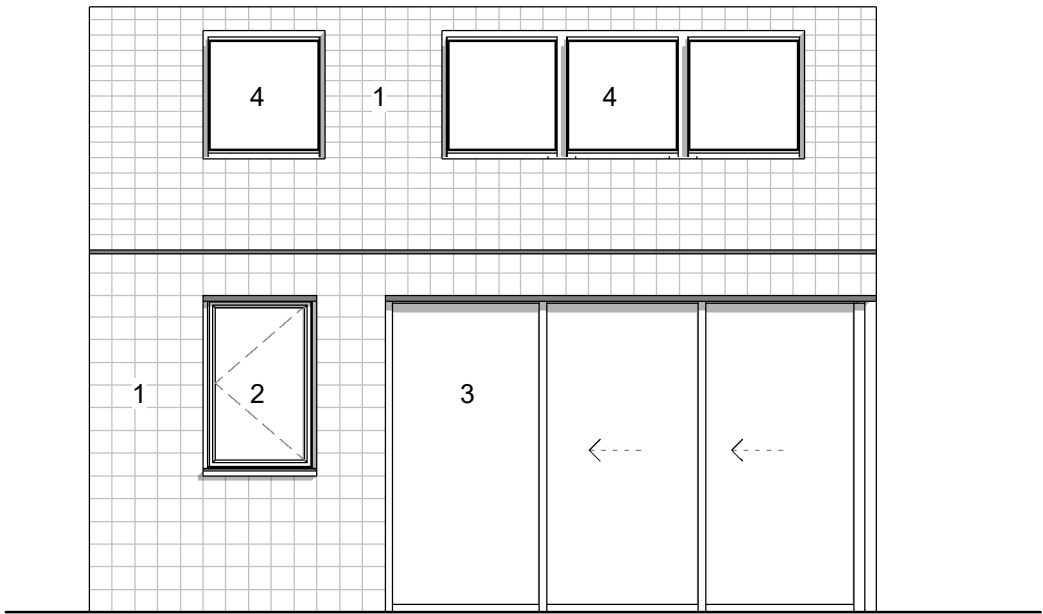

South
1 : 50

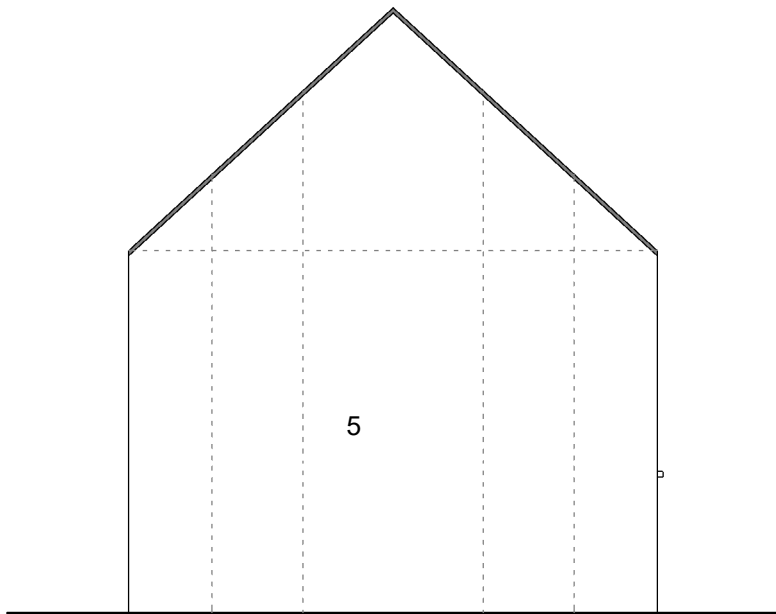

West
1 : 50

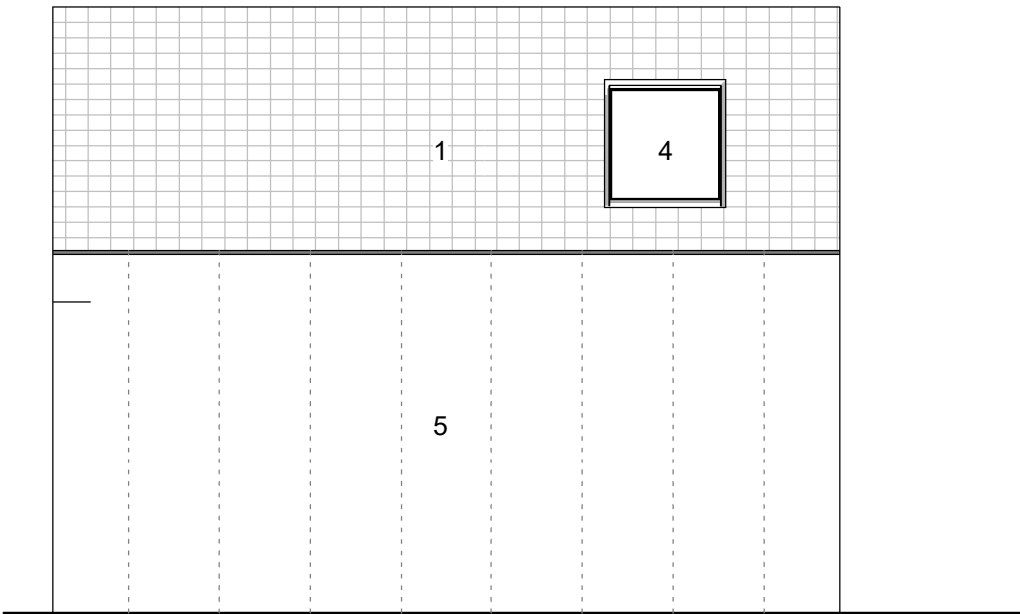

North
1 : 50

Key

- 1. Mixed Blend Of Clay Roof Tiles To Match Existing House
- 2. PvcU or Aluminium Window
- 3. PvcU or Aluminium Doors
- 4. Rooflight
- 5. PvcU Cladding

Rev	Status	Date
1	Planning Issue	18/02/2024

Job/Drawing No	Revision
102	1
LL12	Status
GA Elevations	
Scale 1 : 50@A3	Drawn R/J/LS
Date 18/02/2024	Checked R/J/LS
Do not scale	Project no LL12
All dimensions to be checked on site	

