




PROPOSED 3 BEDROOM DETACHED HOUSE AT 19 STRYT Y GOF, RHOS, WREXHAM, LL14 2BN FOR MR A RICHARDS

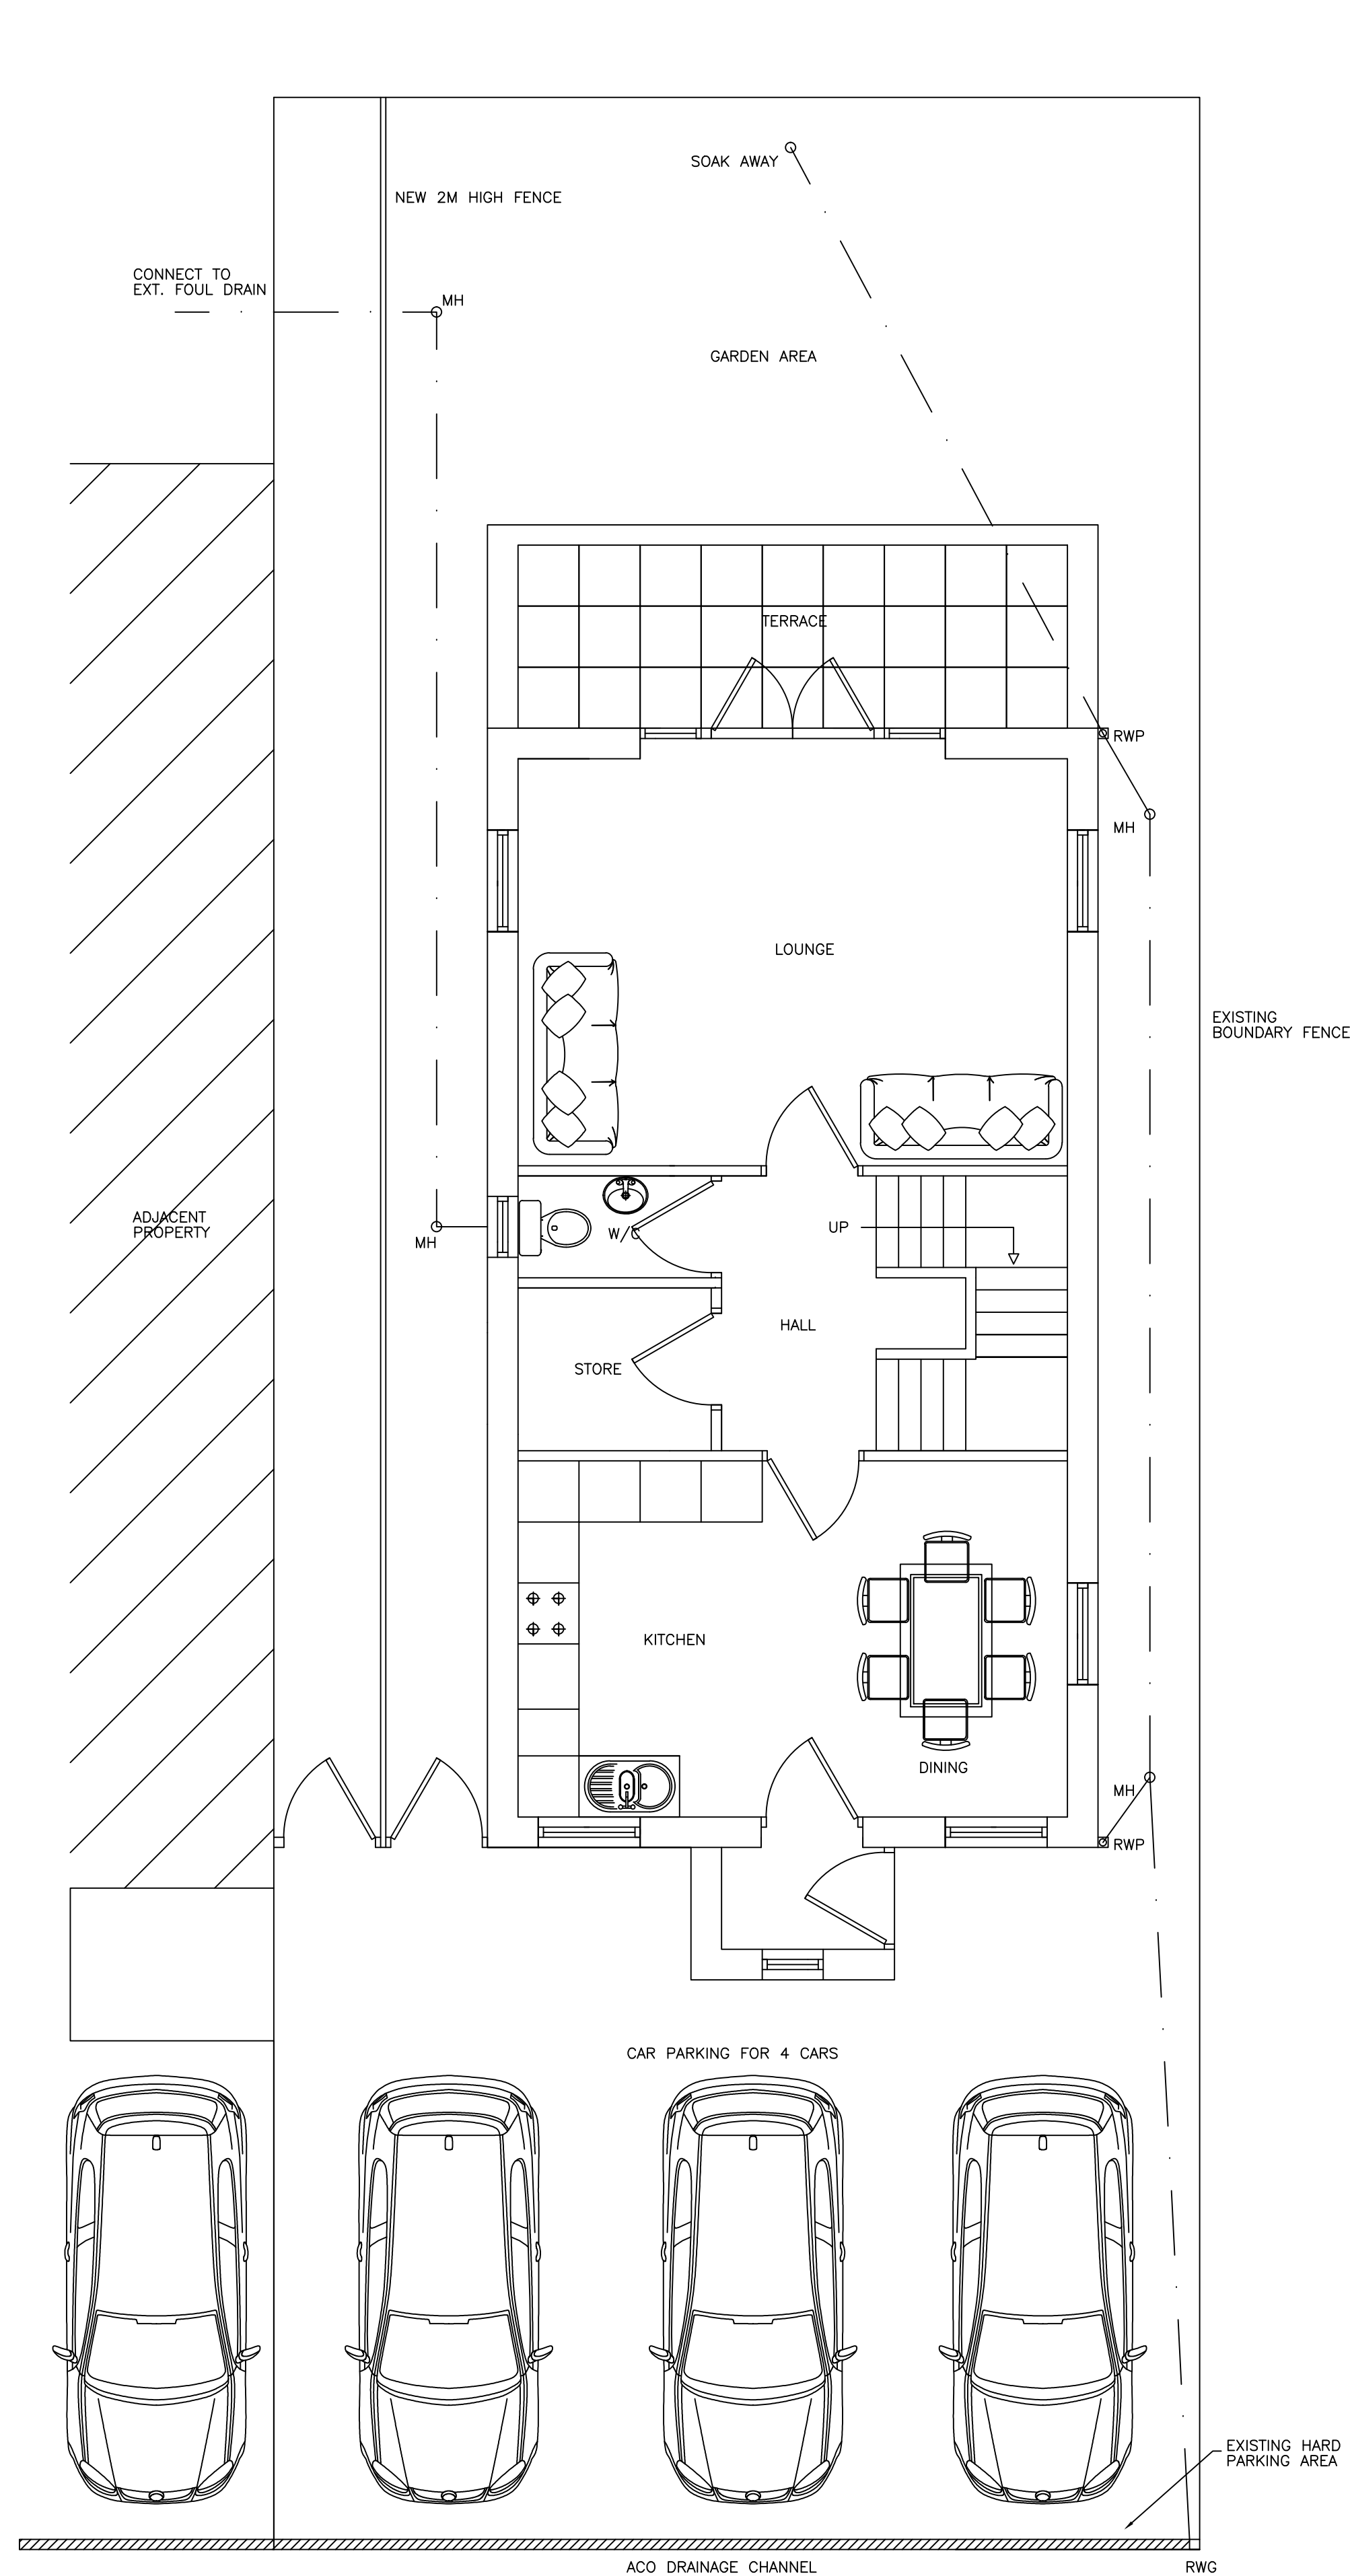


PROPOSED SITE PLAN

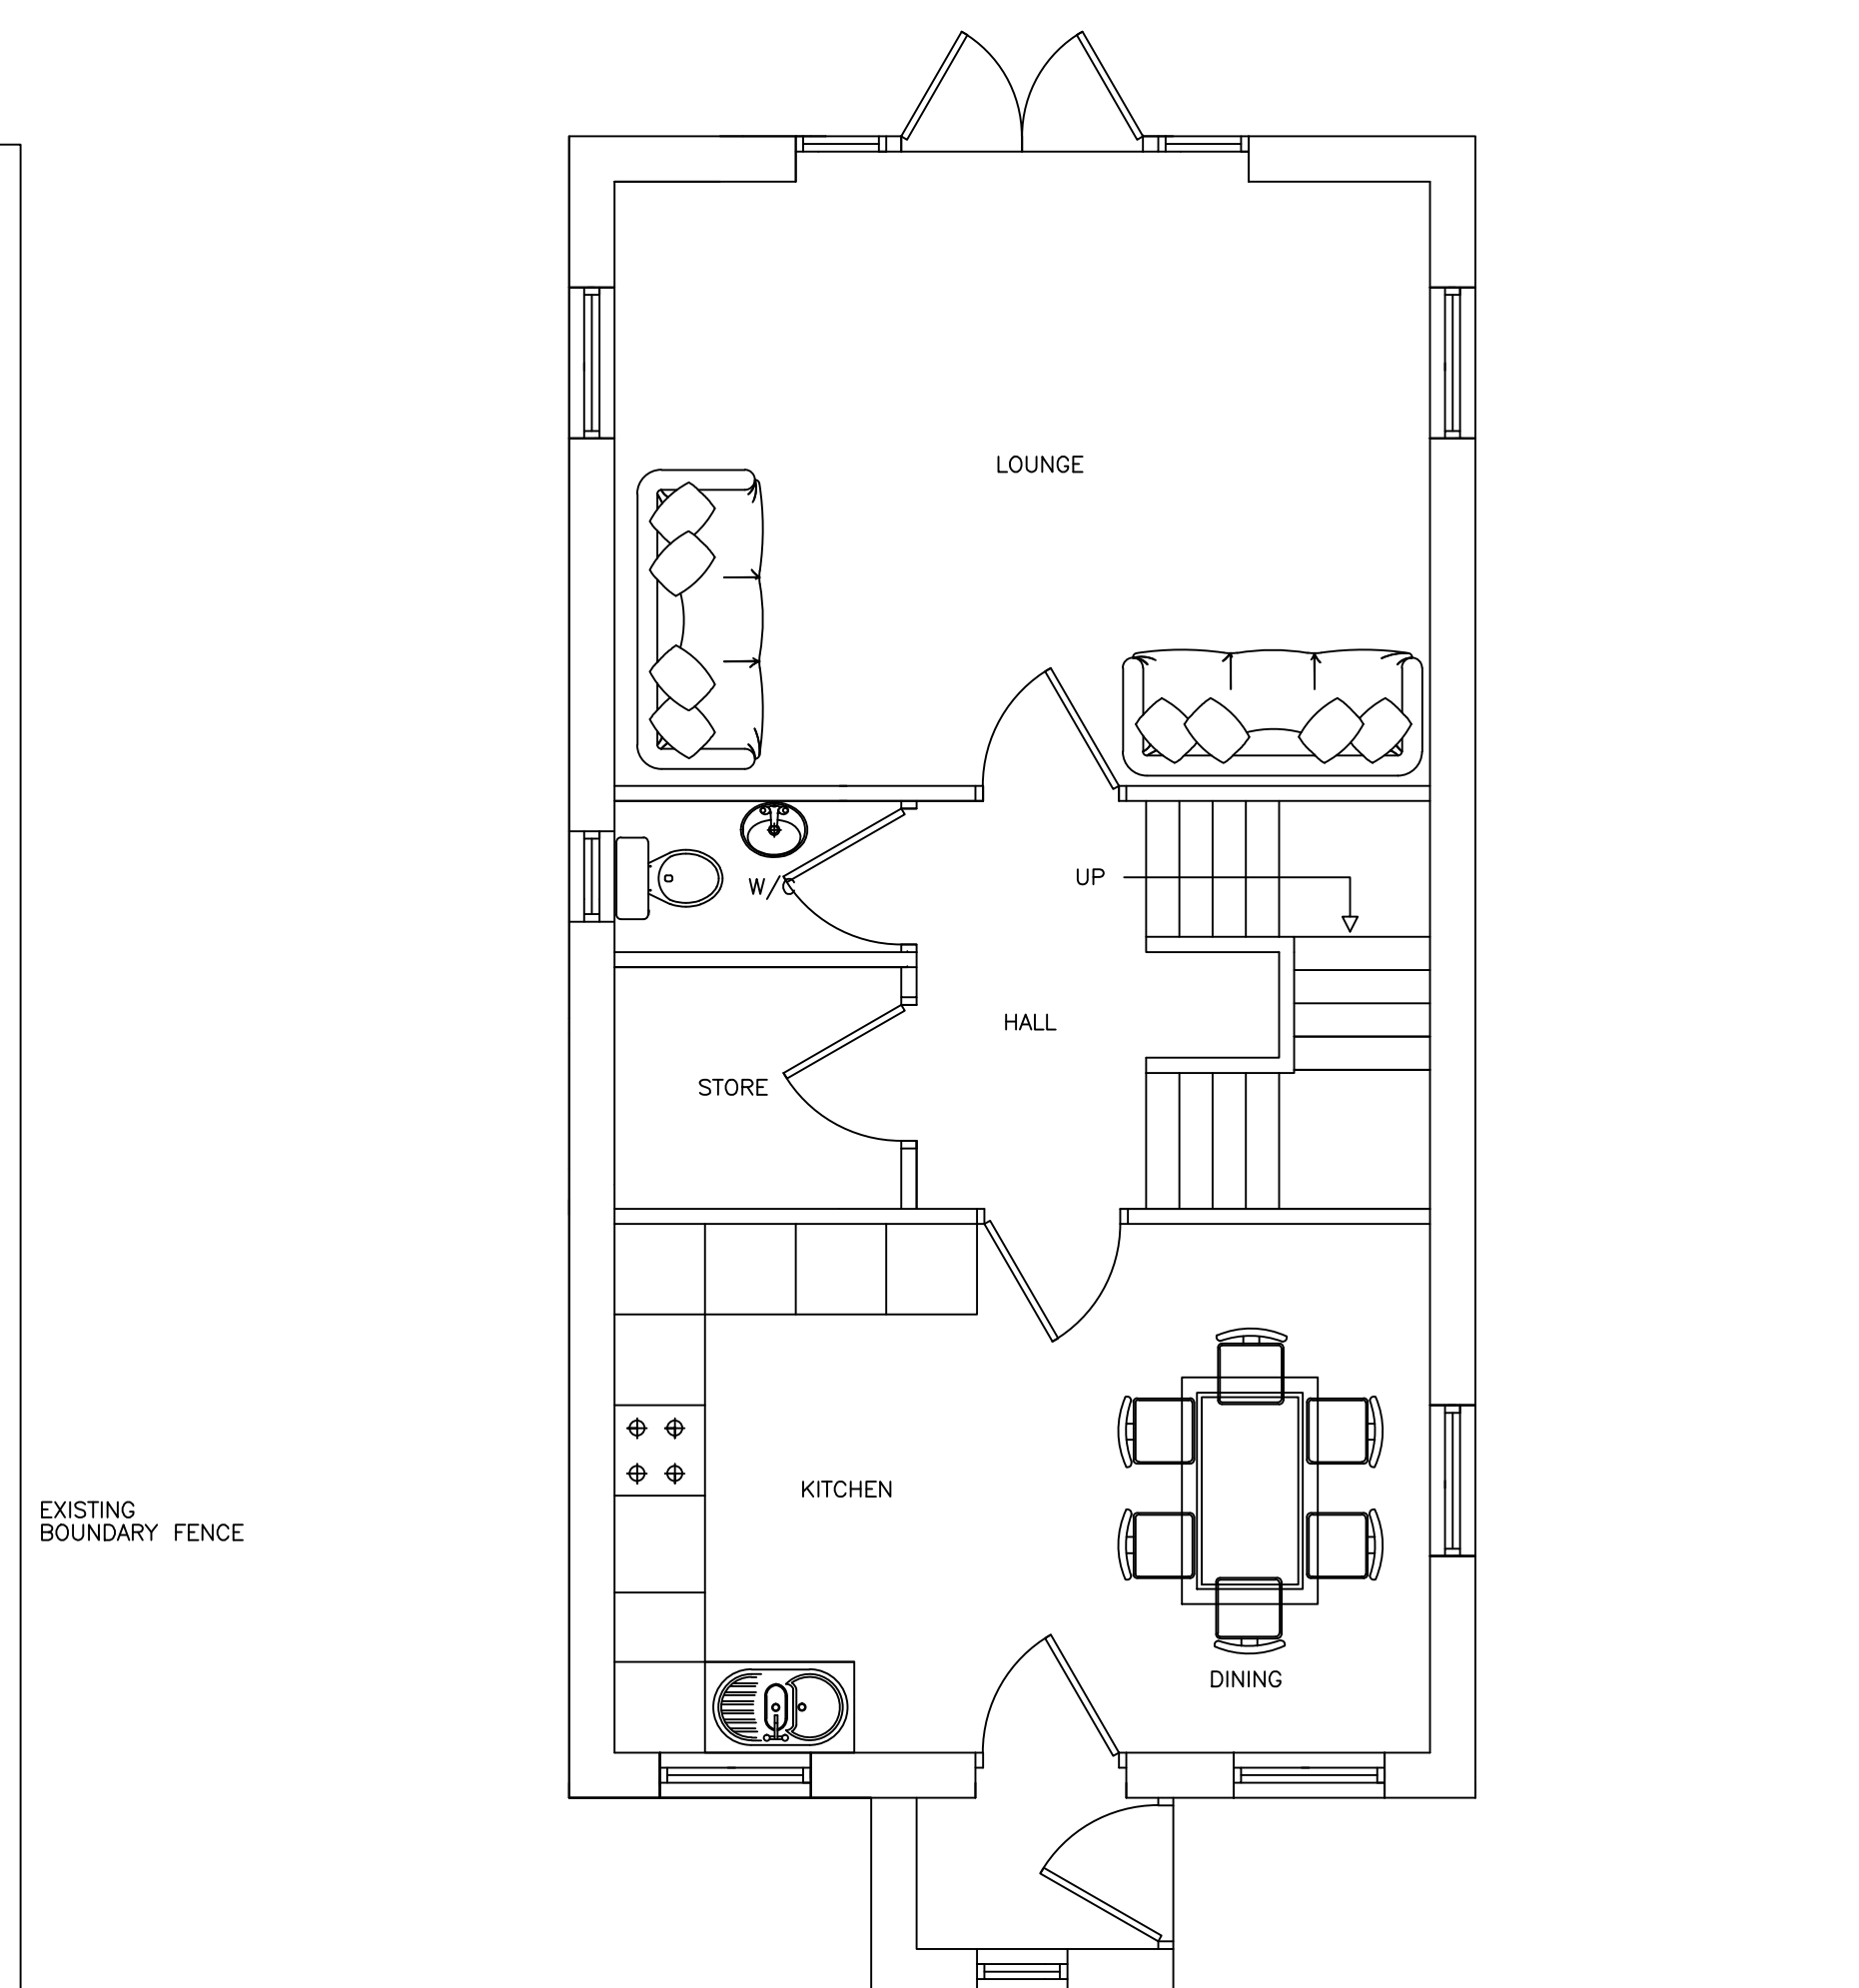


PROPOSED GROUND FLOOR PLAN

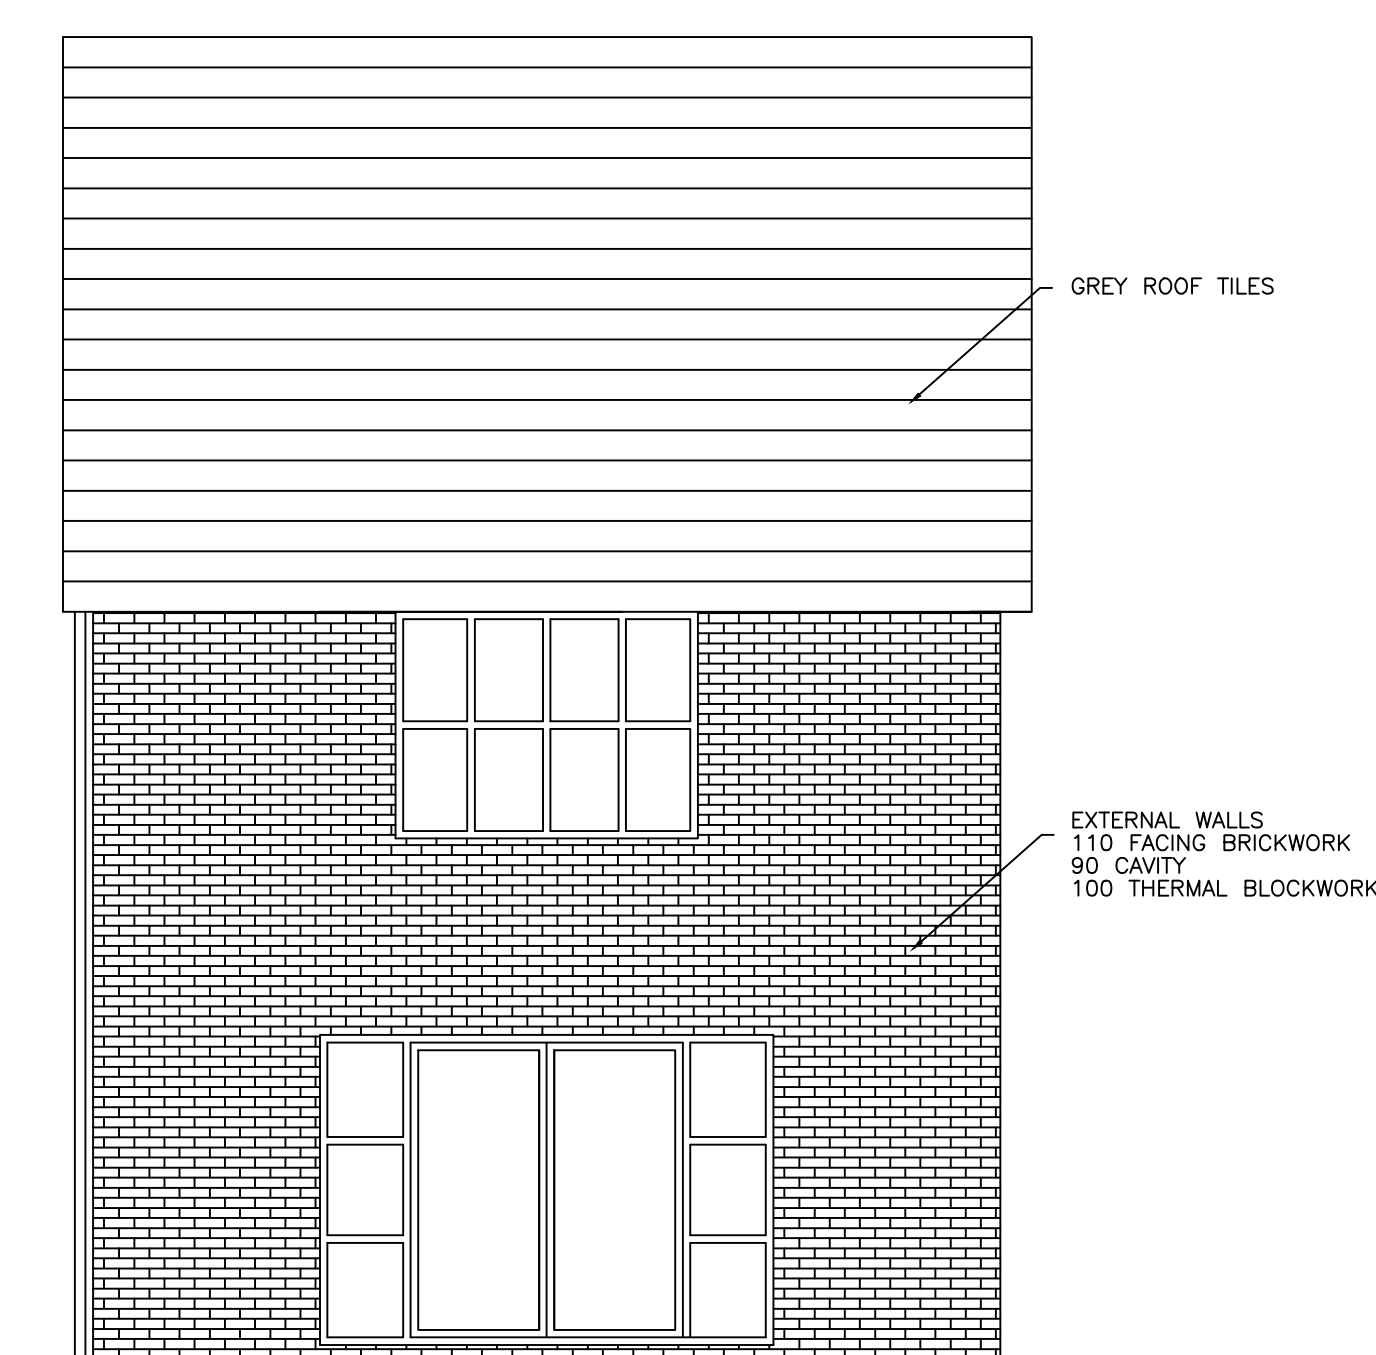


PROPOSED REAR ELEVATION

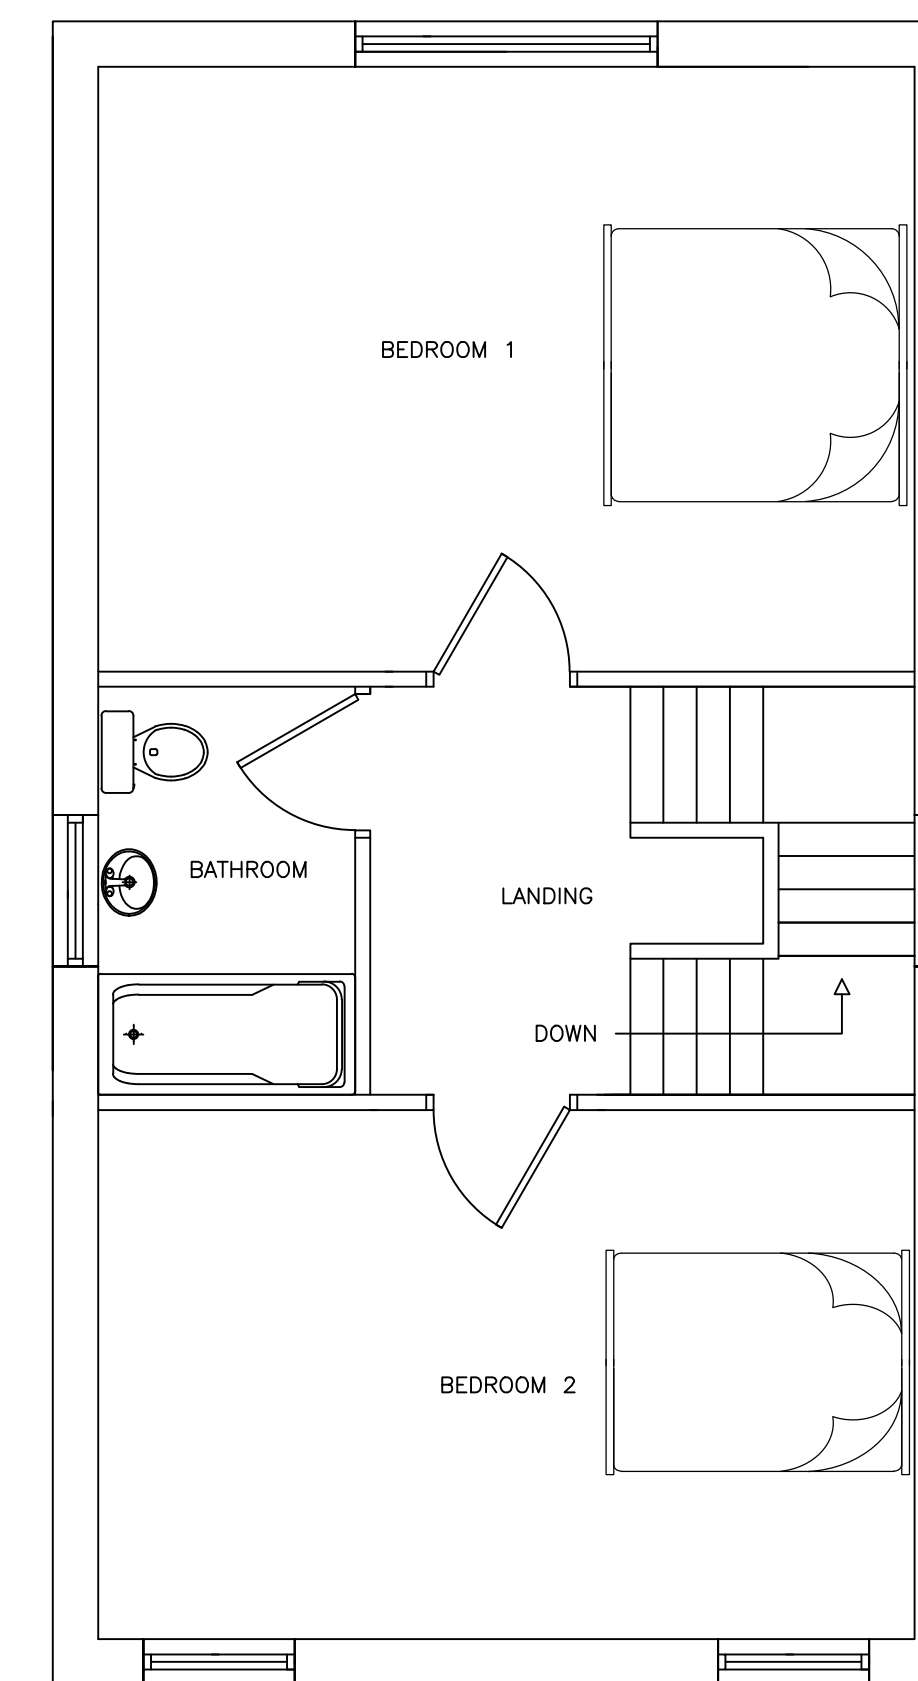


PROPOSED FIRST FLOOR PLAN

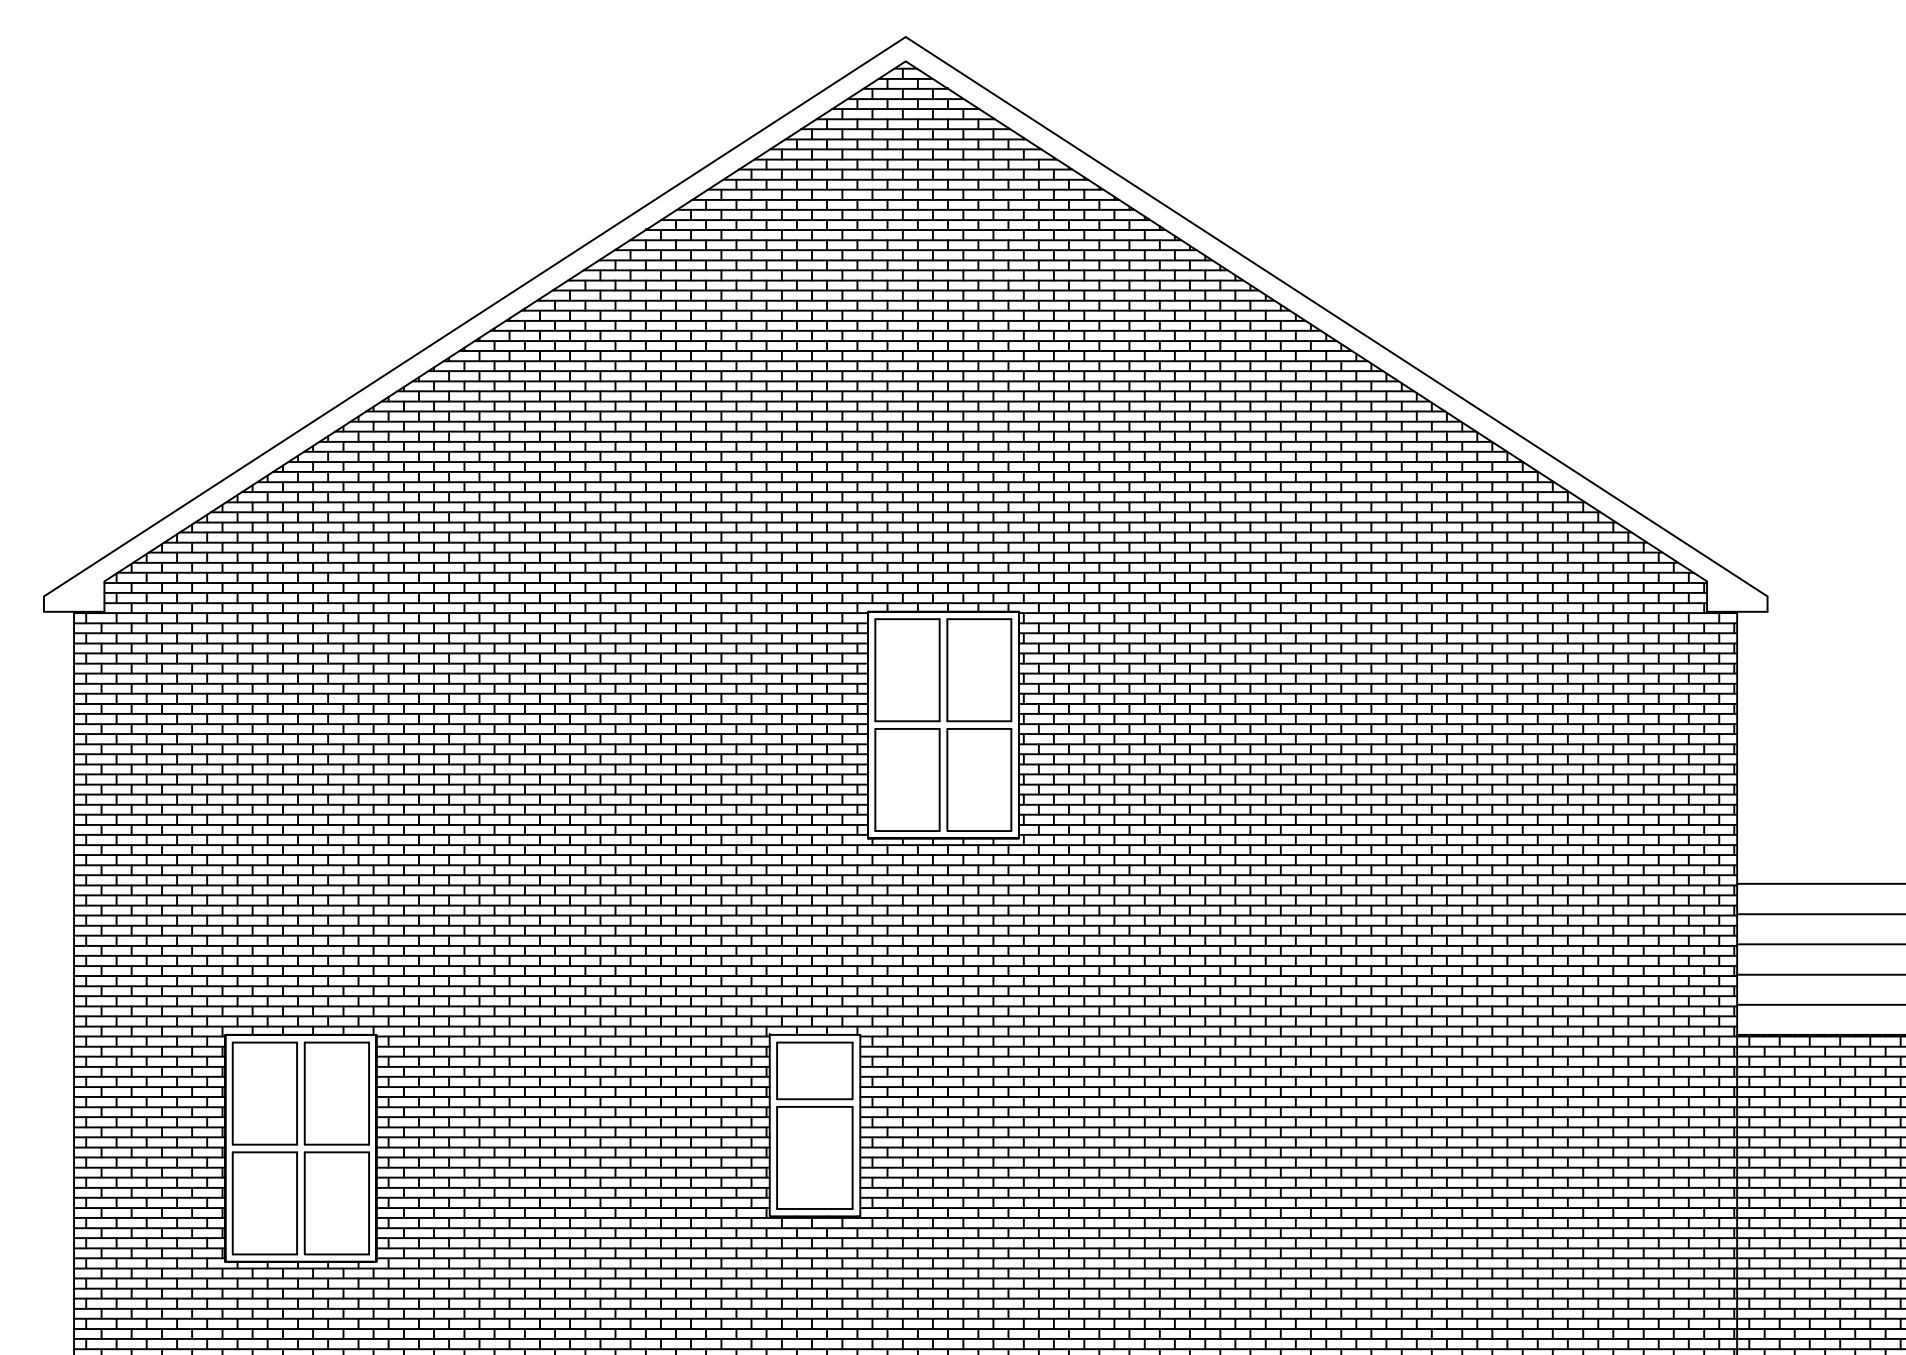

PROPOSED LEFT SIDE ELEVATION

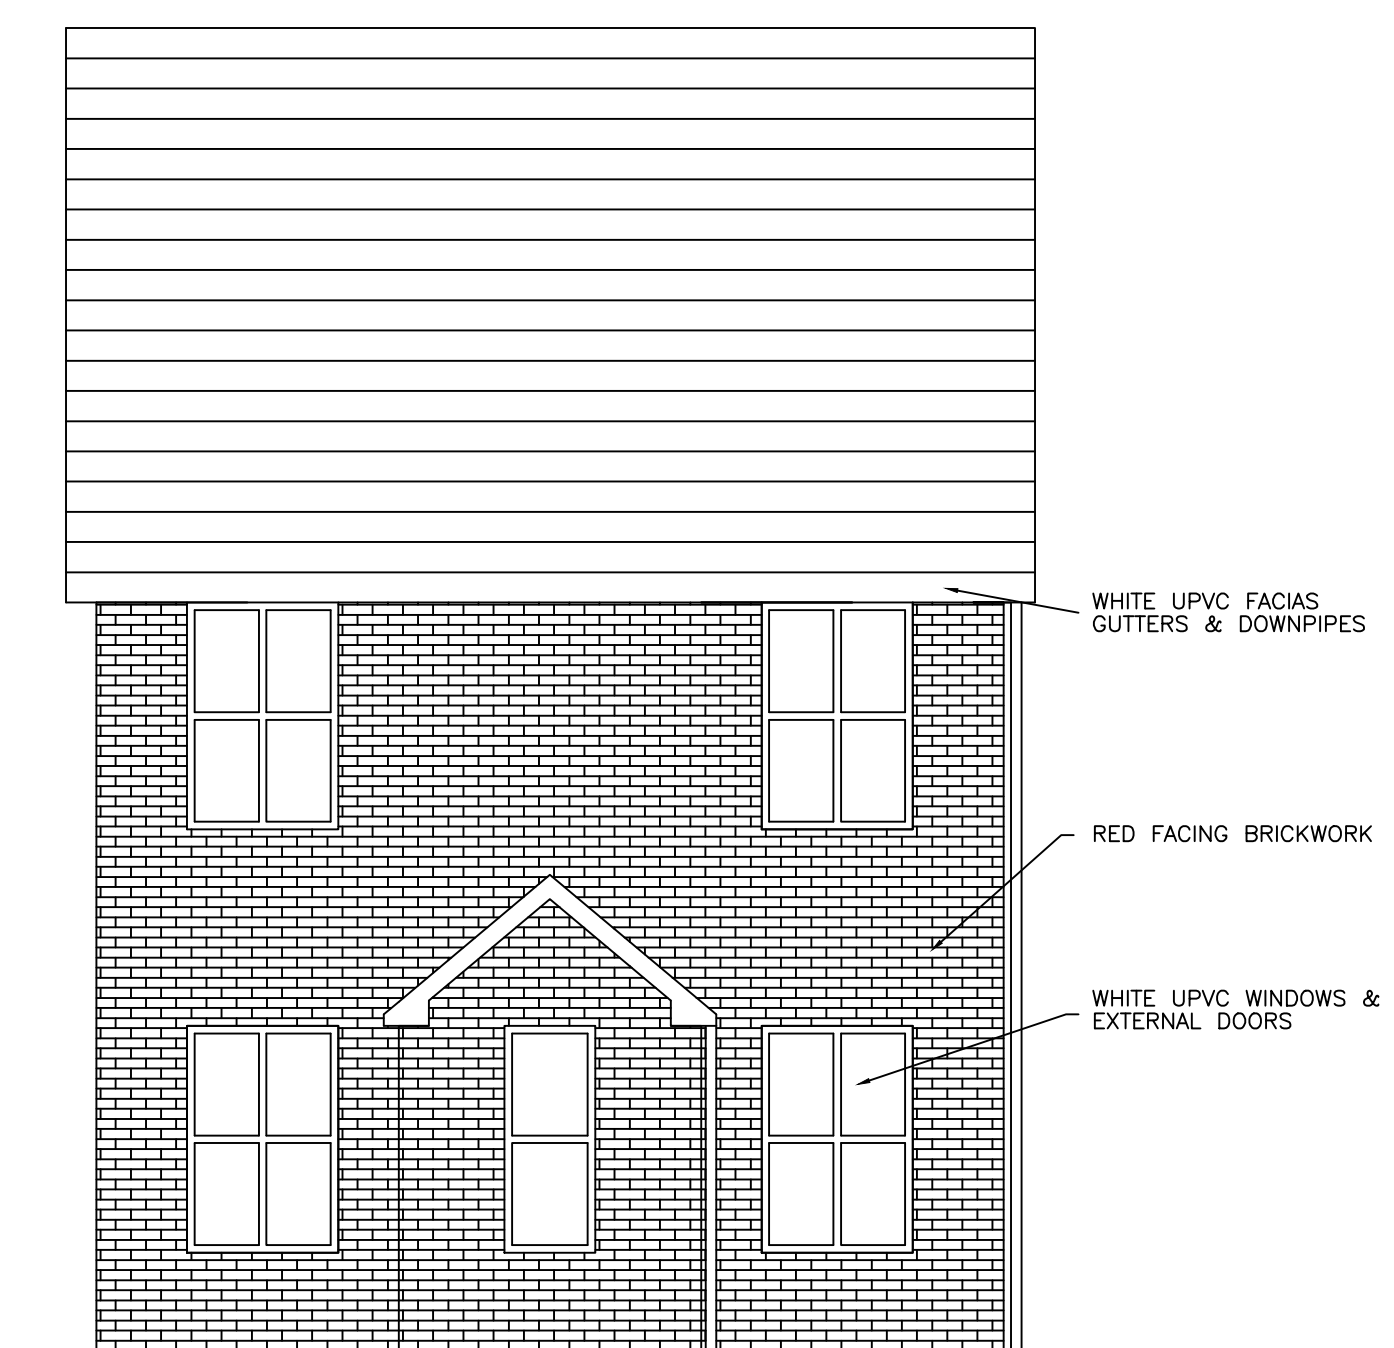

PROPOSED FRONT ELEVATION

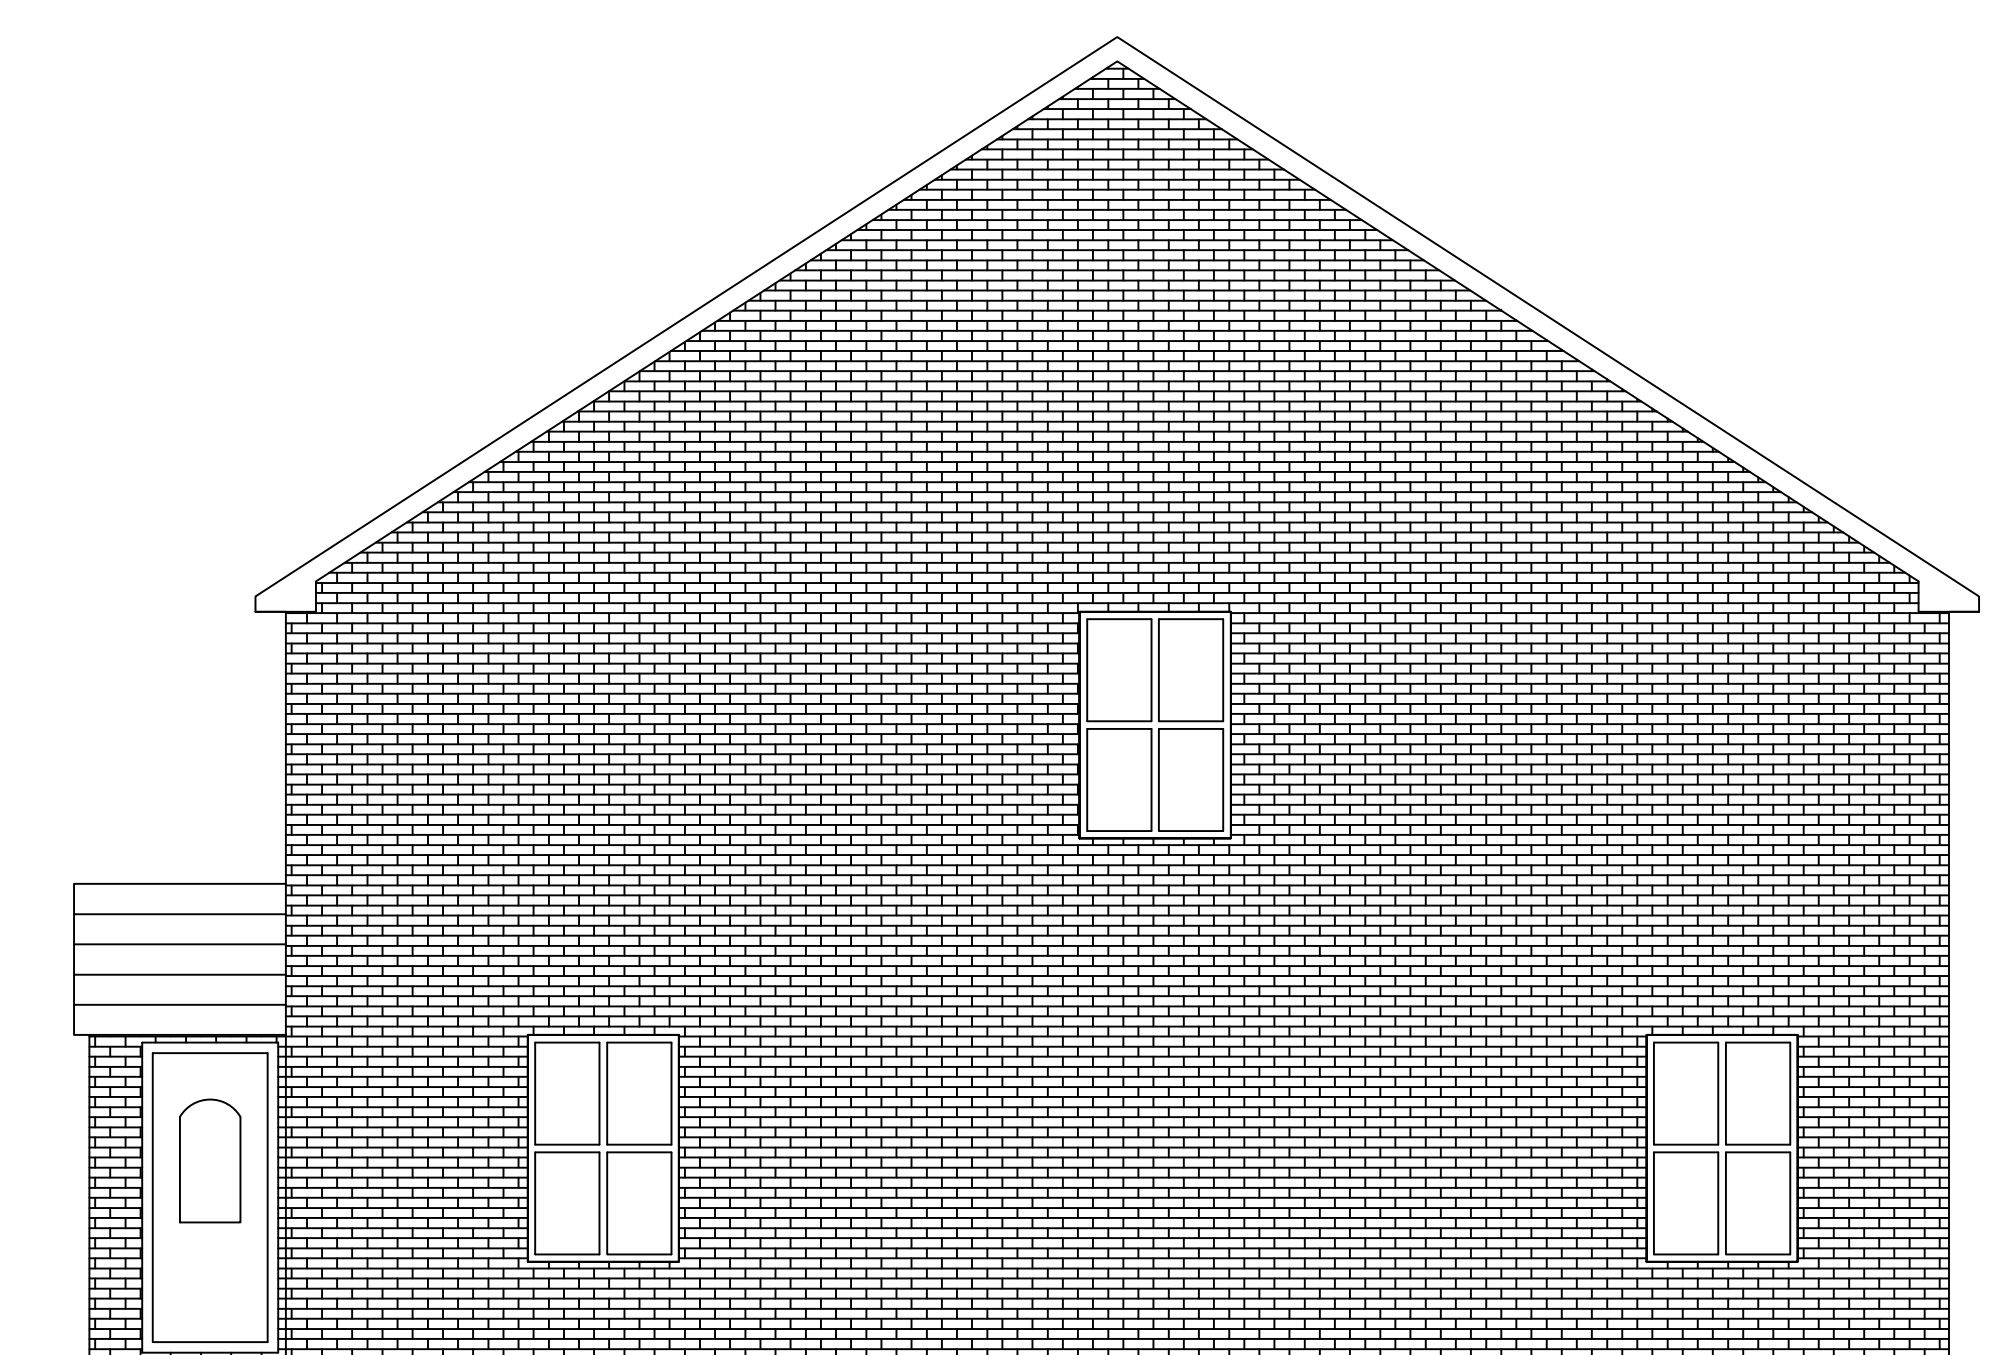

PROPOSED RIGHT SIDE ELEVATION