


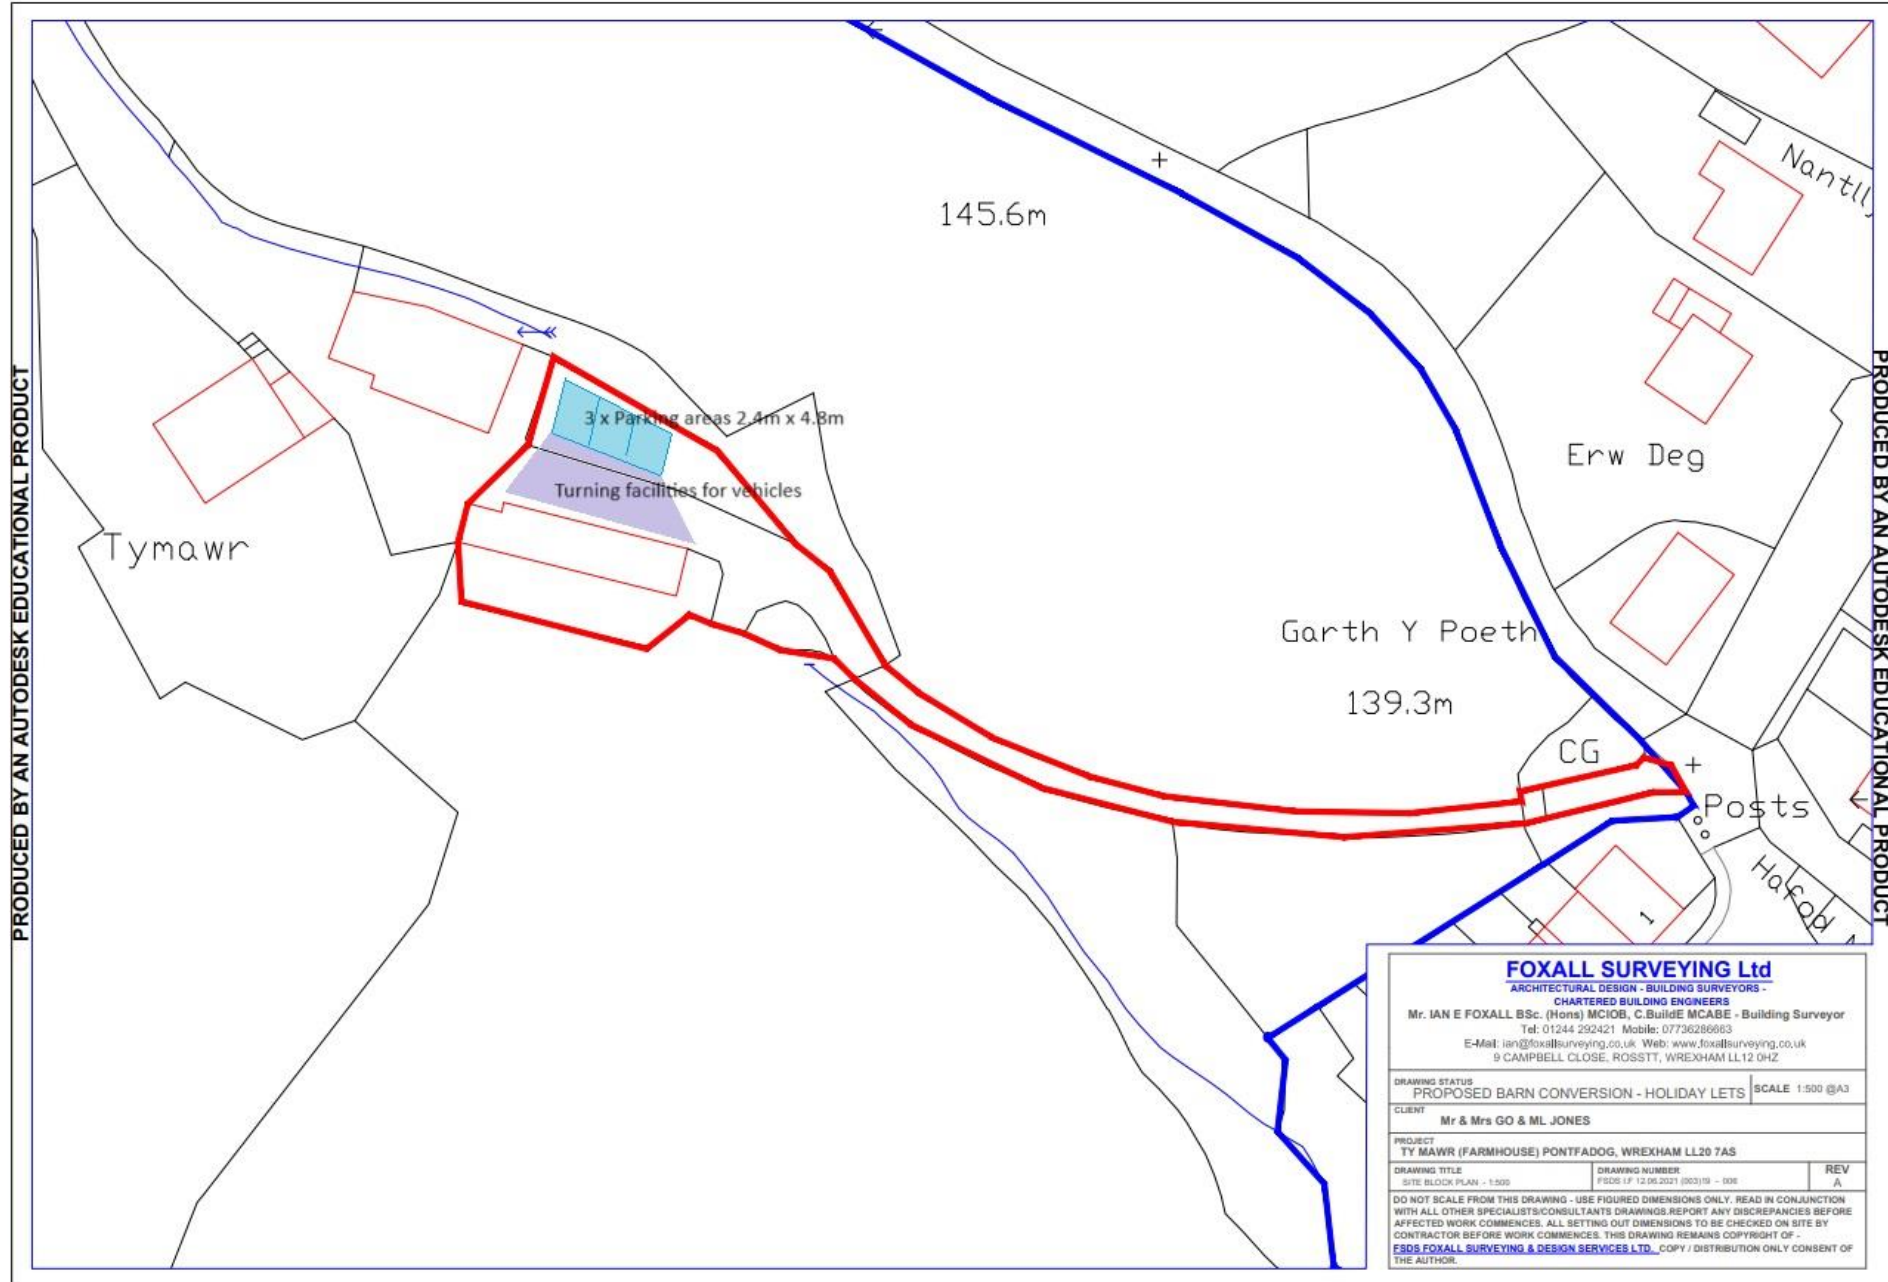

FOXALL SURVEYING Ltd ARCHITECTURAL DESIGN - BUILDING SURVEYORS - CHARTERED BUILDING ENGINEERS Mr. IAN E FOXALL BSc. (Hons) MCIQB, C.BuildE MCABE - Building Surveyor Tel: 01244 292421 Mobile: 07736286663 E-Mail: ian@foxallsurveying.co.uk Web: www.foxallsurveying.co.uk 9 CAMPBELL CLOSE, ROSSETT, WREXHAM LL12 0HZ		
DRAWING STATUS PROPOSED BARN CONVERSION - HOLIDAY LETS		SCALE 1:500 @A3
CLIENT Mr & Mrs GO & ML JONES		
PROJECT TY MAWR (FARMHOUSE) PONTFADOG, WREXHAM LL20 7AS		
DRAWING TITLE SITE BLOCK PLAN - 1:500	DRAWING NUMBER FSDS 1/P 12.05.2021 (003)19 - 006	REV A
DO NOT SCALE FROM THIS DRAWING - USE FIGURED DIMENSIONS ONLY. READ IN CONJUNCTION WITH ALL OTHER SPECIALISTS/CONSULTANTS DRAWINGS. REPORT ANY DISCREPANCIES BEFORE AFFECTED WORK COMMENCES. ALL SETTING OUT DIMENSIONS TO BE CHECKED ON SITE BY CONTRACTOR BEFORE WORK COMMENCES. THIS DRAWING REMAINS COPYRIGHT OF - FSDS FOXALL SURVEYING & DESIGN SERVICES LTD. COPY / DISTRIBUTION ONLY CONSENT OF THE AUTHOR.		