


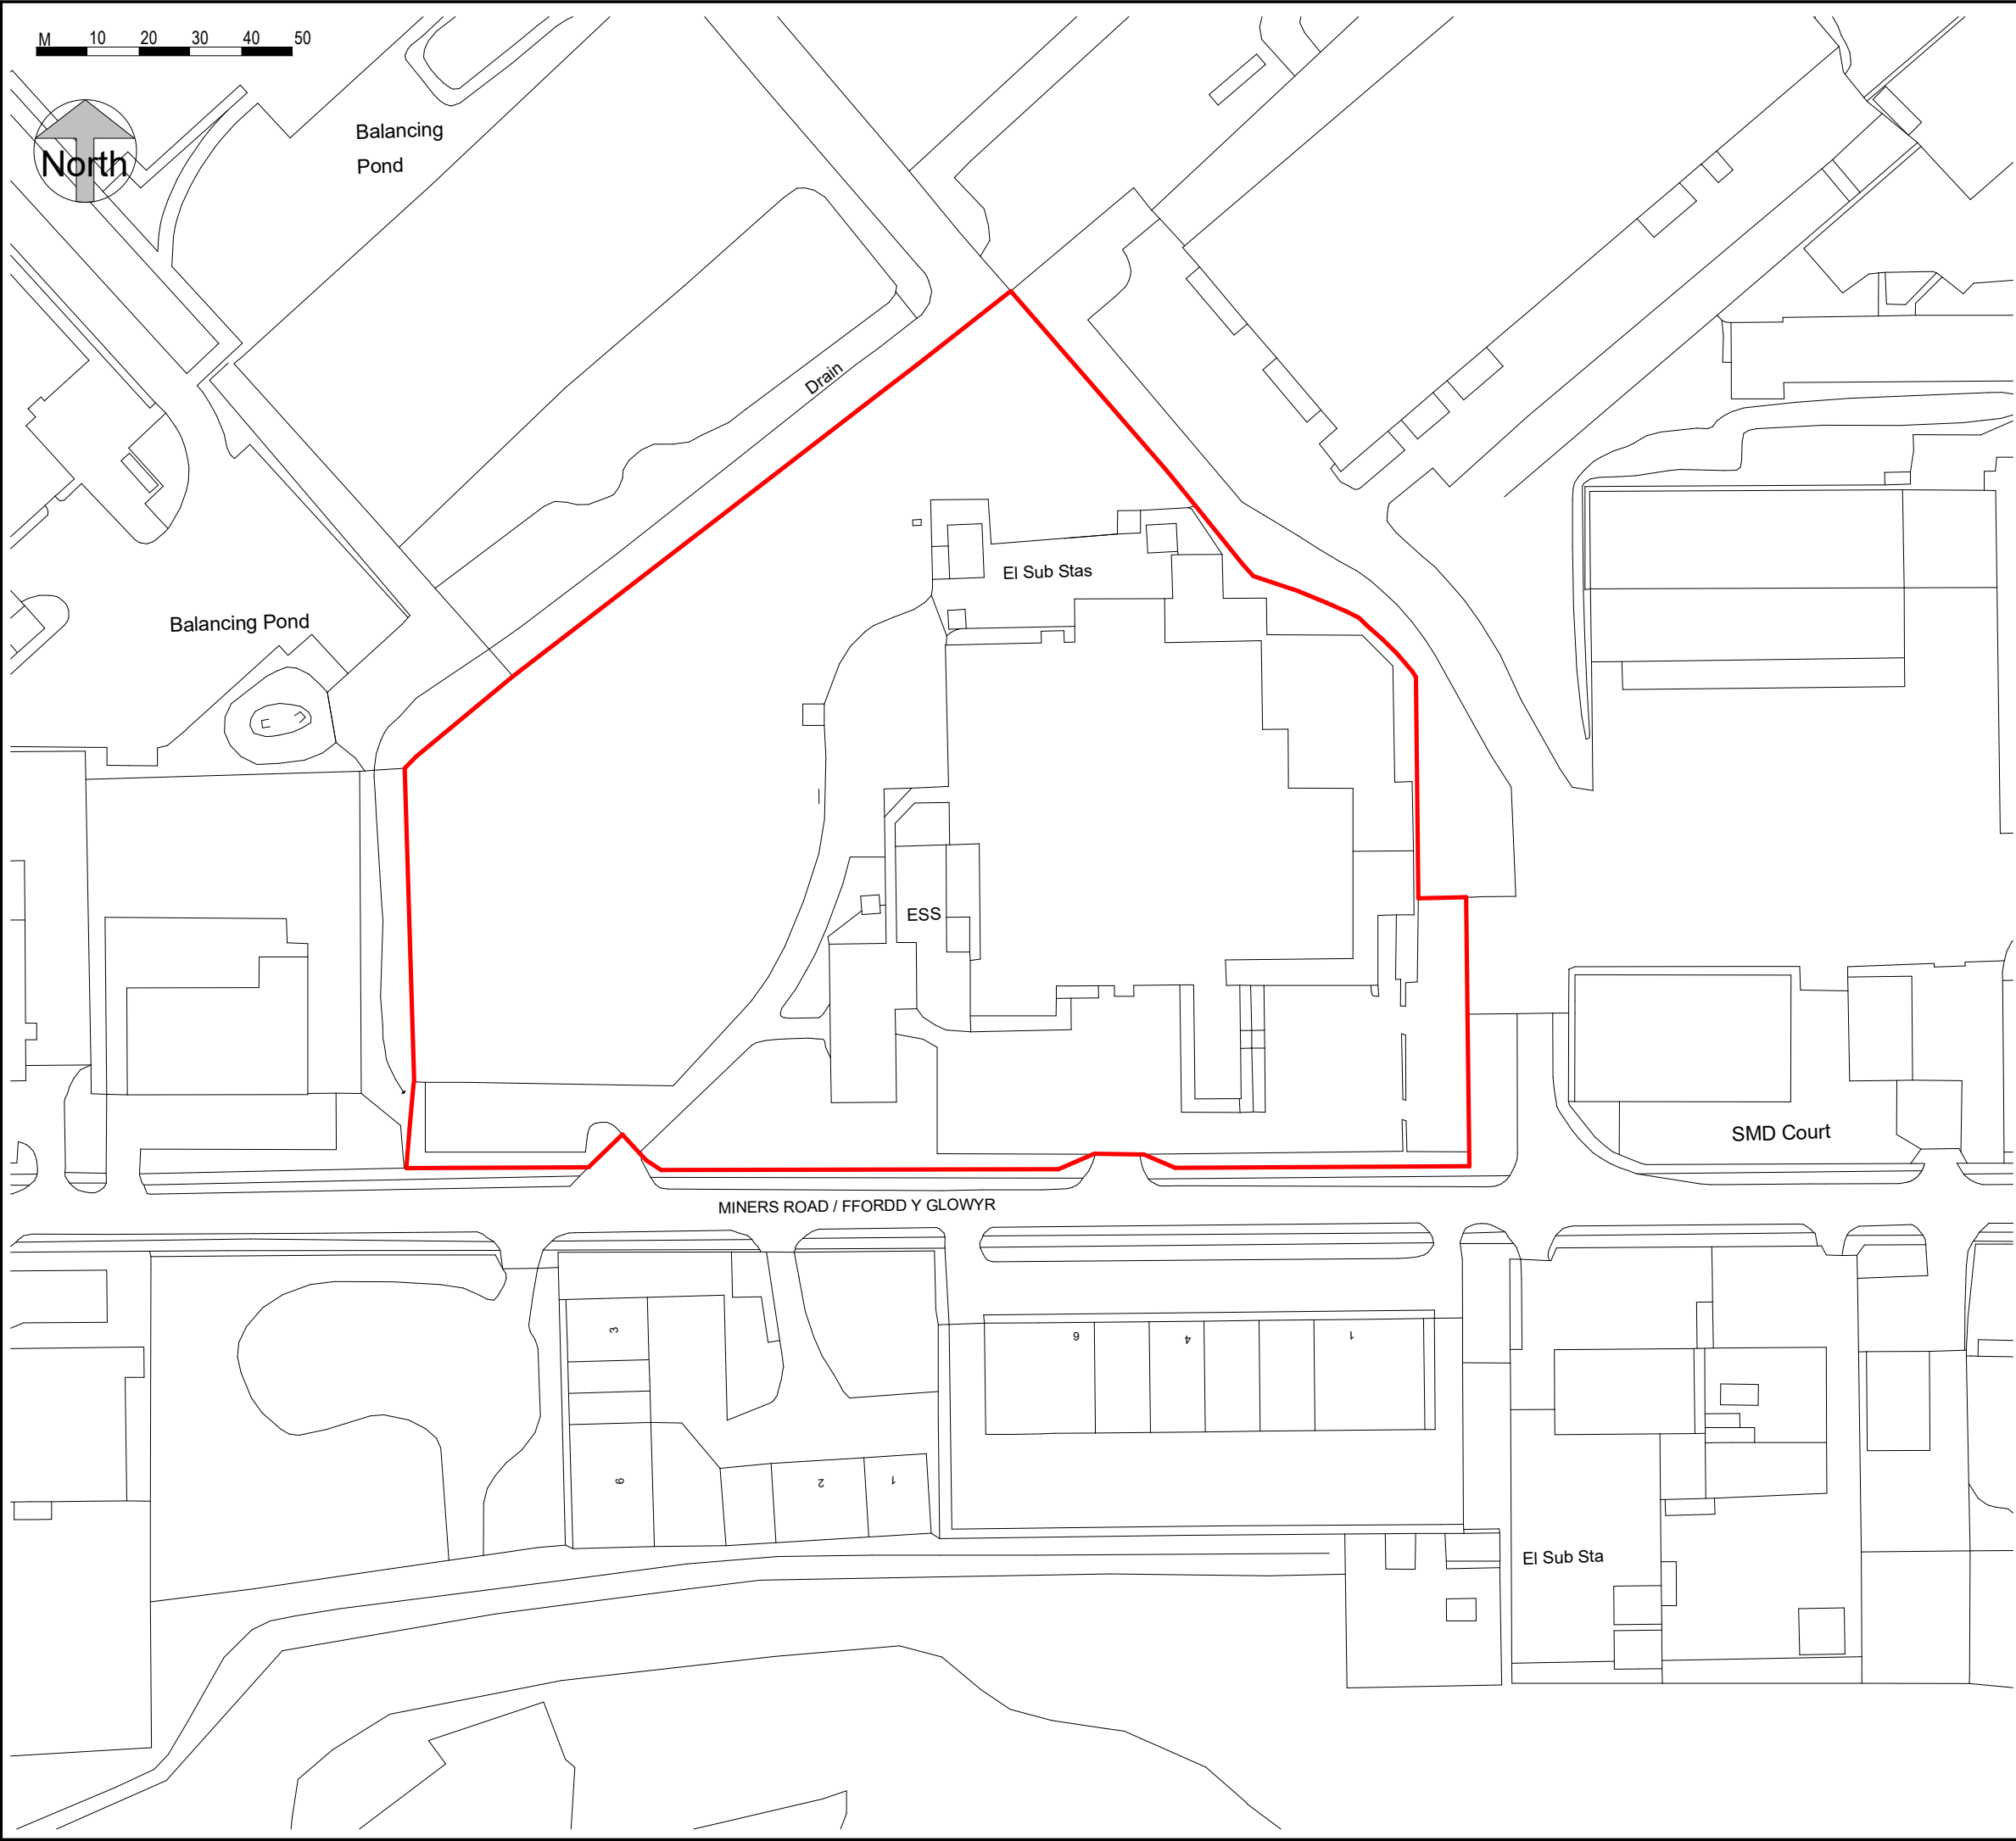

- General Notes
1. Contractor to verify all dimensions and check level datums on site
 2. All of the designs are the sole property of TACP Architects Ltd and may not be used without their written agreement
 3. All prints, specifications and their copyright are the property of TACP Architects Ltd
 4. Do not scale off drawings
 5. All dimensions shall be checked on site before commencement of shop drawings, manufacture and all discrepancies must be reported to TACP Architects Ltd

Revisions				
Rev	Date	Description	By	Check
P01	13.12.21	Issued for Informaiton	KA	MG

Consultants

Client

Magellan Aerospace (UK) Limited

Project Title

Former Tyson Building

Drawing Title

Location Plan

Scale	Date	Drawn By	Checked By	Office
1 : 1250@A3	13/12/21	KA	MG	Wrexham

Job Number	Project•Originator•Zone•Level•Type•Role•Number	Revision
21038	FTB-TACP- XX- ST- DR-A-700	P01

TACP Architects Ltd
Pembroke House
Ellice Way, Wrexham Technology Park,
Wrexham, LL13 7YT
01978 291161

admin@tacparchitects.co.uk
www.tacparchitects.co.uk

Architecture • Interior Design • Healthcare Planning • Conservation • Masterplanning • Sustainable Design

