



Area Schedule		
Name	Area Metric	Area Imperial
GFL		
Apt 16	53.3 m²	573.8 ft²
Apt 17	41.5 m²	447.0 ft²
Apt 18	51.1 m²	549.8 ft²
FFL		
Apt 19	53.3 m²	573.8 ft²
Apt 20	41.2 m²	443.1 ft²
Apt 21	51.4 m²	553.7 ft²

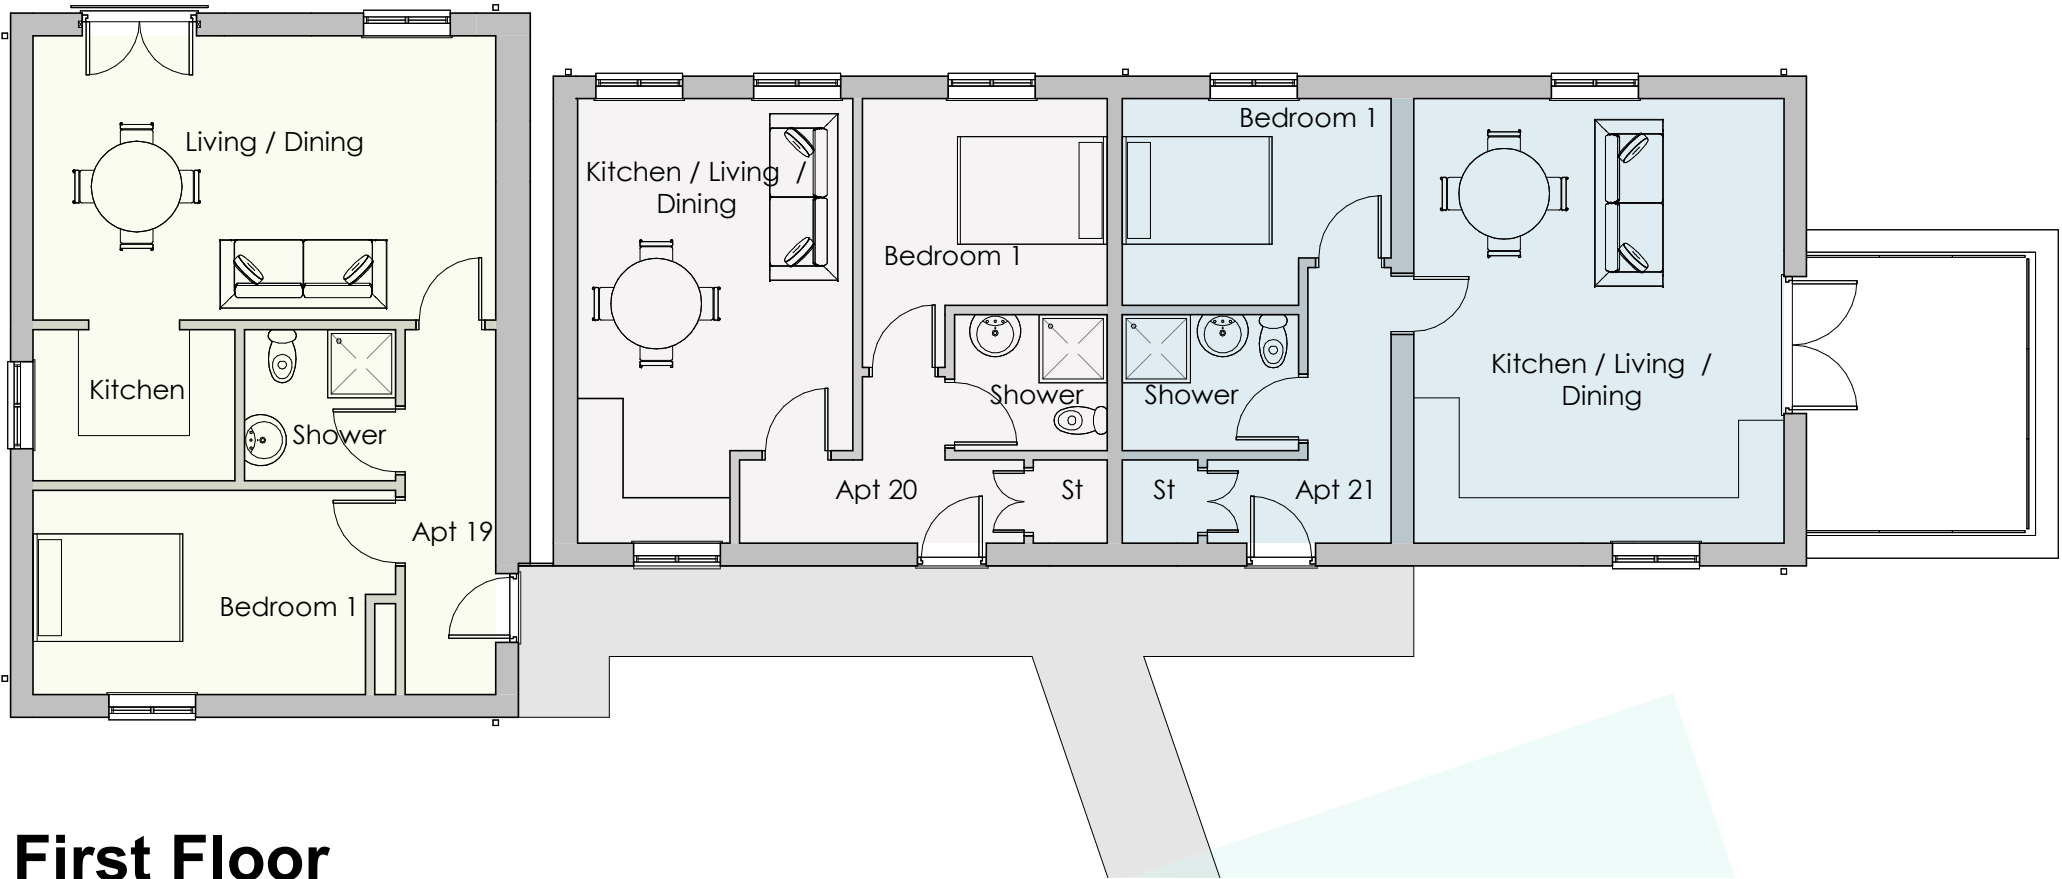

First Floor

1 : 100

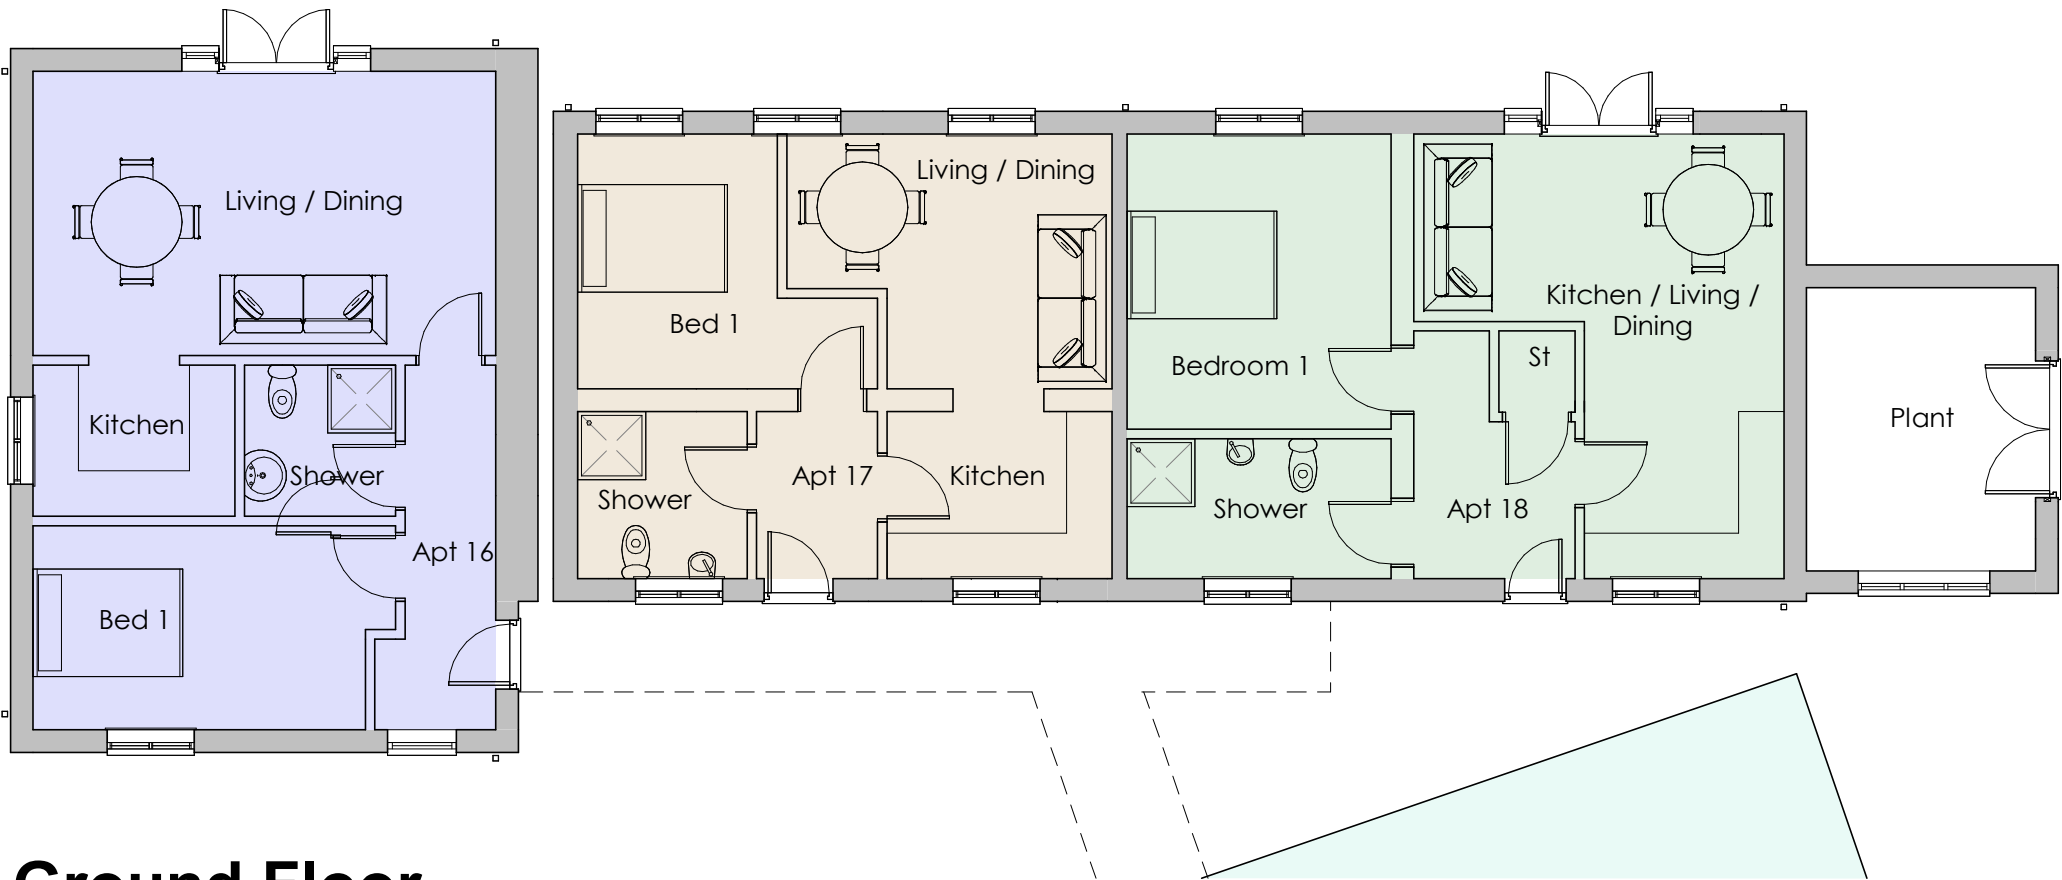

Ground Floor

1 : 100

P01	Issued for Planning	KA	15/12/23
REV	DESCRIPTION	BY	DATE



OFF THE WALL - Architectural Services







CLIENT:

Trewythen Hall Care Home

ADDRESS:

Trewythen Hall, Vicarage Lane

DRAWING STATUS

PLANNING

STAGE:

Pre-Application Consultation

TITLE:

Coach House - Proposed Plans

SCALE AT A3:	DATE:	DRAWN:	CHECKED:
1 : 100	30/10/23	CO	CO
PROJECT NO:	DRAWING NO:	REVISION:	
1253	1003	P01	