
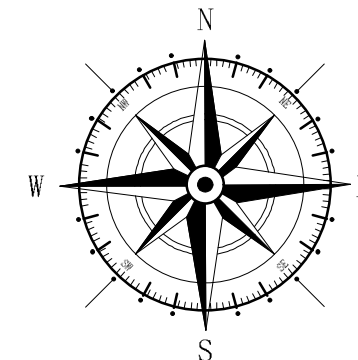
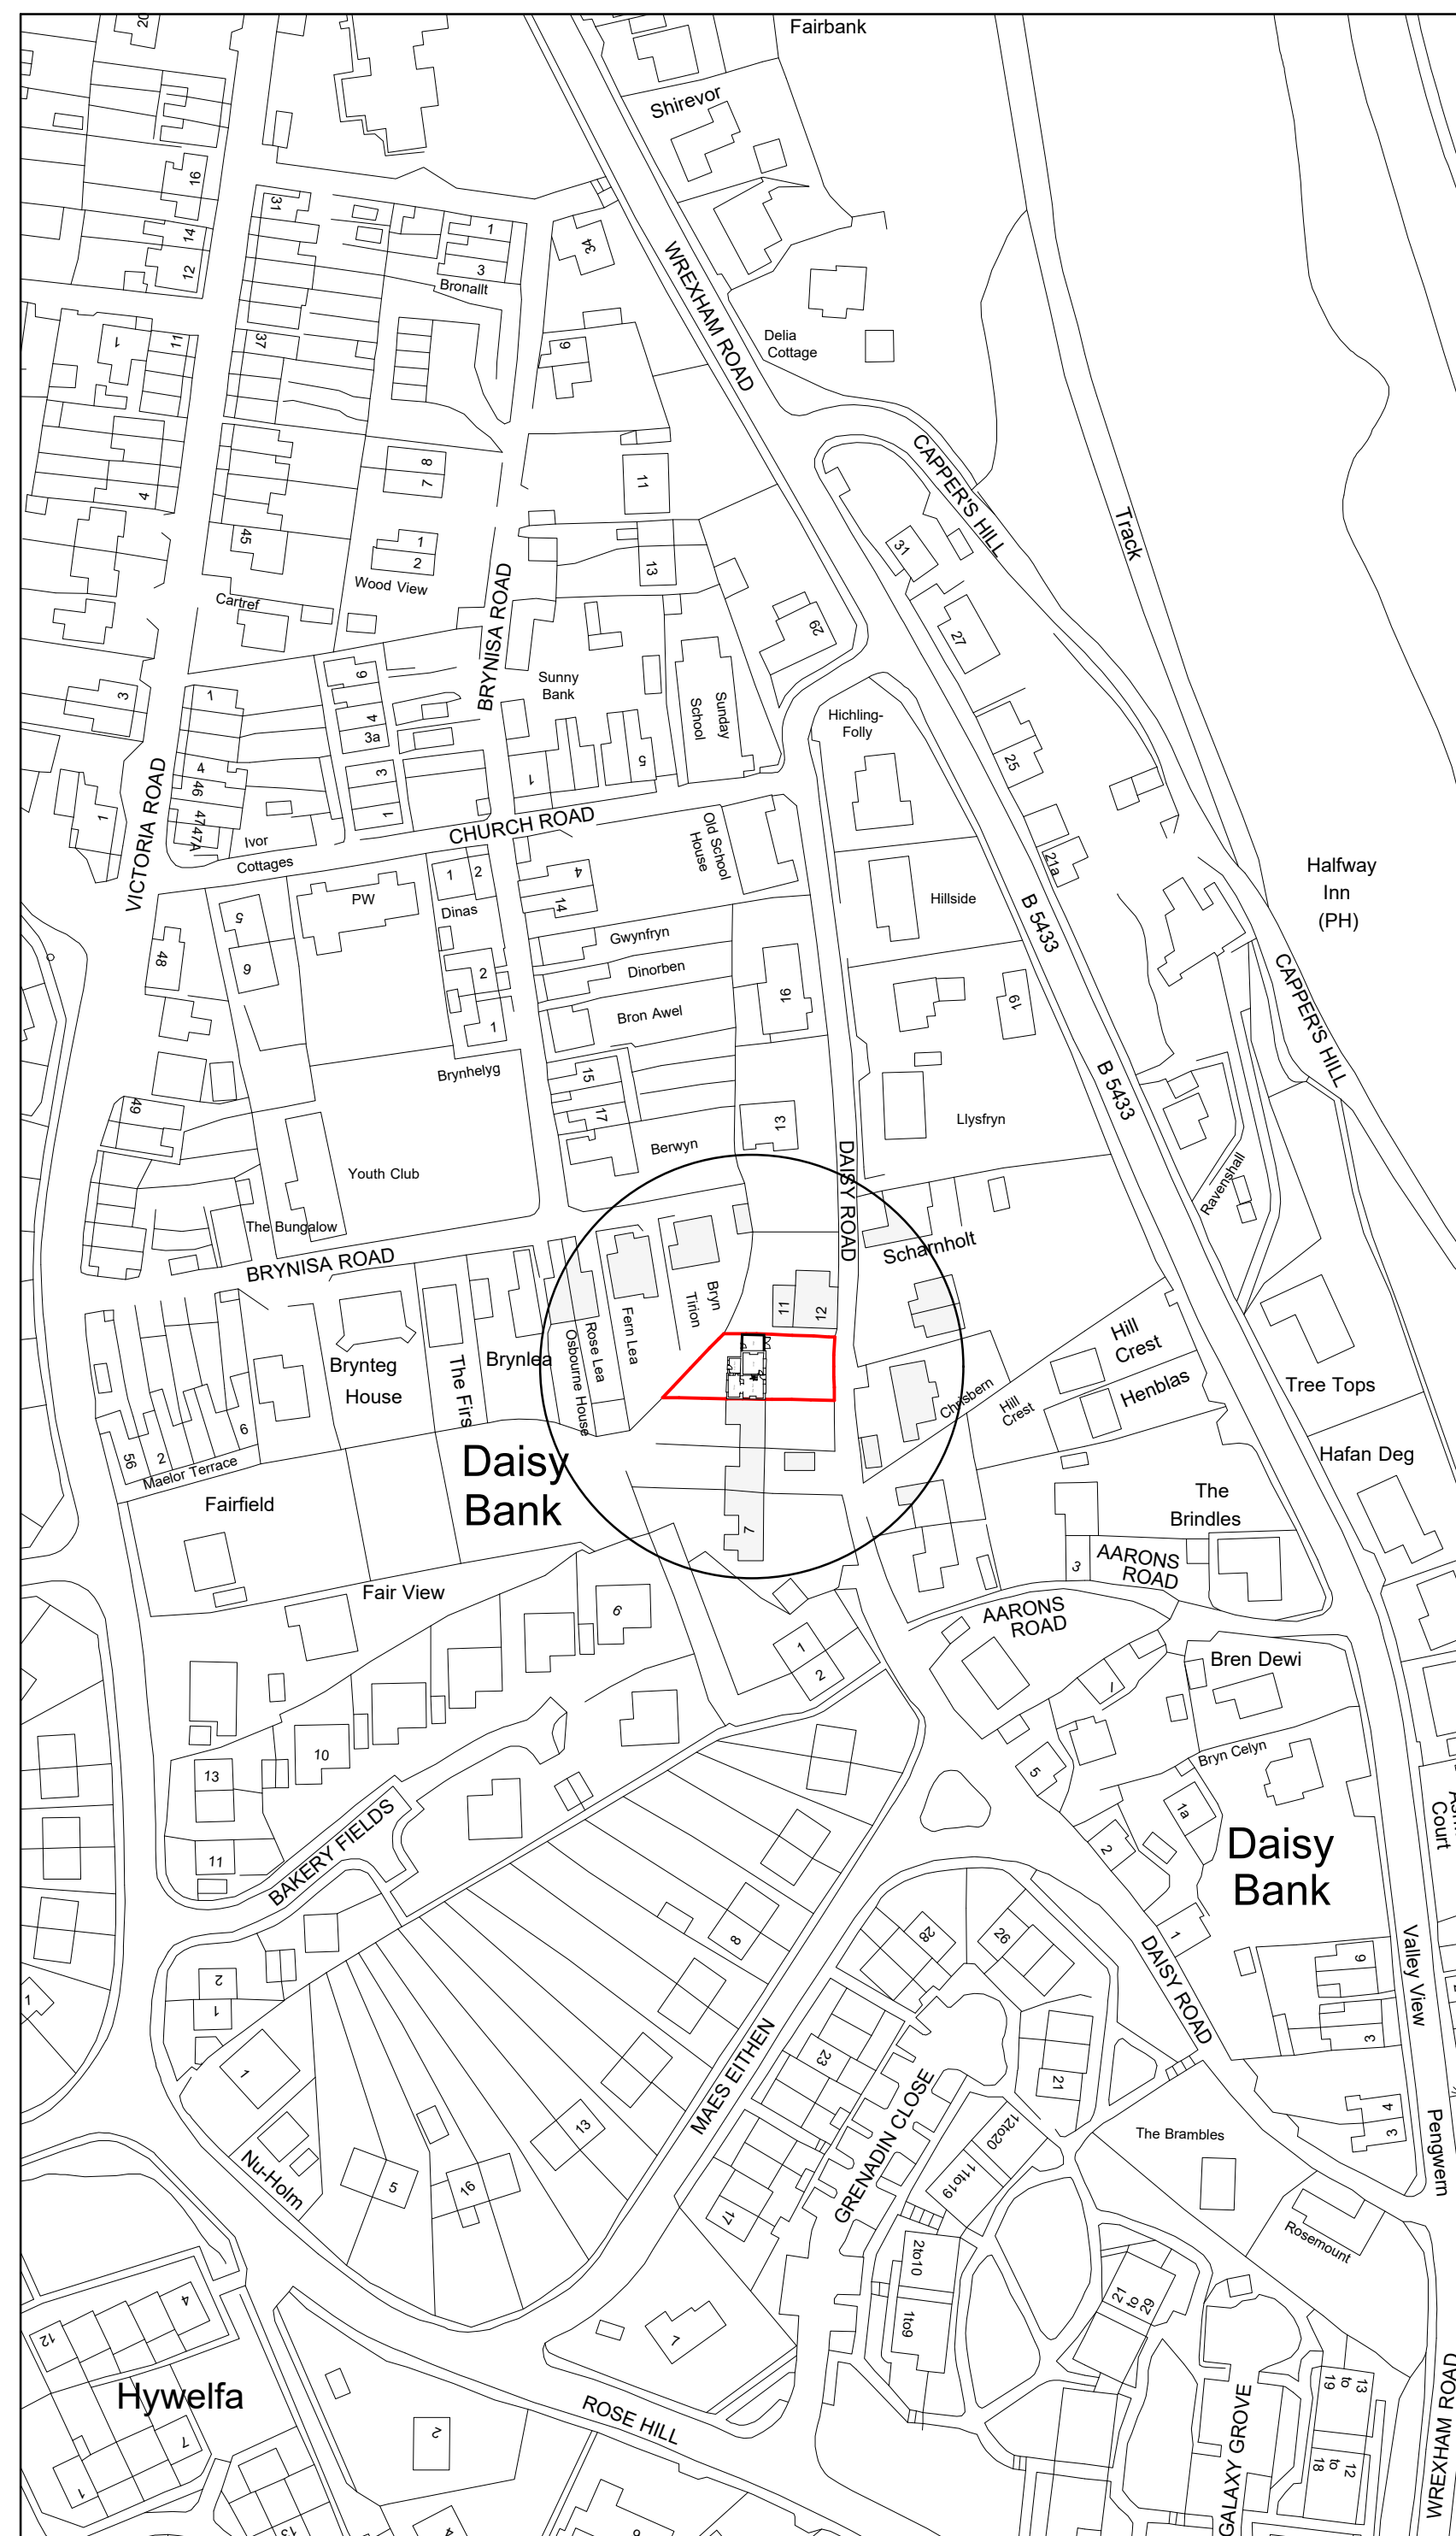


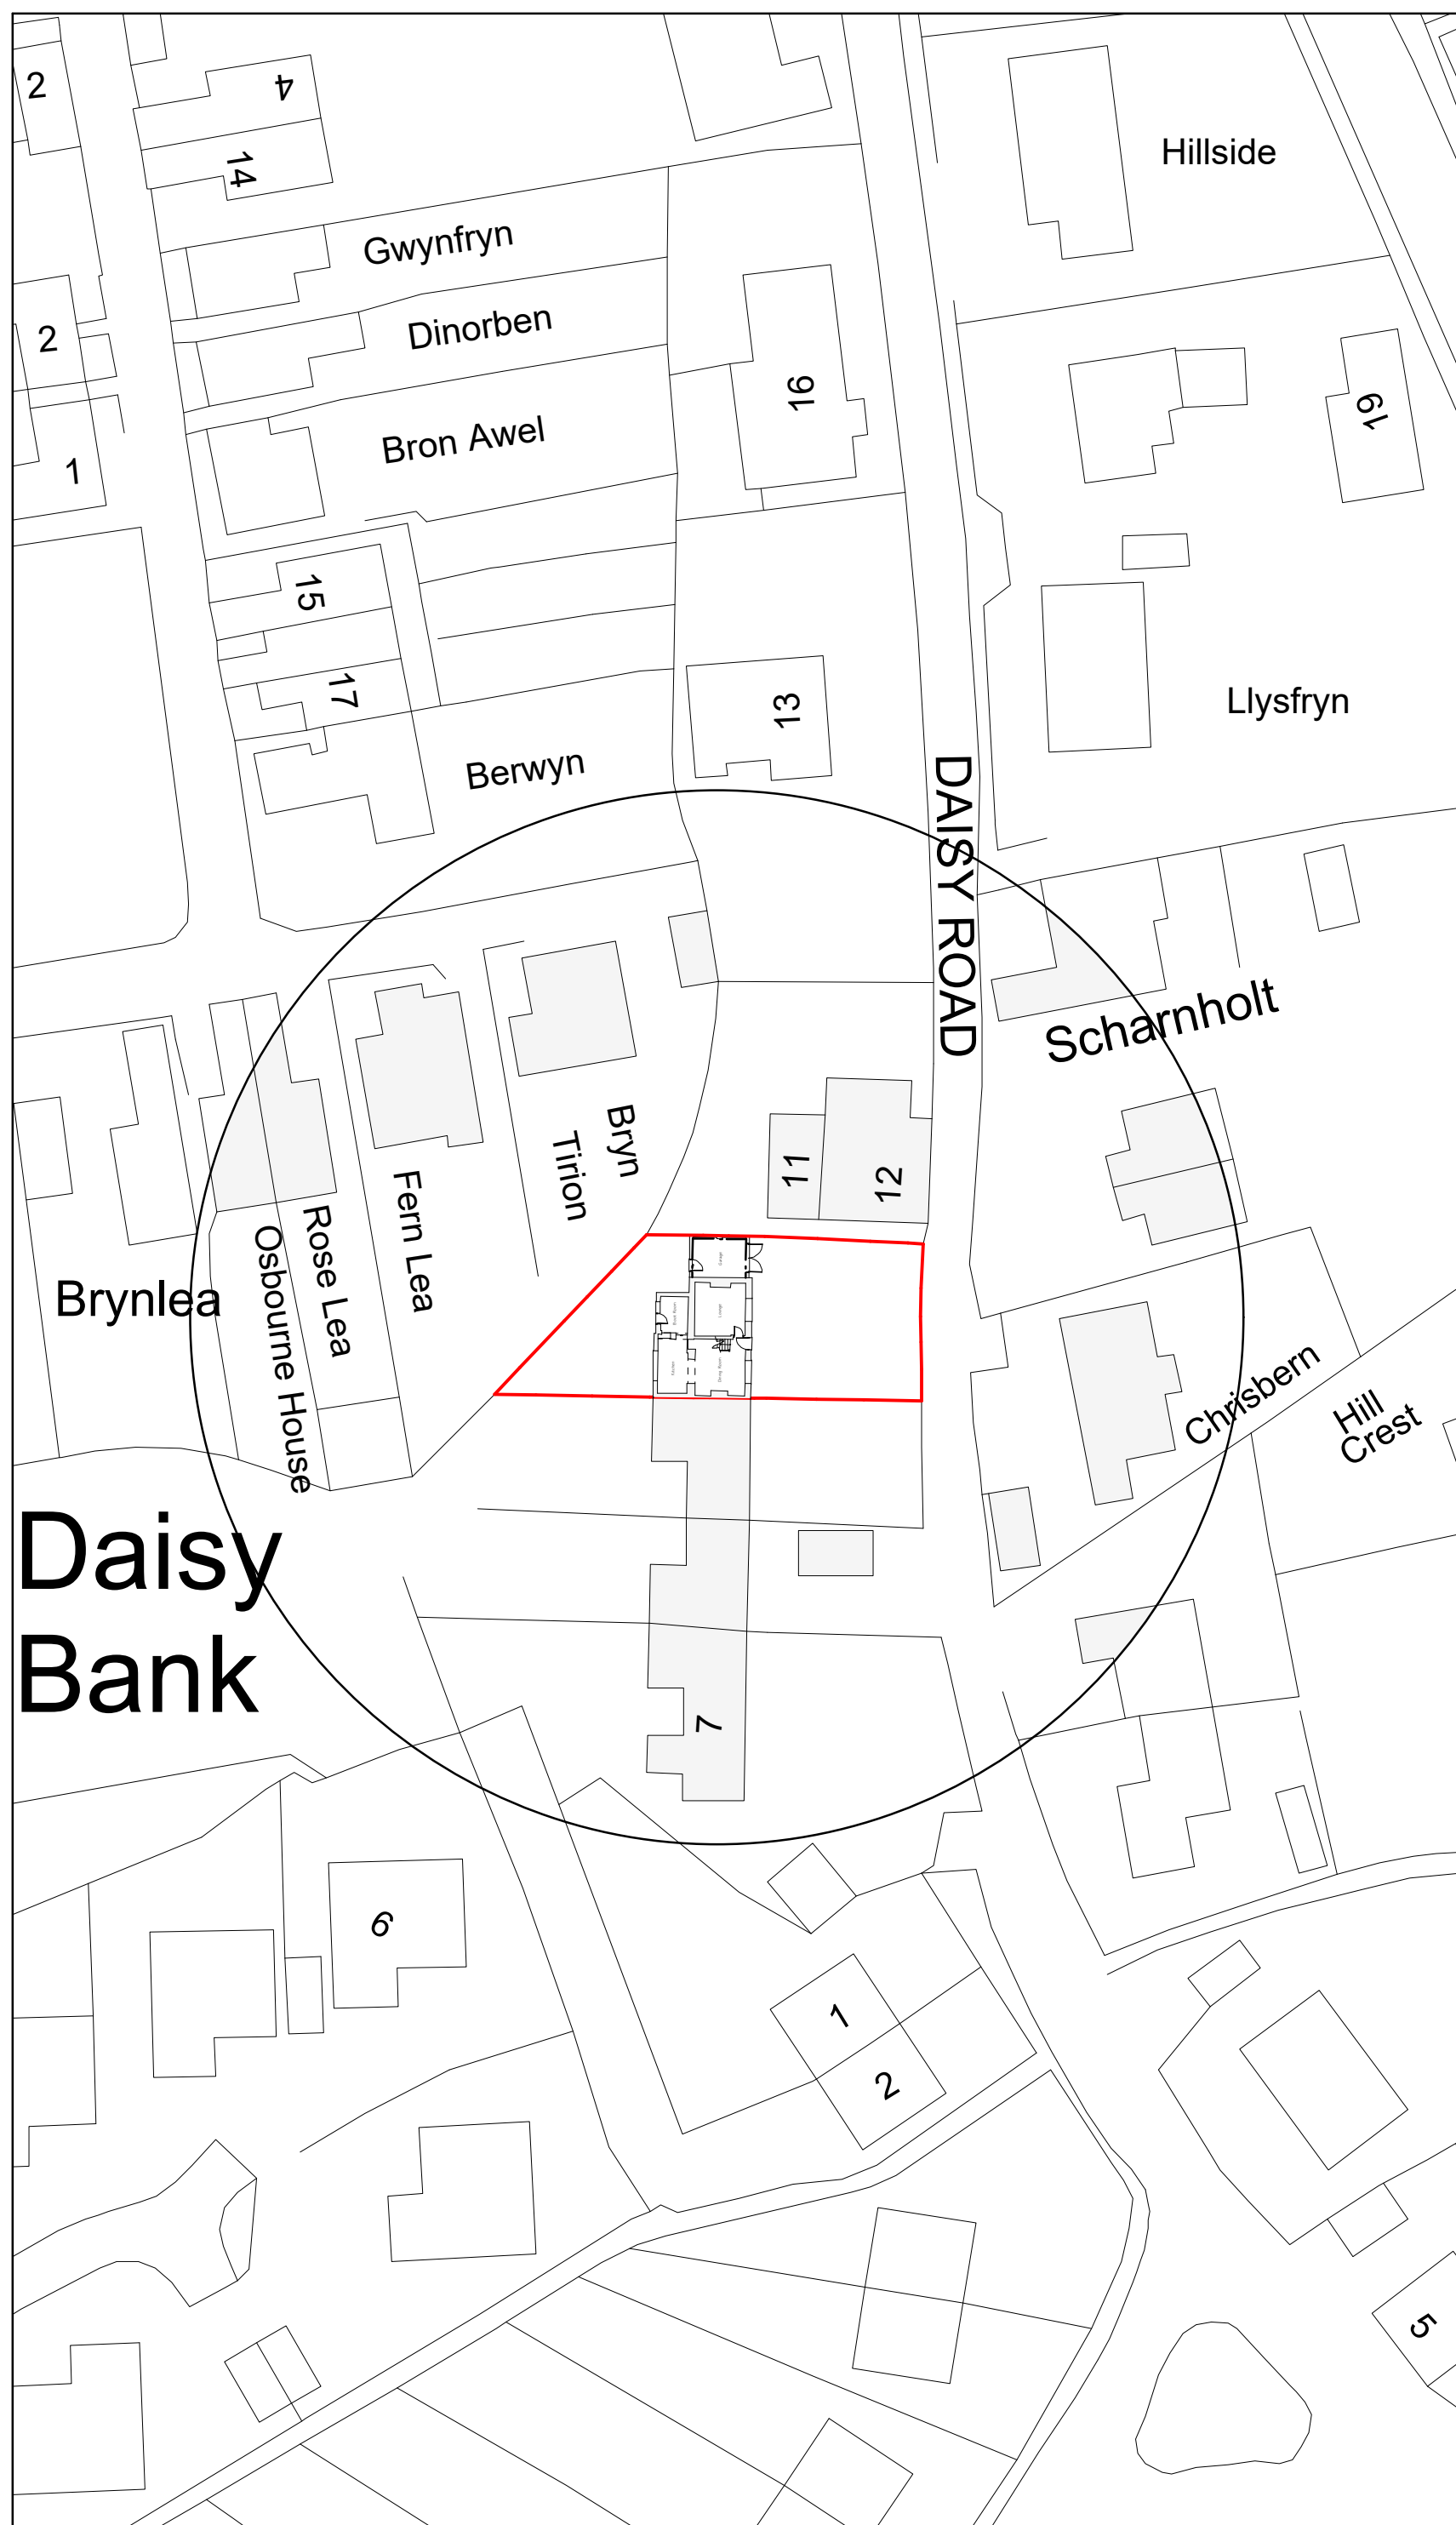

Key

 Surrounding Buildings

 Application Site

Rev	Date	Detail	Initial

Project: Proposed Extension 10 Daisy Road Brynteg Wrexham LL11 6LH	
Title: Planning: Site & Location Plan	Scale: (A2) 1:500 & 1:1250

Drawn By: L. Fowles	Date: Jan 2024
Drawing No: J189/004	Sheet: 1 of 1



Office 3K4,
Redwither Business Tower,
Wrexham. LL13 9XT
Tel: 01978 356500
www.blueprintarchitectural.com

© copyright all rights reserved