


**VEHICLE MODEL USED IN SWEEP PATH ANALYSIS**

Large Car (2006)  
Overall Length: 5.079m  
Overall Width: 1.872m  
Overall Body Height: 1.525m  
Min Body Ground Clearance: 0.310m  
Max Track Width: 1.831m  
Lock to lock time: 4.90s  
Kerb to Kerb Turning Radius: 5.900m

**NOTE: ALL ACCESS TO THE BUILDING WILL BE FACILITATED THROUGH THE MAIN ACCESS**

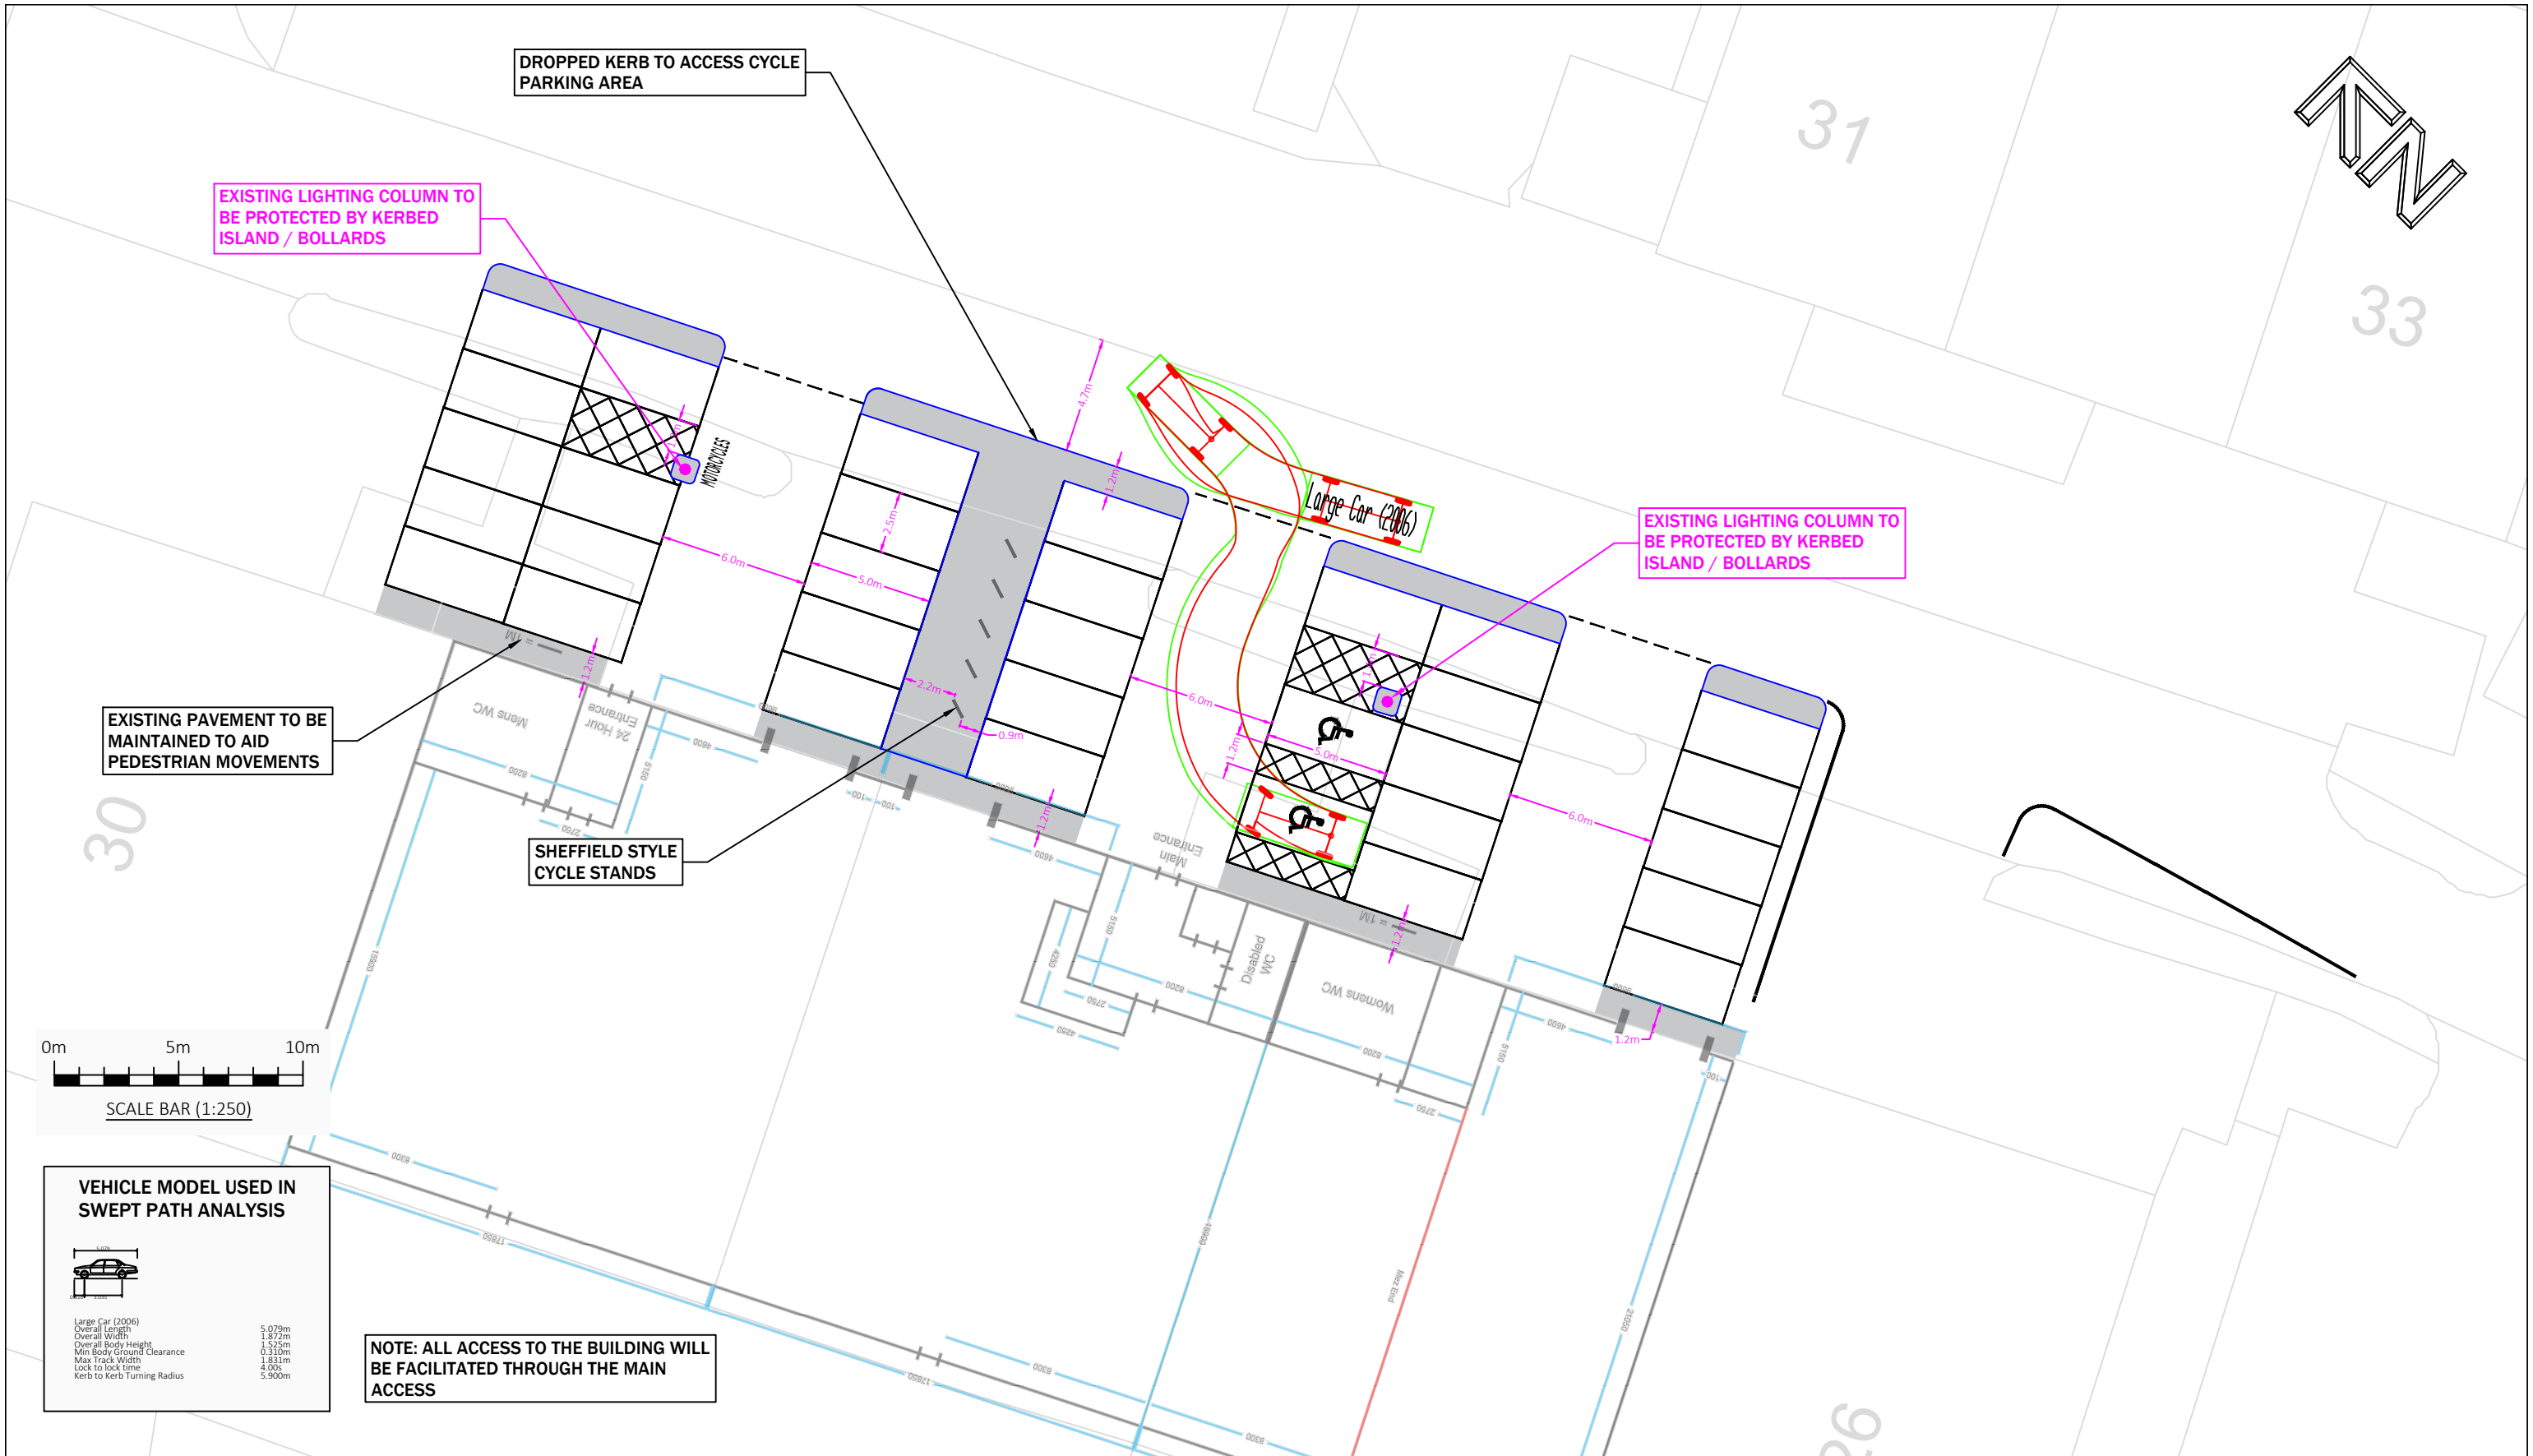

9 Hurricane Court  
Liverpool International Business Park | Estuary Boulevard | Liverpool | L24 8RL  
www.primetp.co.uk | 0151 728 1860

| C           | 20.11.24 | RO | AMENDED TO LHA COMMENT |
|-------------|----------|----|------------------------|
| B           | 8.8.24   | RO | AMENDED TO LHA COMMENT |
| A           | 8.8.24   | RO | AMENDED TO LHA COMMENT |
| Rev         | Date     | By | Revision notes         |
| Status      |          |    |                        |
| INFORMATION |          |    |                        |

|                      |                                   |
|----------------------|-----------------------------------|
| Project              | UNITS 27-29 ABENBURY WAY, WREXHAM |
| Title                |                                   |
| CAR PARK ARRANGEMENT |                                   |

|                           |                            |
|---------------------------|----------------------------|
| Drawn by<br>RO            | Issue date<br>06 JUNE 2024 |
| Scale(s)<br>1:250 @ A3    |                            |
| Drawing No<br>P24052-001C |                            |