


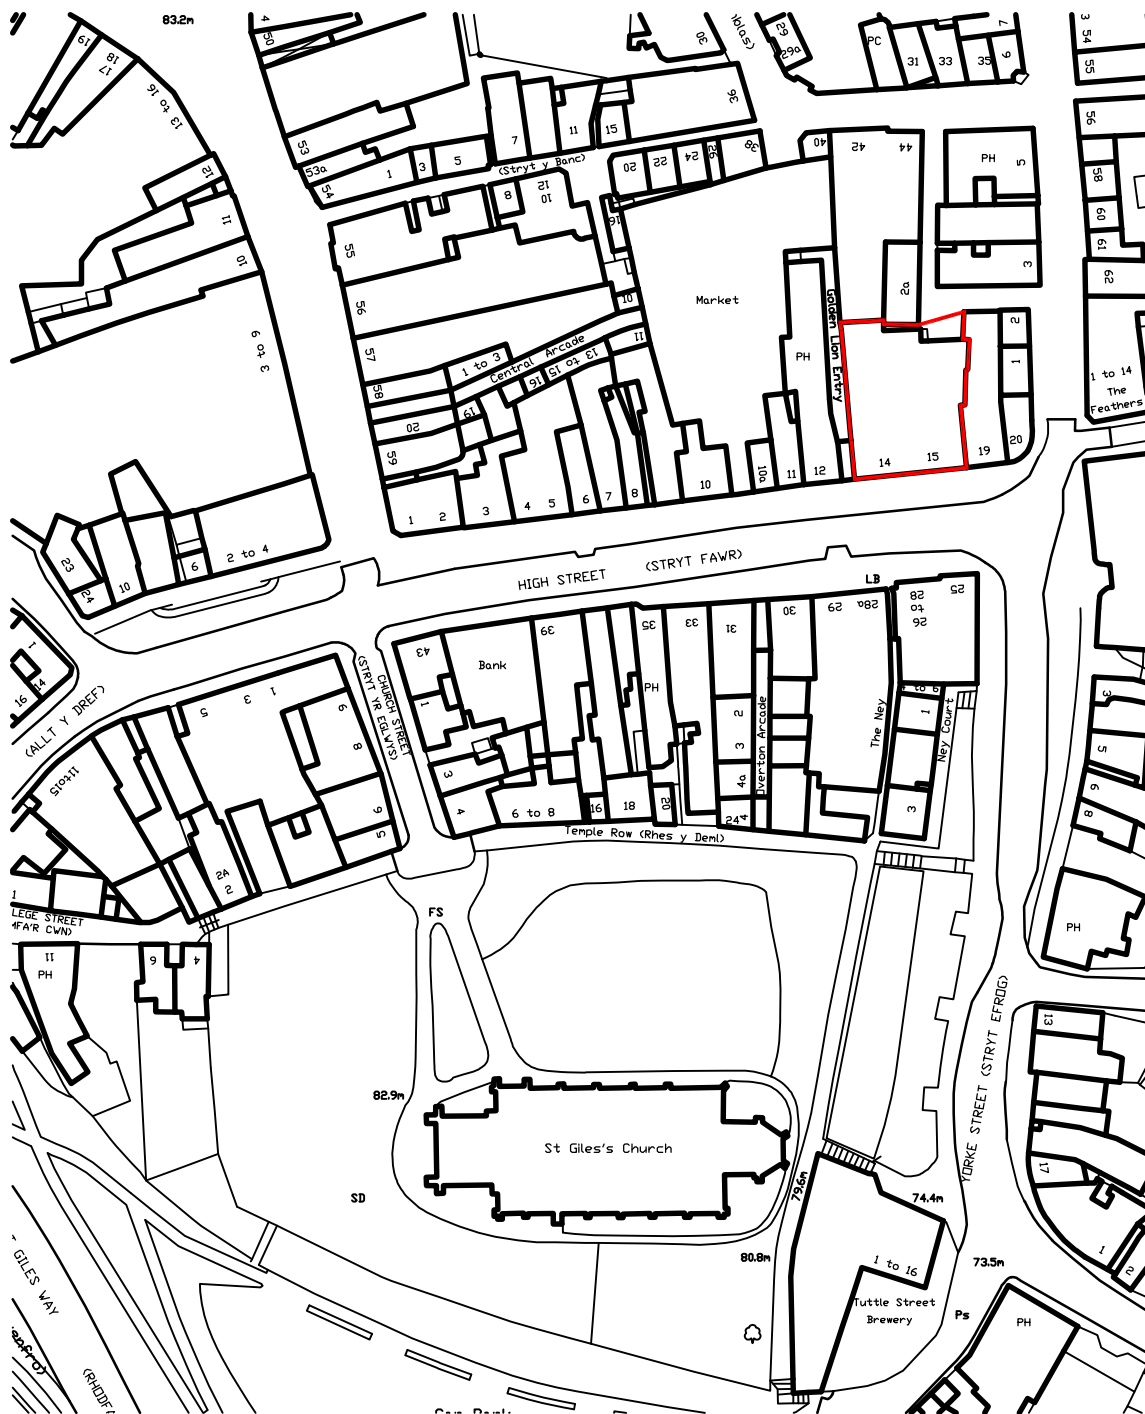

Rev.	Description:	Initiat	Chkd:
Client	Ansloos Leisure Ltd	Drwg. Title	Location Plan
Project	The Midland 14 High Street Wrexham	Scale	1:1250
		Drawn	Others
		Chkd.	Date
		Drwg. No.	891/L(-)01
		Revision	-

0 10 20 50mm NATURAL SCALE

ORIGINAL DRAWING SIZE 297 x 210 (A4)