


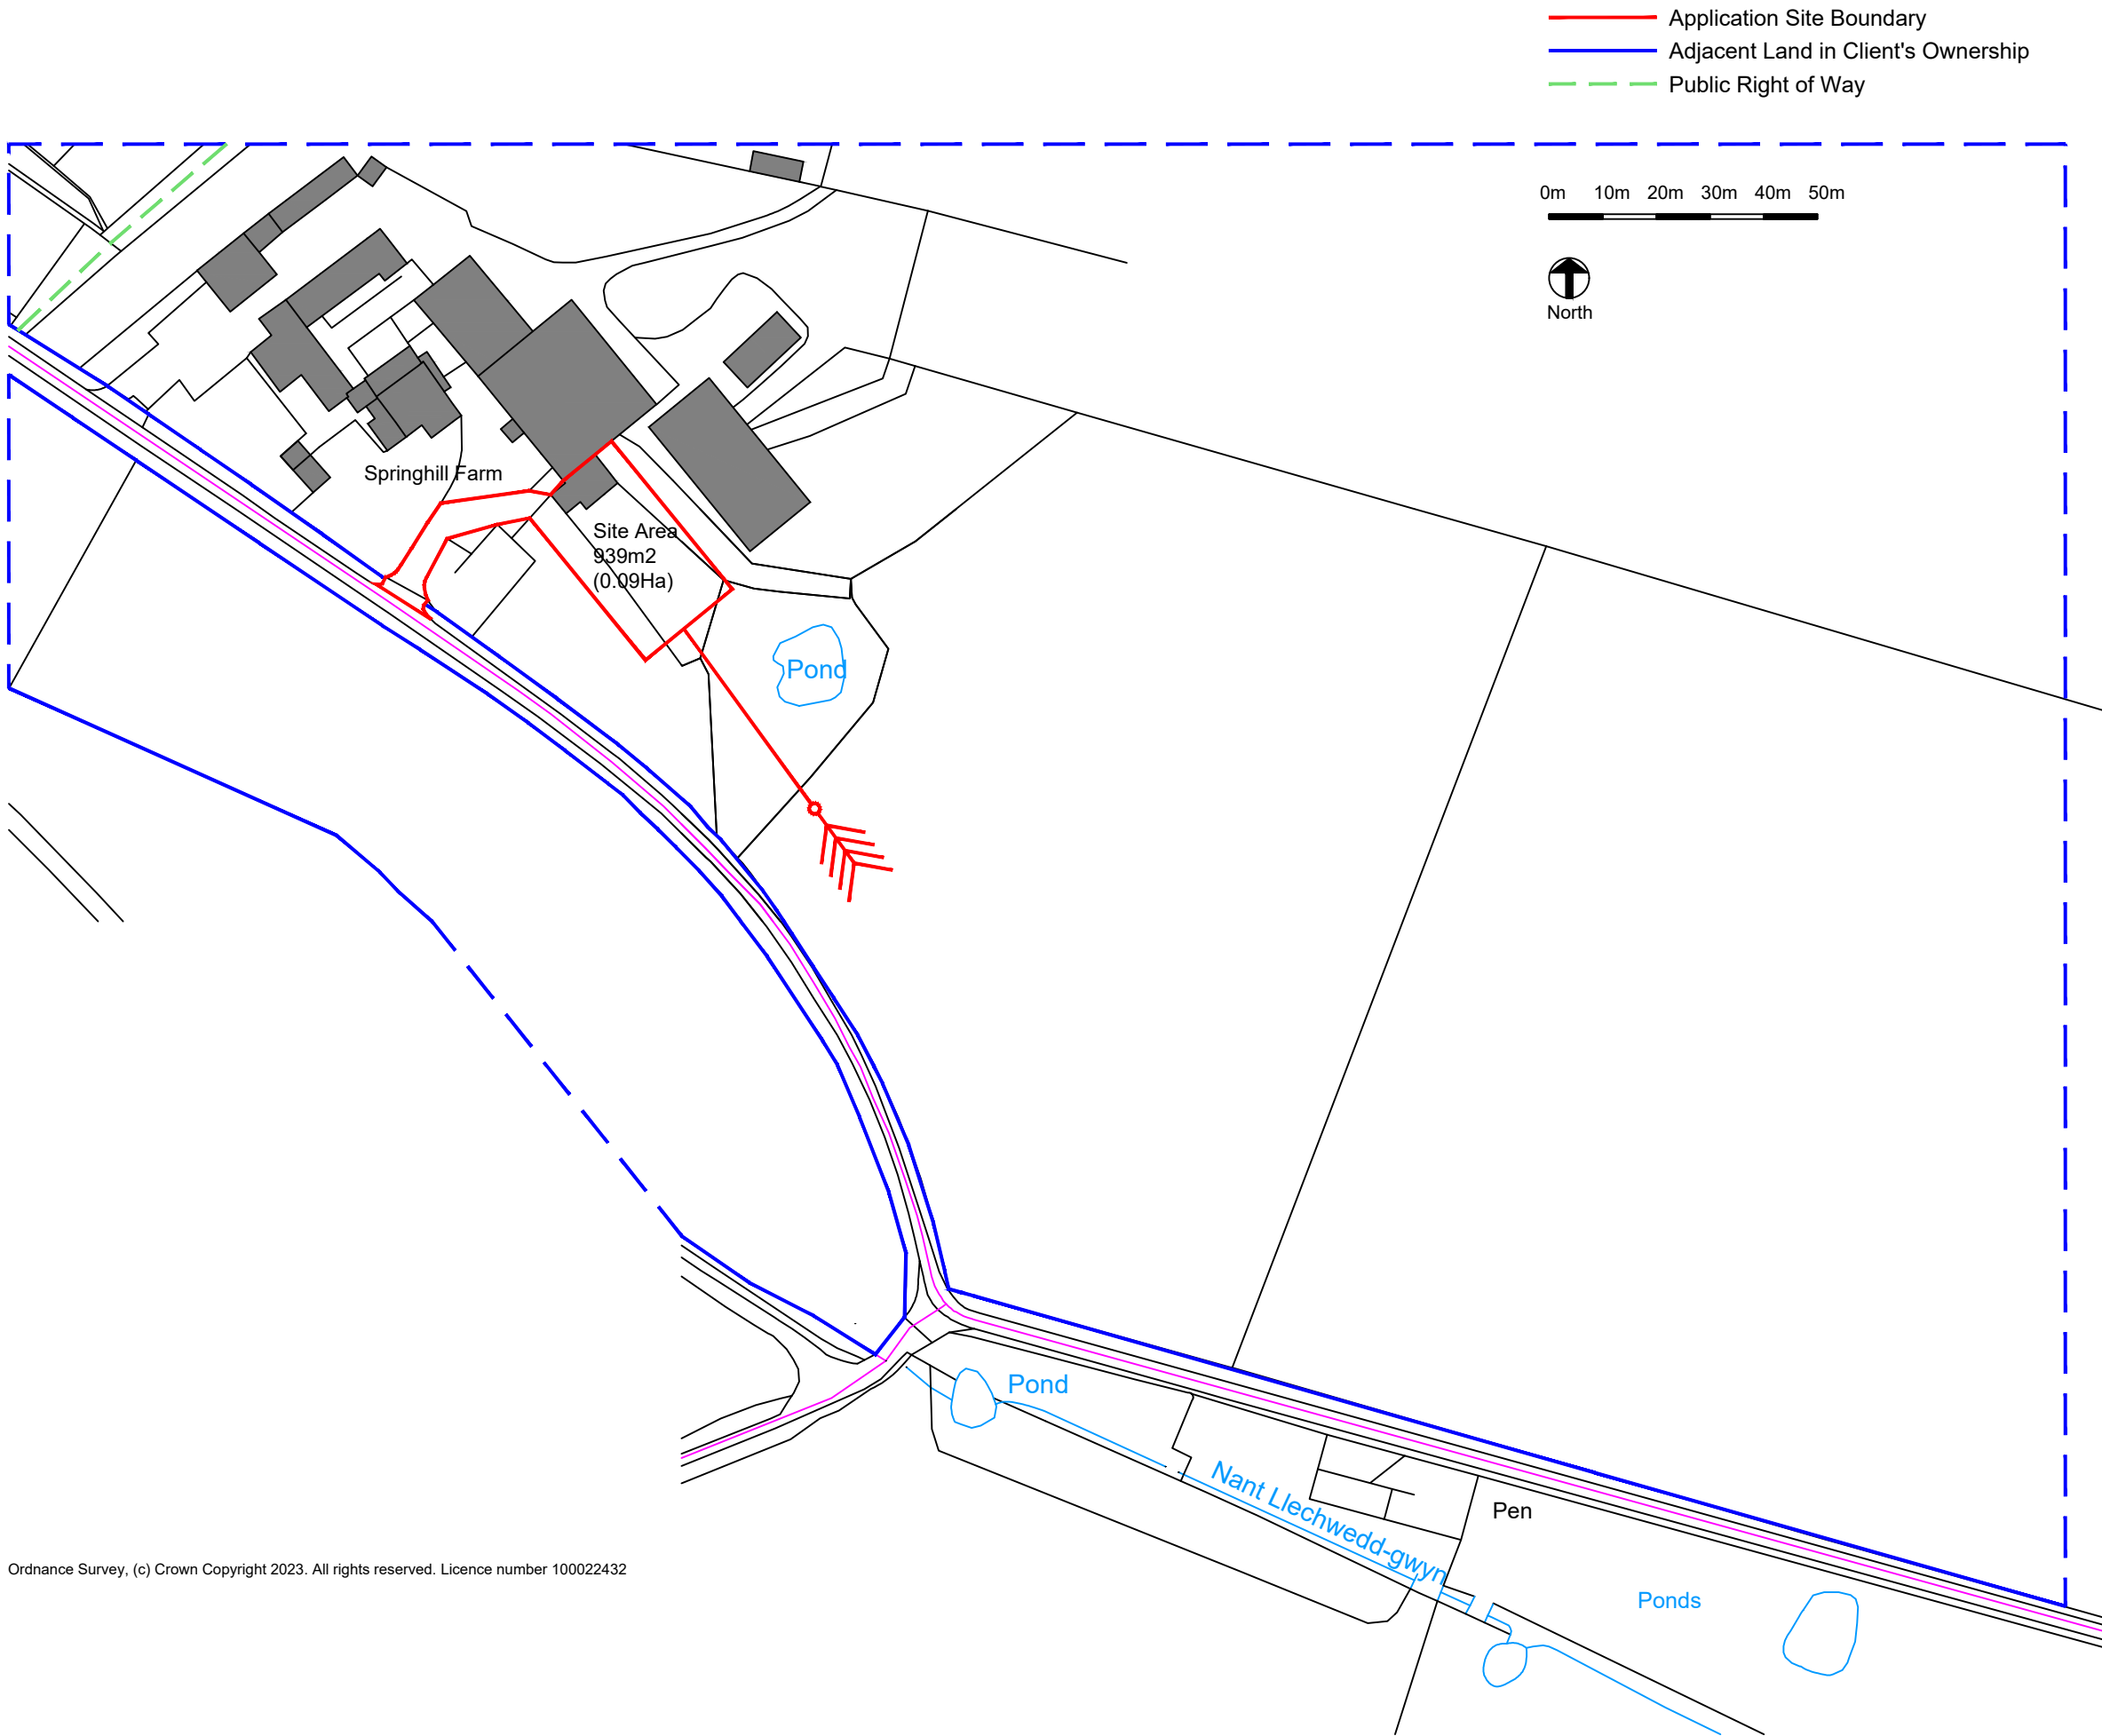

Ordnance Survey, (c) Crown Copyright 2023. All rights reserved. Licence number 100022432

- Application Site Boundary
- Adjacent Land in Client's Ownership
- Public Right of Way

THIS DRAWING IS TO BE READ IN CONJUNCTION WITH ALL RELATED DRAWINGS. ALL DIMENSIONS MUST BE CHECKED AND VERIFIED ON SITE BEFORE COMMENCING ANY WORK OR PRODUCING SHOP DRAWINGS. THE ORIGINATOR SHOULD BE NOTIFIED IMMEDIATELY OF ANY DISCREPANCY. THIS DRAWING IS COPYRIGHT AND REMAINS THE PROPERTY ROGER PARRY & PARTNERS.

Rev	Description	Date	By
A	Revised to show Biodisc & soakaway	12/02/2024	NB
B	Biodisc & soakaway location amended	02/09/2024	NB



Residential - Agricultural - Commerical

Project	Proposed Rural Enterprise Dwelling		
Drawing Title	Location Plan		
Location	Land at Springhill Farm, Selattyn, Oswestry, SY10 7NZ		
Client	Mrs S Benbow		
Scale	1:1250 @ A3		
Drawing No	77427 / RJC / 001	Rev	B
Drawn By	NB	Date	2023/05/12

MERCIAN HOUSE, 9 DARWIN COURT, OXON
BUSINESS PARK, SHREWSBURY, SY3 5AL
Tel: 01743 791336
E-mail: mail@rogerparry.net
Web address: www.rogerparry.net
Roger Parry & Partners LLP partnership no. OC312203
Registered Office Hogstow Hall, Minsterley, Shrewsbury, SY5 0HZ
Registered in England and Wales.
A list of members of the LLP is available at the above address.