


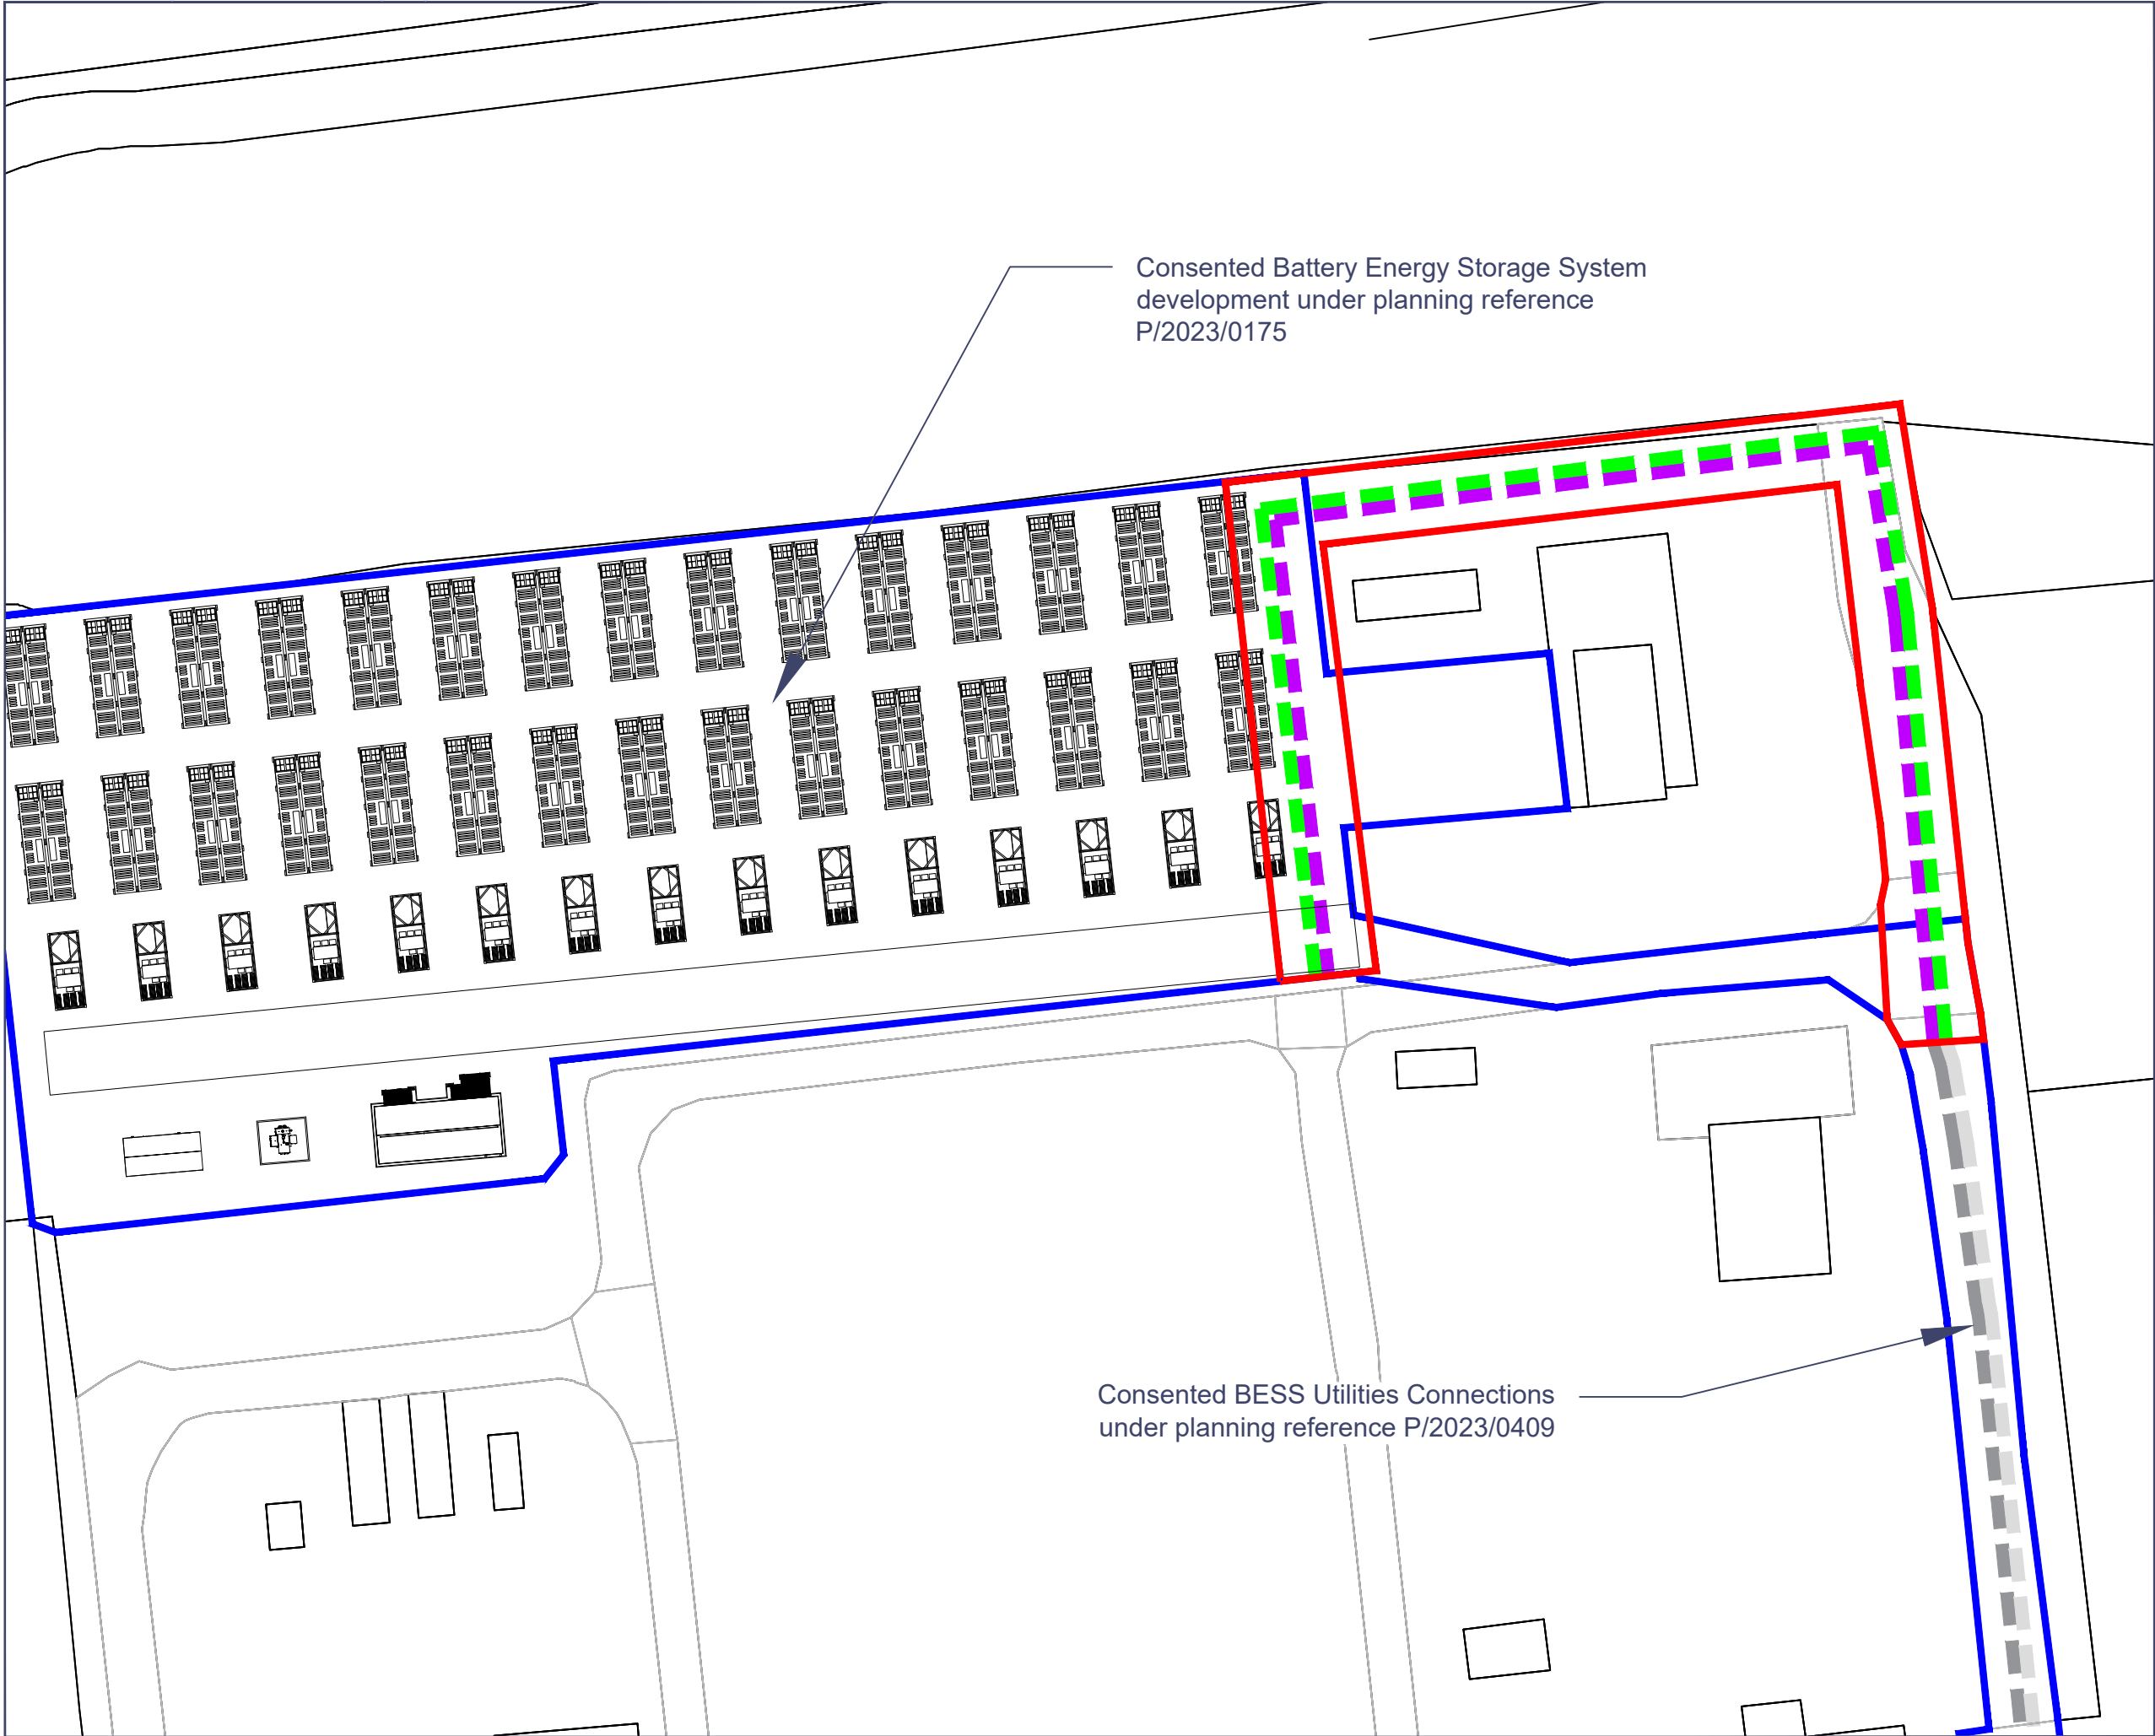

- Application Boundary
- Other Area under Applicant's Control
- Utilities
- Hydrant Route
- Fibre Route

0344 8700 007
axis.co.uk



Client

Pelagic Energy

Project

Legacy BSF Utilities Extension

Drawing Title

General Arrangement

Scale

1:500 @A3

Date

February 2024

Dwg no

2658-02-26

Status

--

Drawn

SK

Checked

JM

Rev

