




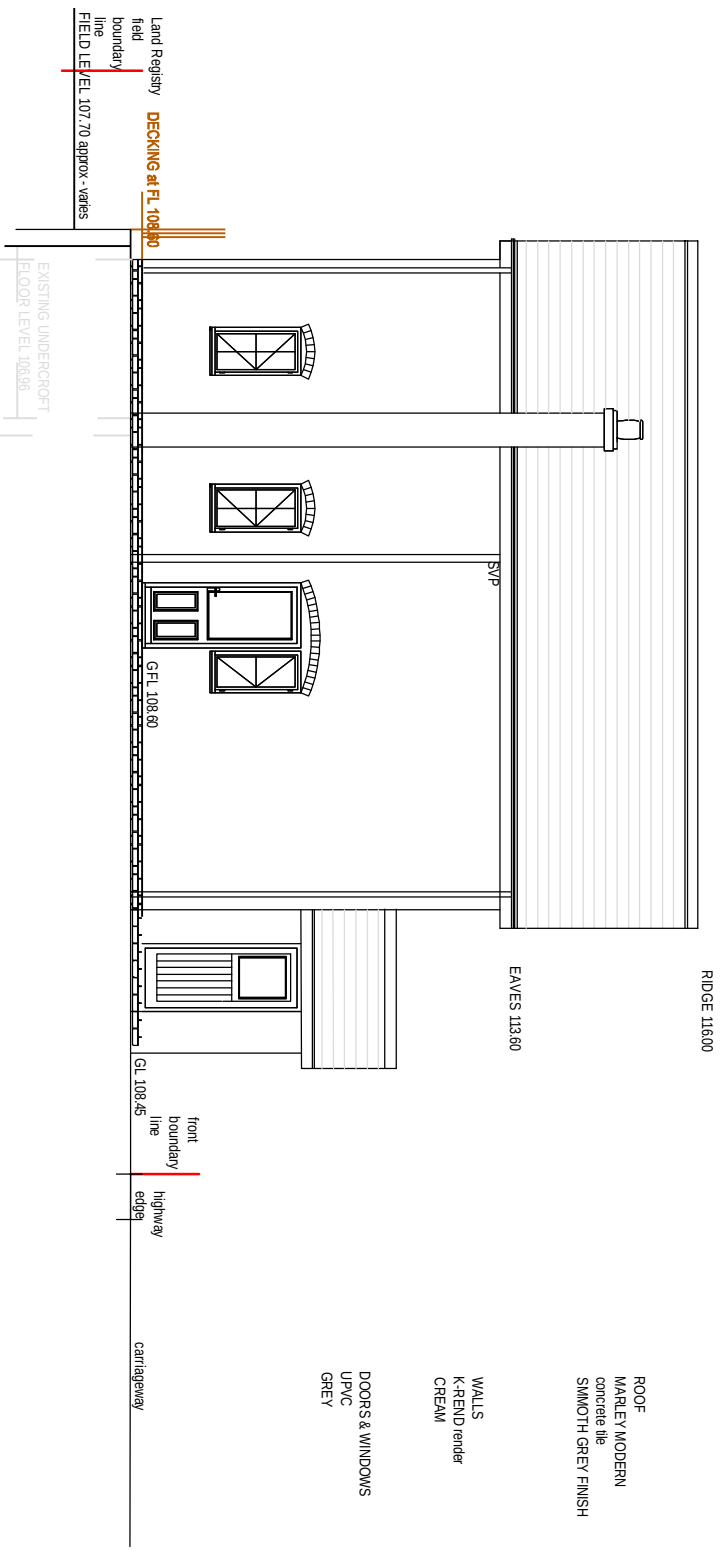


NORTH-LEFT
parking garden

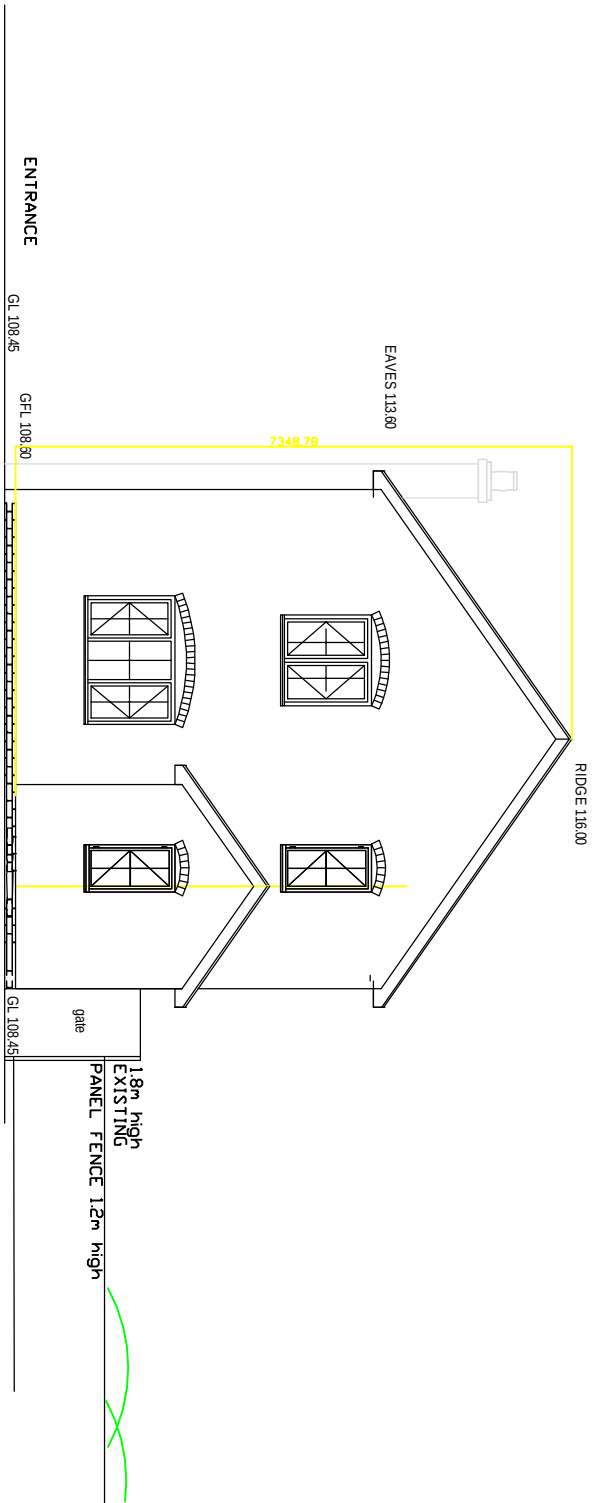

WEST-FRONT
road

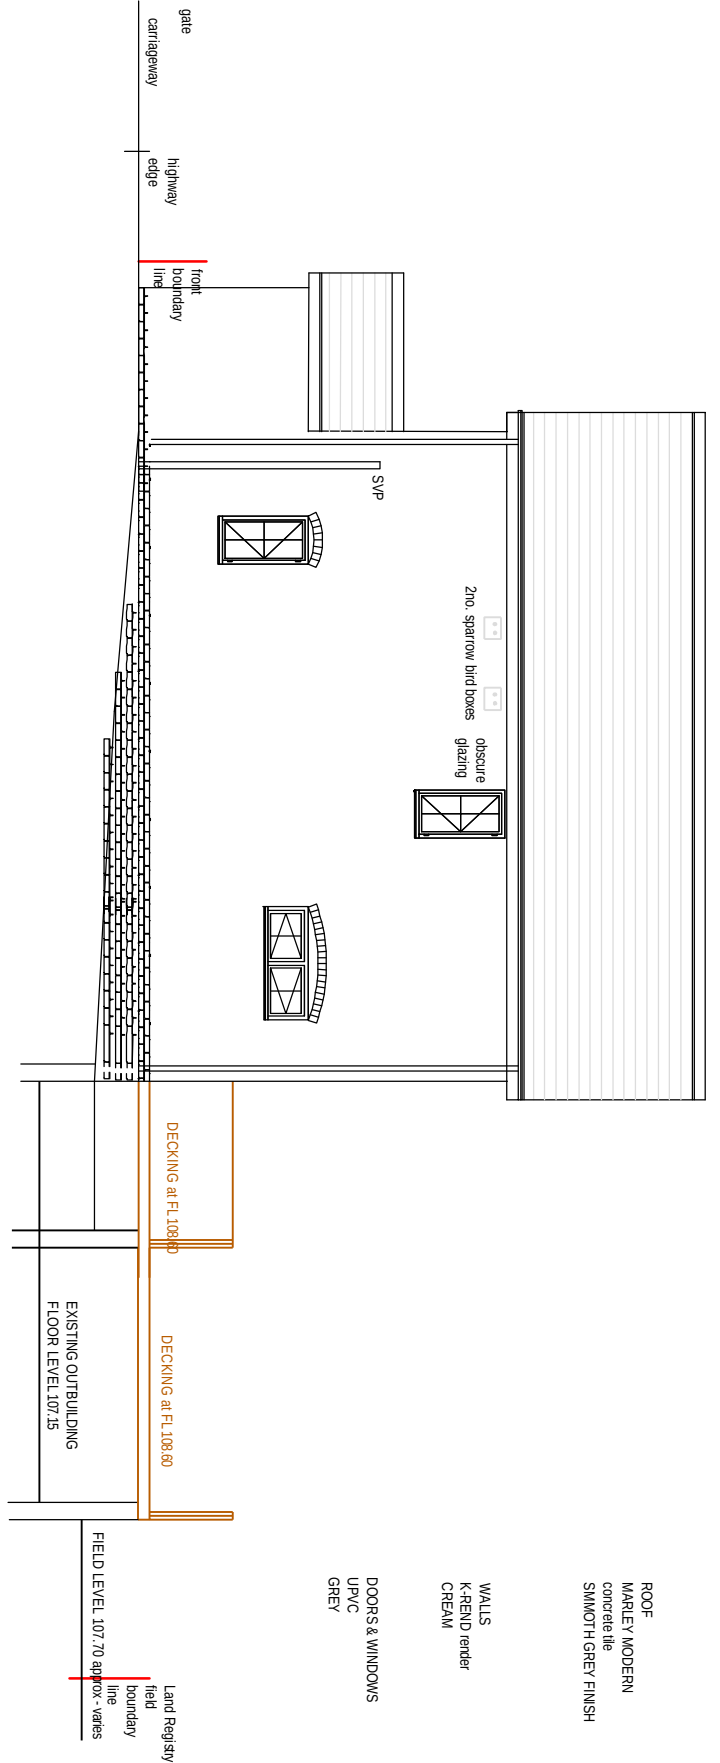

SOUTH-RIGHT
field

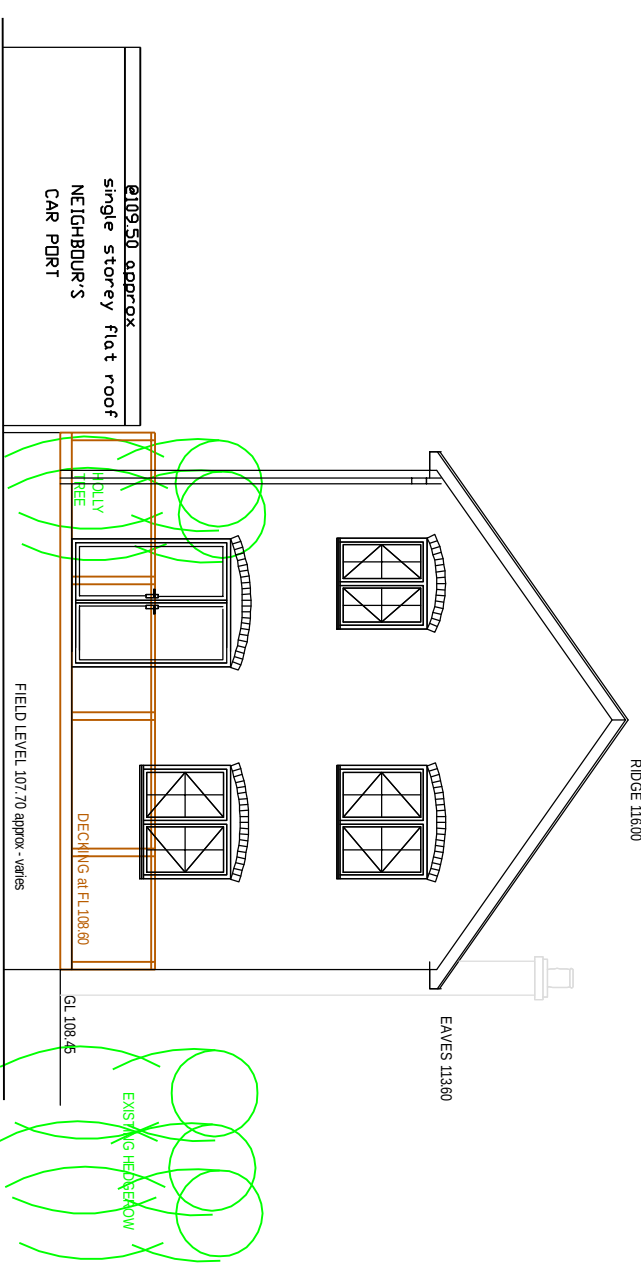

EAST-REAR
field

PL06A PROPOSED ELEVATIONS

RevA 25/03/2025
scale 1/100 @A3
23/10/2023
scale 1/100 @A3