




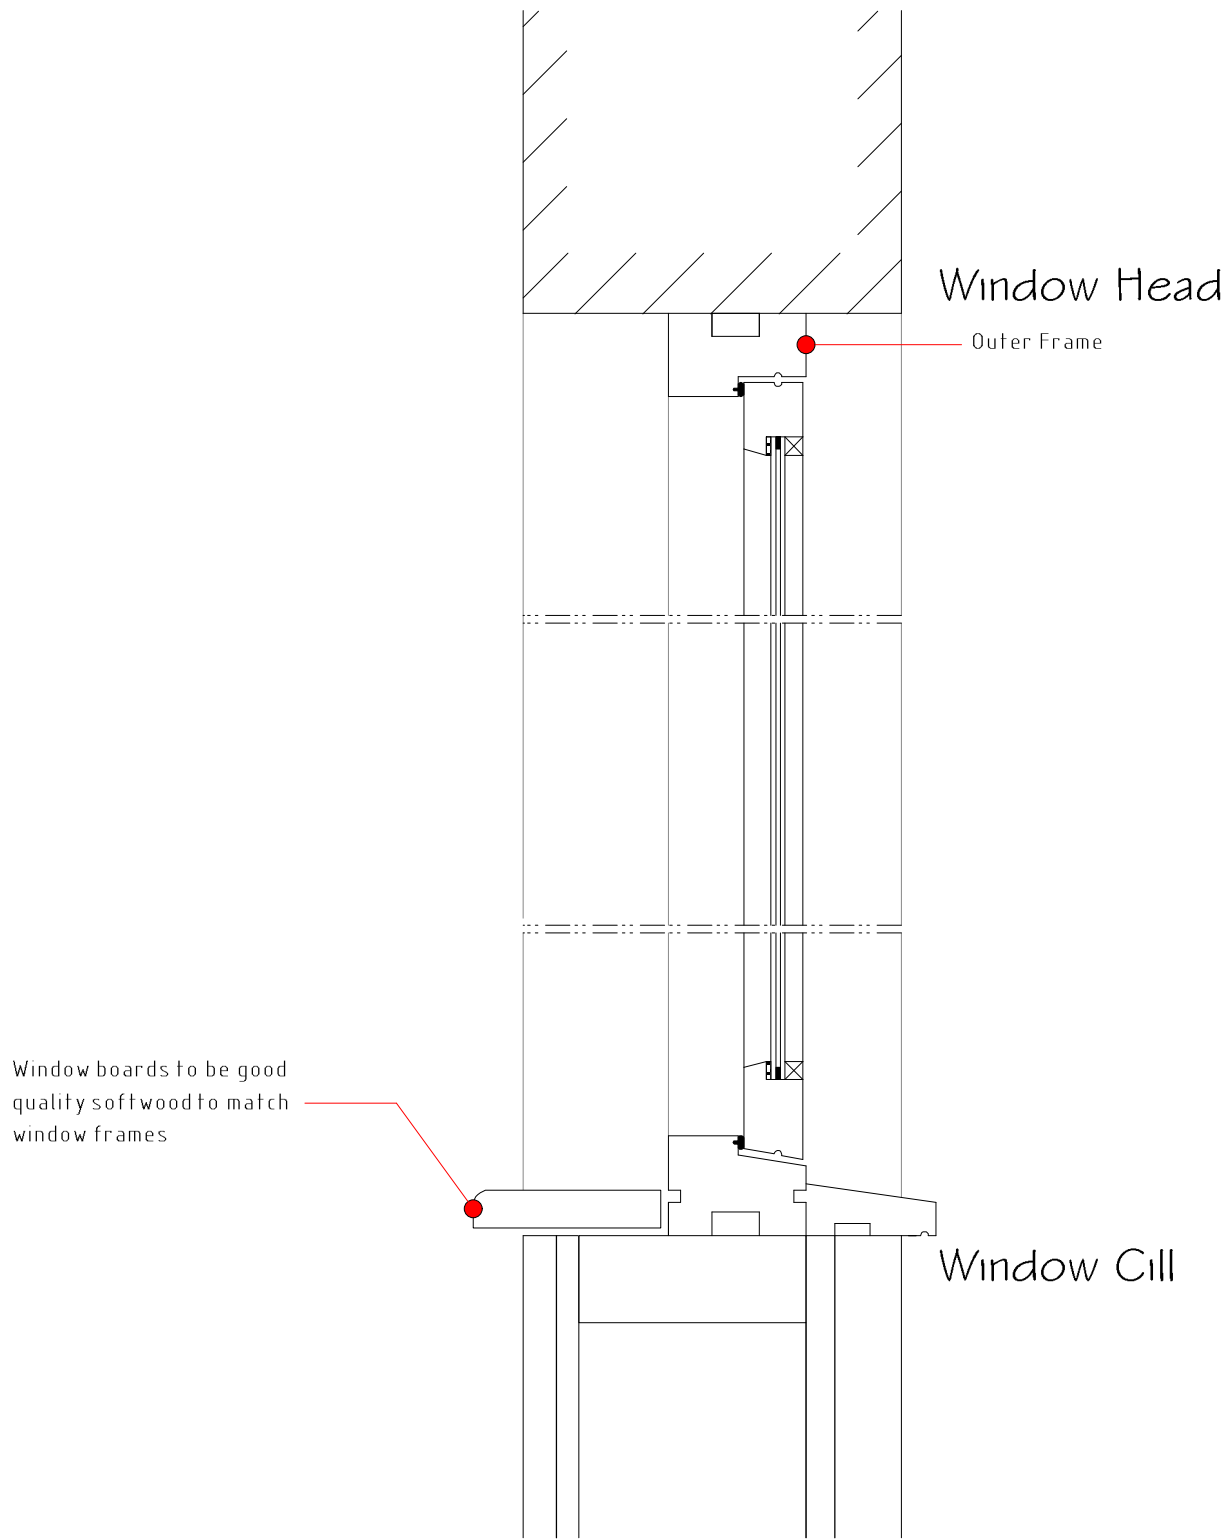

Window Section 1:5

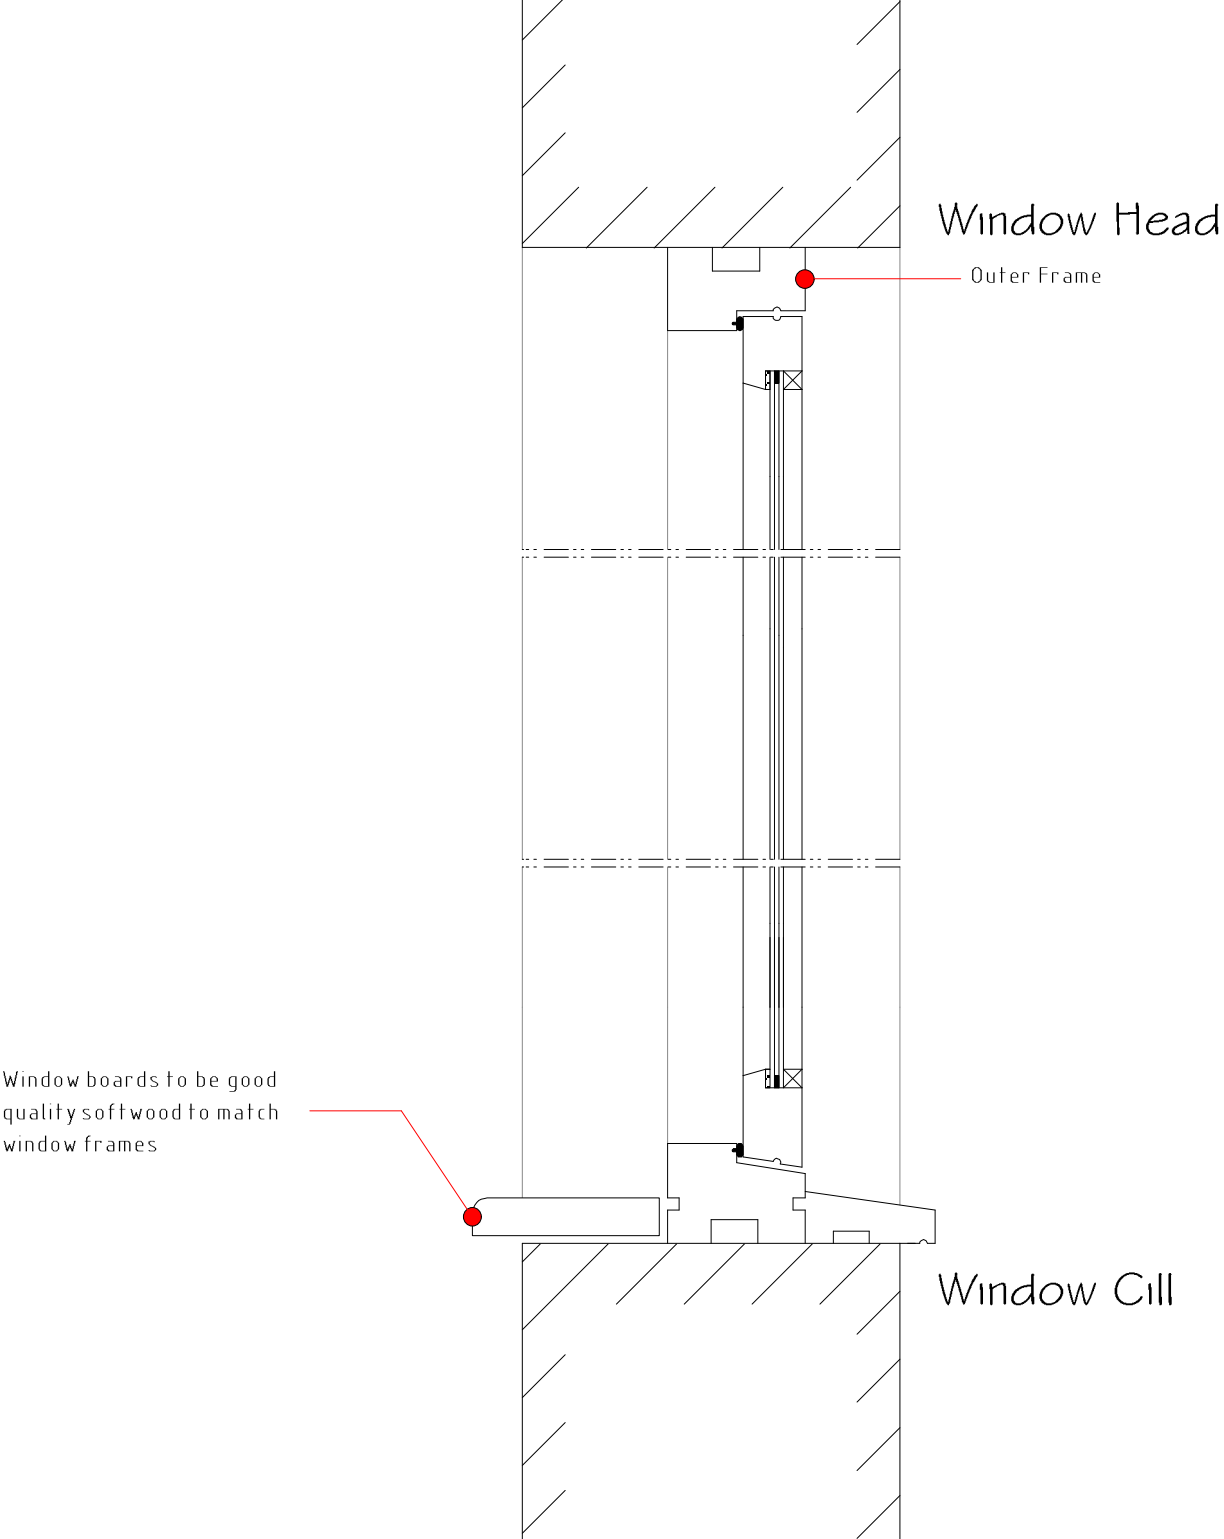


Window Side Hung Section 1:5

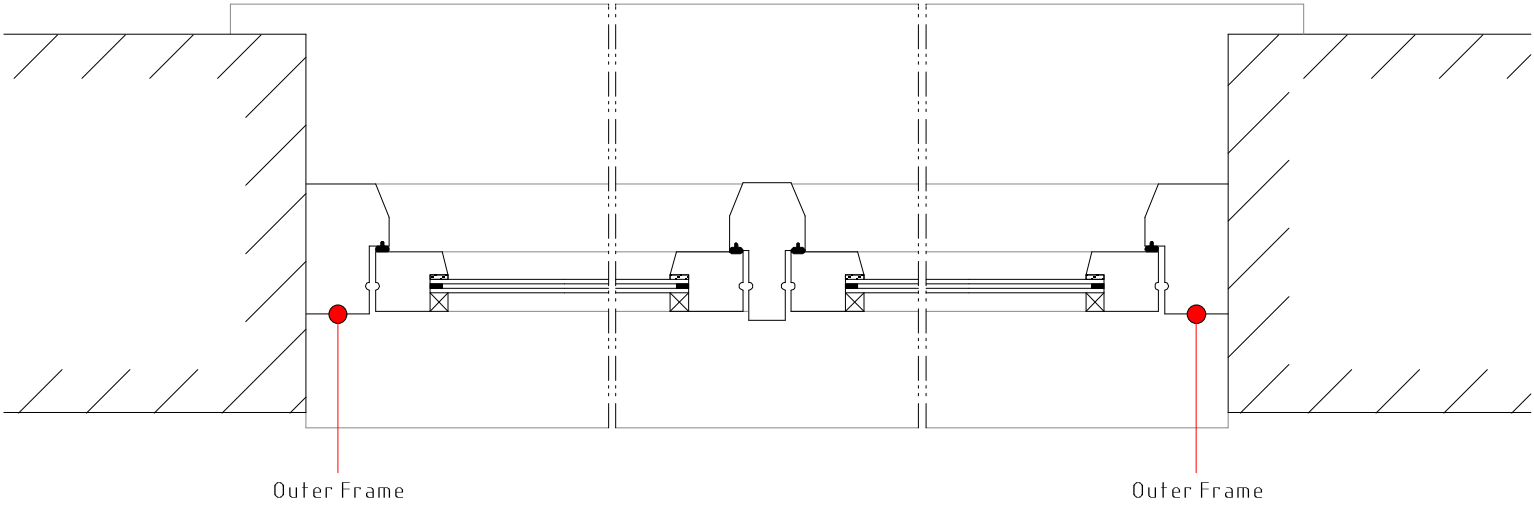


Window Plan 1:5


WINDOWS / GLAZING
All windows are to comprise sealed double glazed units set within good quality softwood frames. Sealed double glazed units are to achieve a minimum U-value of 1.4 W/m²K glazing. Opening areas of windows are to be equal to at least 5% of enclosed floor area with part of the opening set at 1750mm above floor level. Provide background ventilation by means of 8000mm² controllable trickle ventilators set in head frame member of windows. Glazing in critical locations such as within 800mm of floor level to windows, within 1500mm of floor level to doors, and windows adjacent to doors is to consist of laminated toughened safety glass in accordance with BS 6206 and permanently marked.

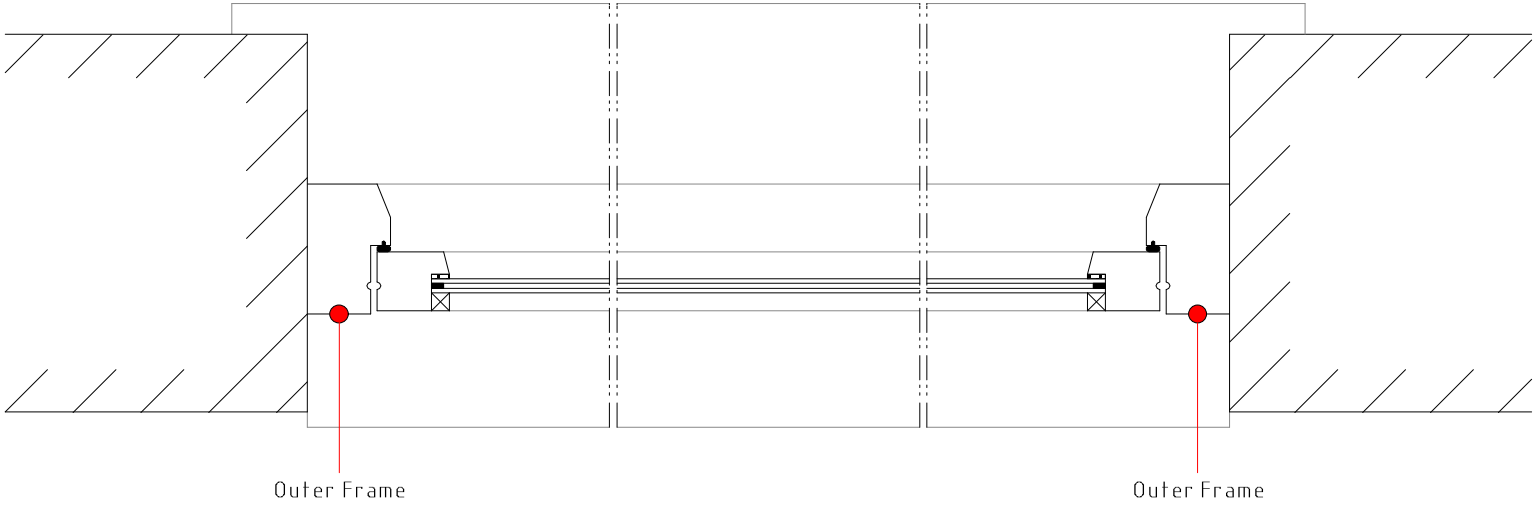

Window Plan 1:5

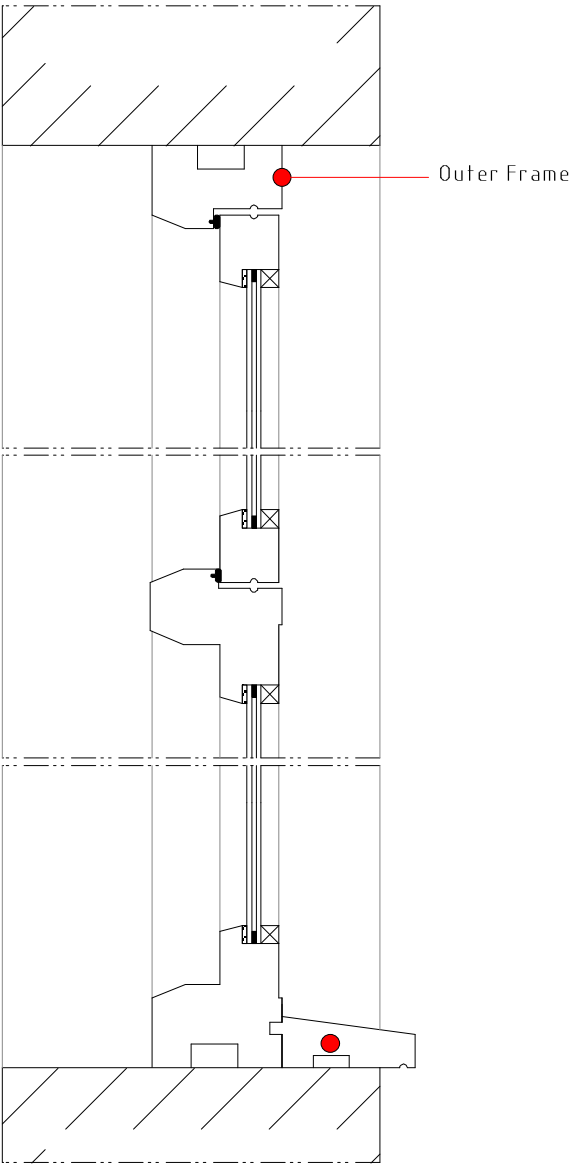

Window Top Hung Section 1:5

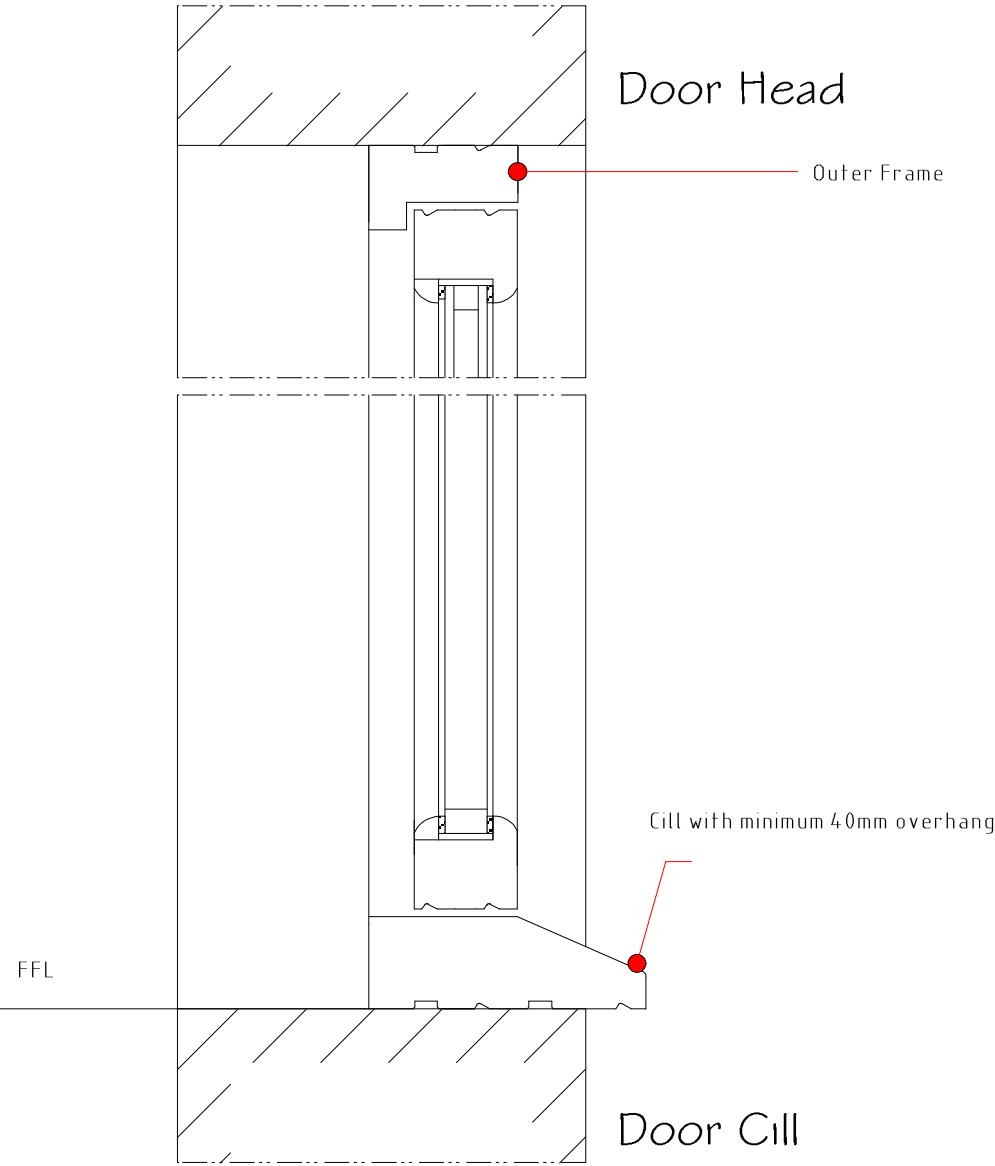

Glazed Door details 1:5

Rev	Date	Detail	Initial

Project: Proposed Extension to Bridgewater Church Street Holt LL13 9JP	
Title: Window Details	Scale: (A2) 1:5

Drawn By: L. Fowles	Date: May 2024
Drawing No: DC143/007	Sheet: 1 of 1



Office 3K4,
Redwither Business Tower,
Wrexham. LL13 9XT
Tel: 01978 356500
www.blueprintarchitectural.com

© copyright all rights reserved