


Schedule of Areas	m ²
Application Area	1191

APPLICATION BOUNDARY INDICATED THUS: 

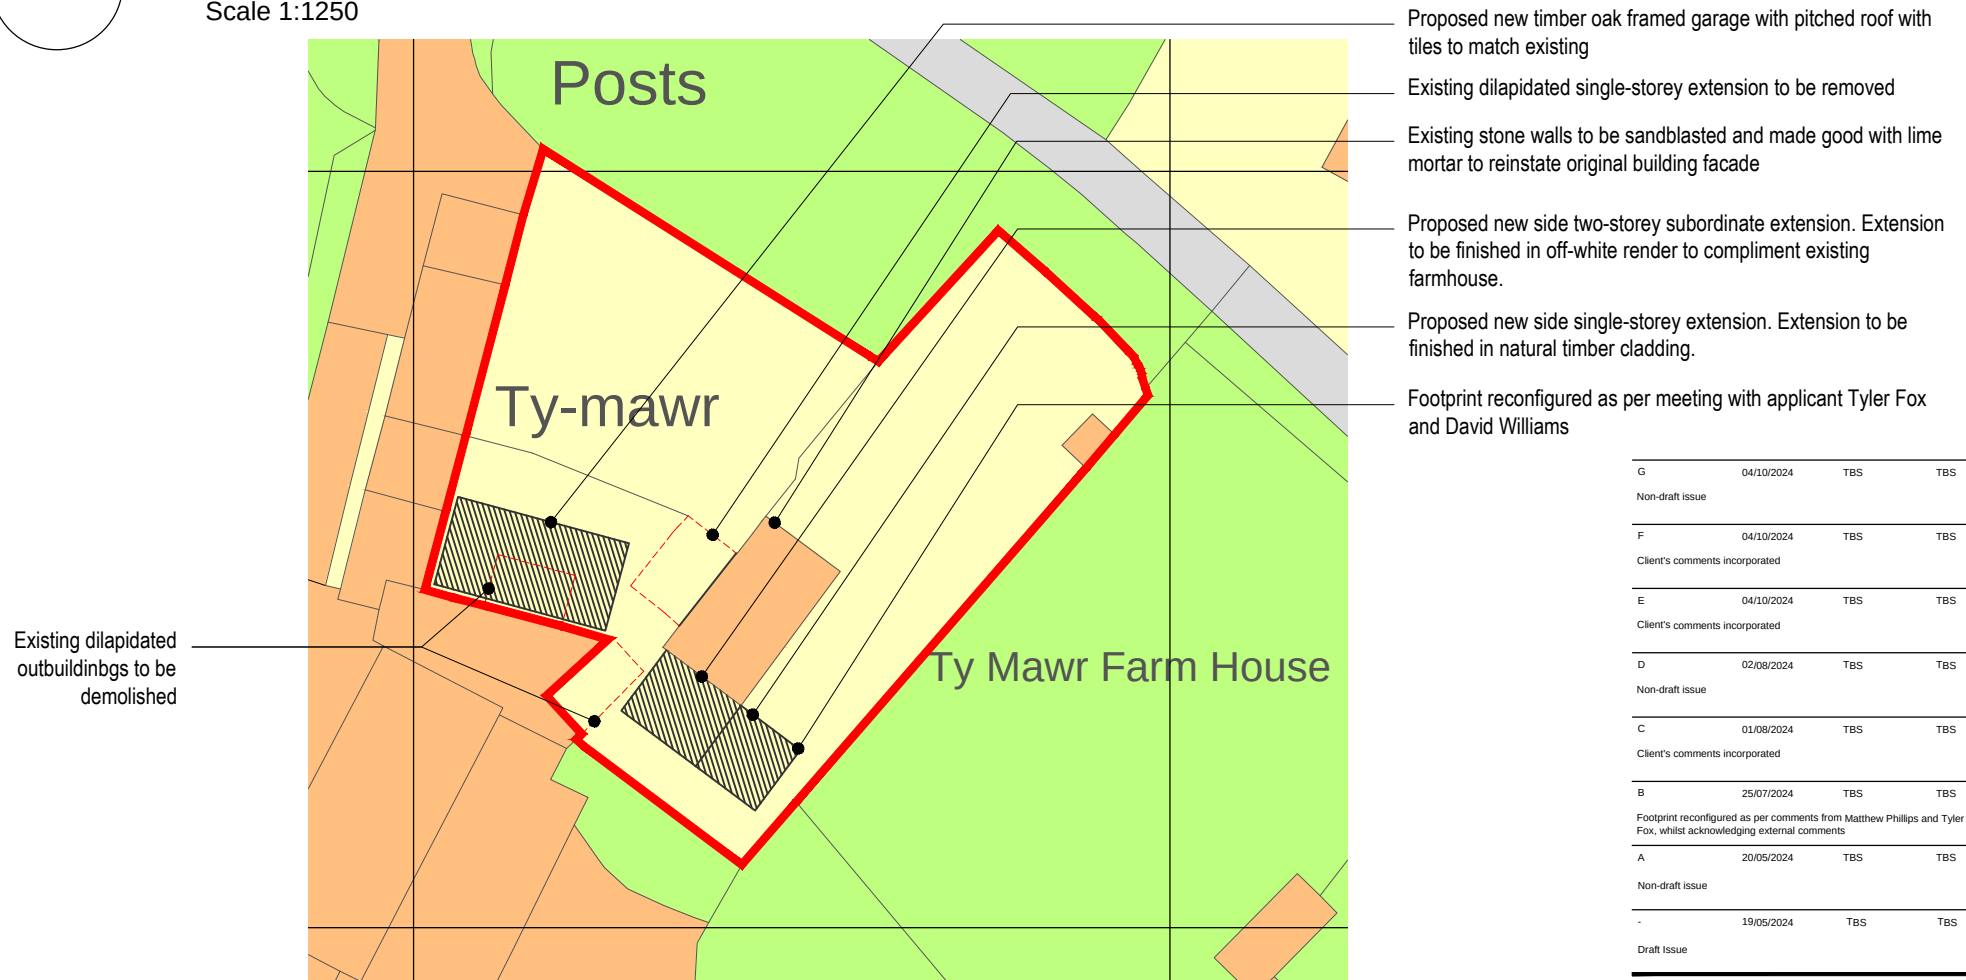

G	04/10/2024	TBS	TBS
Non-draft issue			
F	04/10/2024	TBS	TBS
Client's comments incorporated			
E	04/10/2024	TBS	TBS
Client's comments incorporated			
D	02/08/2024	TBS	TBS
Non-draft issue			
C	01/08/2024	TBS	TBS
Client's comments incorporated			
B	25/07/2024	TBS	TBS
Footprint reconfigured as per comments from Matthew Phillips and Tyler Fox, whilst acknowledging external comments			
A	20/05/2024	TBS	TBS
Non-draft issue			
-	19/05/2024	TBS	TBS
Draft Issue			

Rev	Date	Drawn by	Checked by
-----	------	----------	------------

Project Ty Mawr Farm, Cae Gwilym Road, Newbridge, Wrexham, LL14 3JG			
Client Emma Forest		Purpose of Issue For Approval	Drawing Stage Planning
Title Block Plan			
Scale @ A4 1:500	Date August 2024	Ref 308	Drawn TBS
Dwg No 308/TMF/PL/008			Rev G

Produced on 03 May 2024 from the Ordnance Survey National Geographic Database and incorporating surveyed revision available at this date.
This map shows the area bounded by 328254 341355,328396 341355,328396 341497,328254 341497,328254 341355
Crown copyright and database rights 2024 OS 100054135. Supplied by copla ltd trading as UKPlanningMaps.com a licensed Ordnance Survey partner (OS 100054135).
Data licence expires 03 May 2025. Unique plan reference: v2f//1095198/1474404

Block Plan - 1:500