



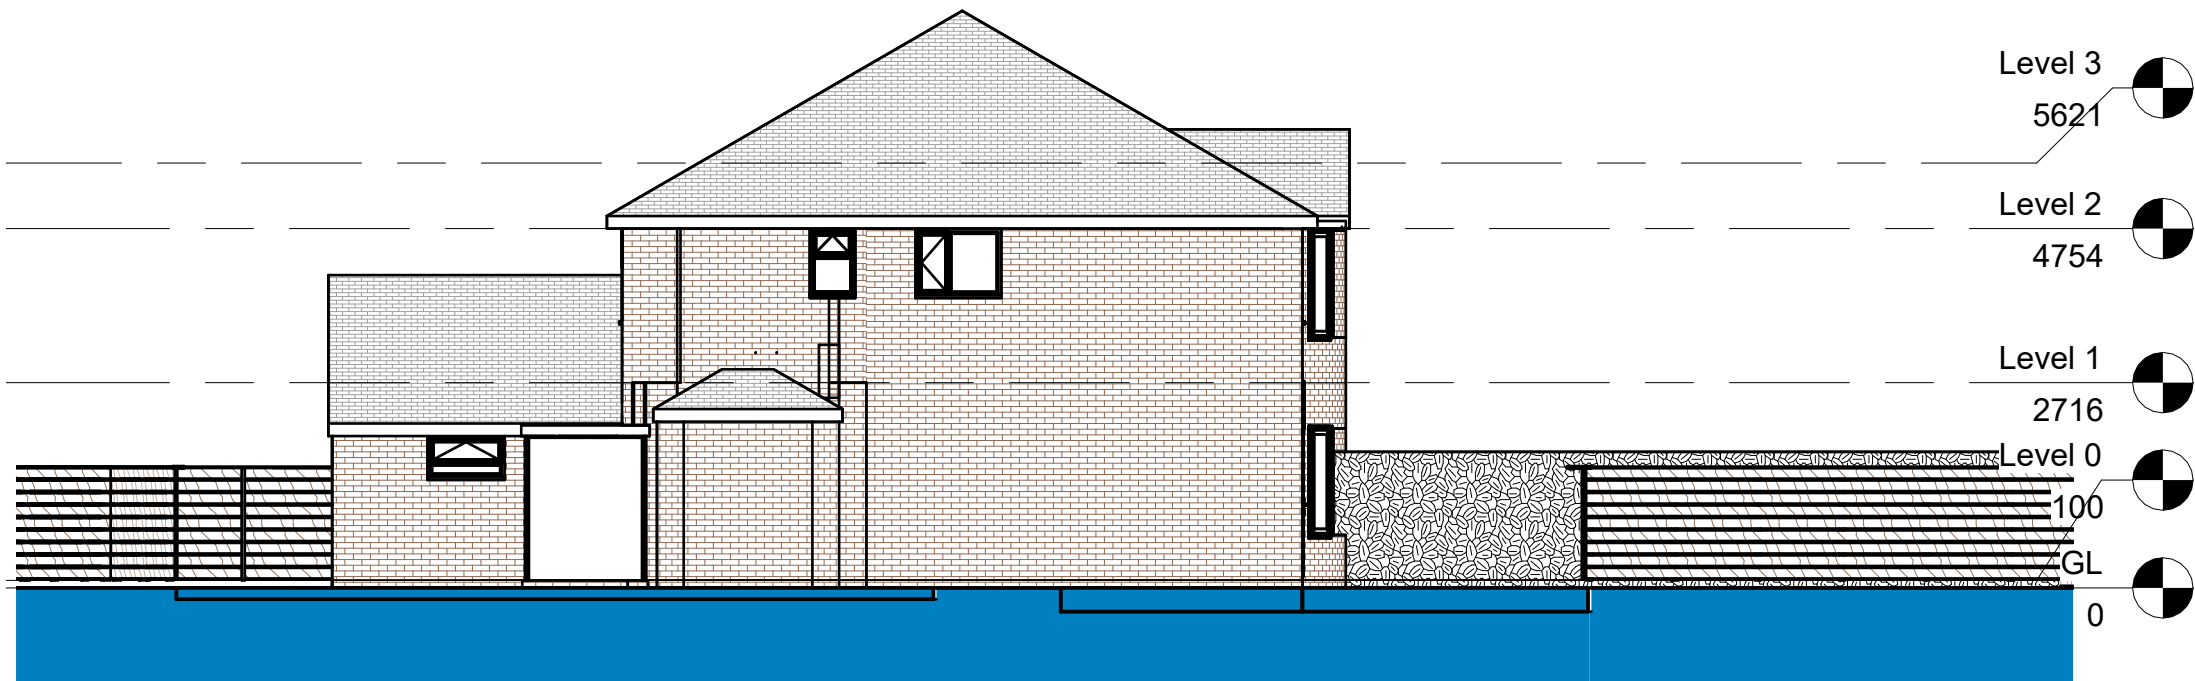

1 Side (North) Elevation - Existing
1:100

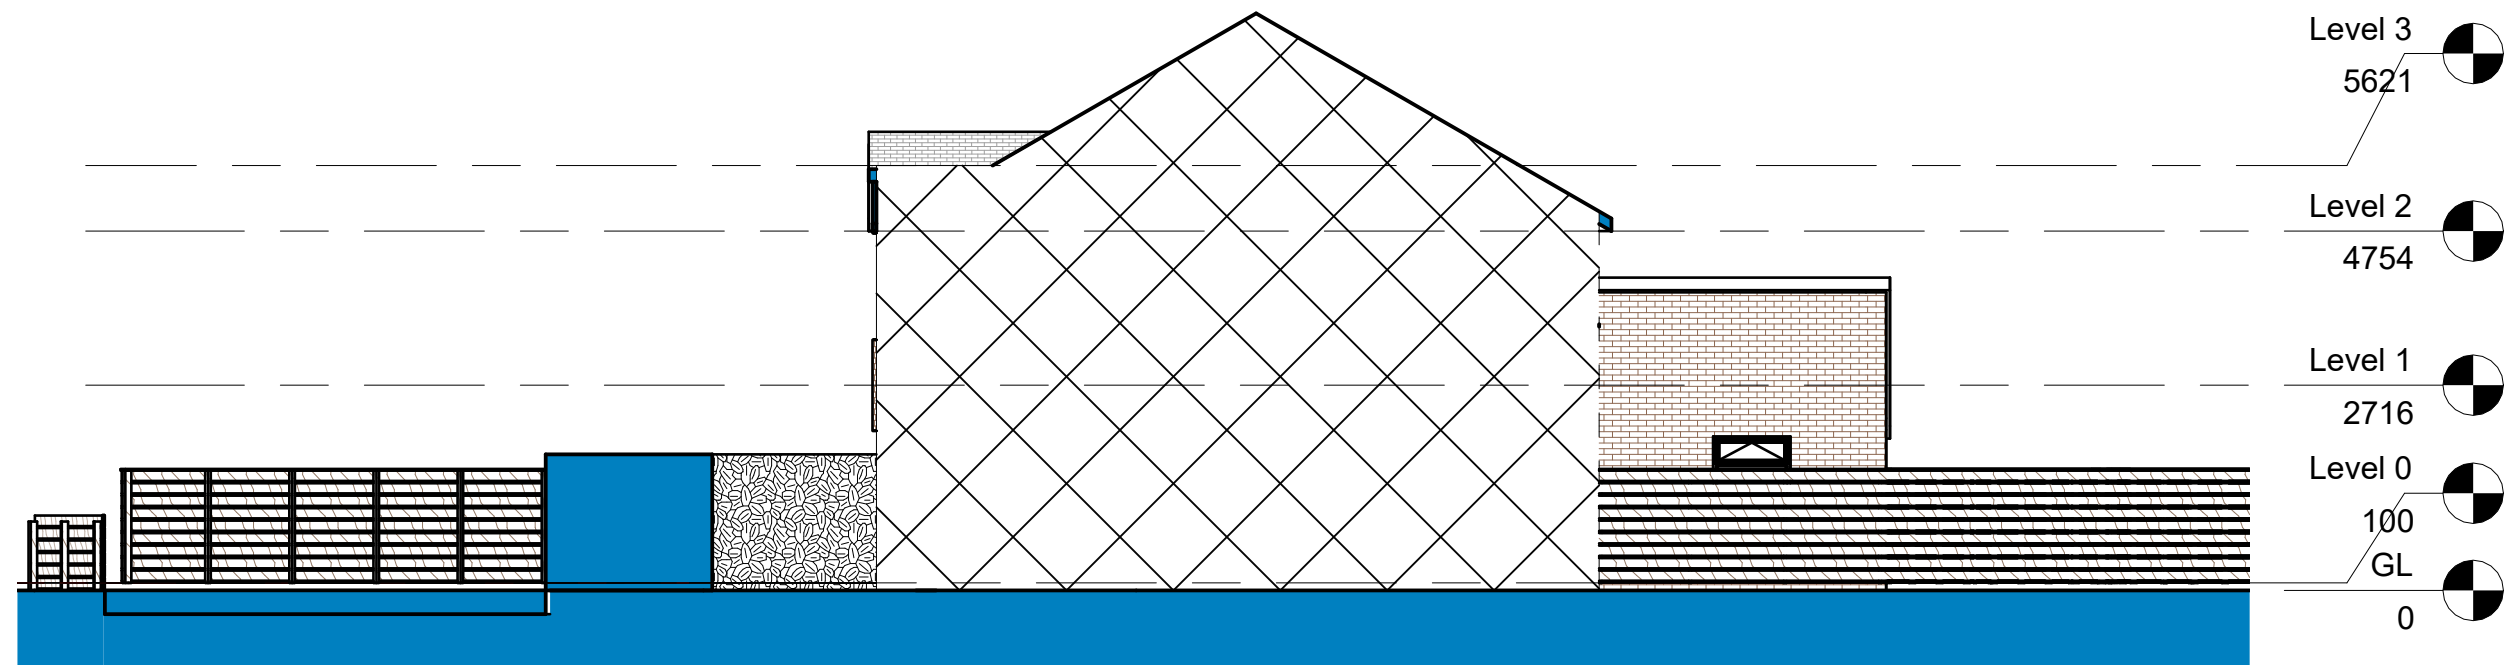

2 Side (South) Elevation - Existing
1:100



GRAPHIC SCALE: 1:100

CLIENT B&D Griffiths PROJECT 2 Storey Side Extension ADDRESS 4, Maes Y Waun, Chirk, Wrexham LL14 5ND	Existing Elevations 2		Trend Architectural Design T: 07757911037 E: thomas.ireland@trend-architectural.co.uk W: www.trend-architectural.co.uk
	Project number	052	
	Date	11-03-24	
	Drawn by	T.Ireland	
	Revision	2	Status CONCEPT
			Scale 1 : 100 @ A3
© TREND ARCHITECTURAL DESIGN LIMITED THIS DRAWING IS THE SUBJECT OF COPYRIGHT WHICH VESTS IN TREND ARCHITECTURAL DESIGN LIMITED. IT IS AN INFRINGEMENT OF COPYRIGHT TO REPRODUCE THIS DRAWING, BY WHATEVER MEANS, INCLUDING ELECTRONIC, WITHOUT THE EXPRESS WRITTEN CONSENT OF TREND ARCHITECTURAL DESIGN LIMITED WHICH RESERVES ALL ITS RIGHTS. TREND ARCHITECTURAL DESIGN LIMITED ASSERTS ITS RIGHTS TO BE IDENTIFIED AS THE AUTHOR OF THIS DESIGN.			■ ALL DIMENSIONS TO BE CHECKED ON SITE ■ ERRORS/EMISSIONS TO BE REPORTED TO DESIGNER ■ DO NOT SCALE FROM DRAWING ■ DRAWING TO BE READ IN CONJUNCTION WITH THE HEALTH AND SAFETY PLAN AND ALL RELEVANT RISK ASSESSMENTS