



ERDDS Banner Sign - Scale 1:20


1No. ERDDS Banner Sign, panels powder coated to match RAL 7022 Grey.

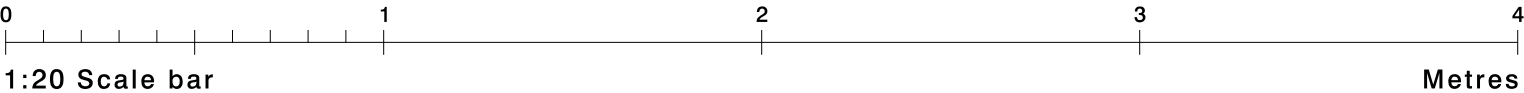

Plan View

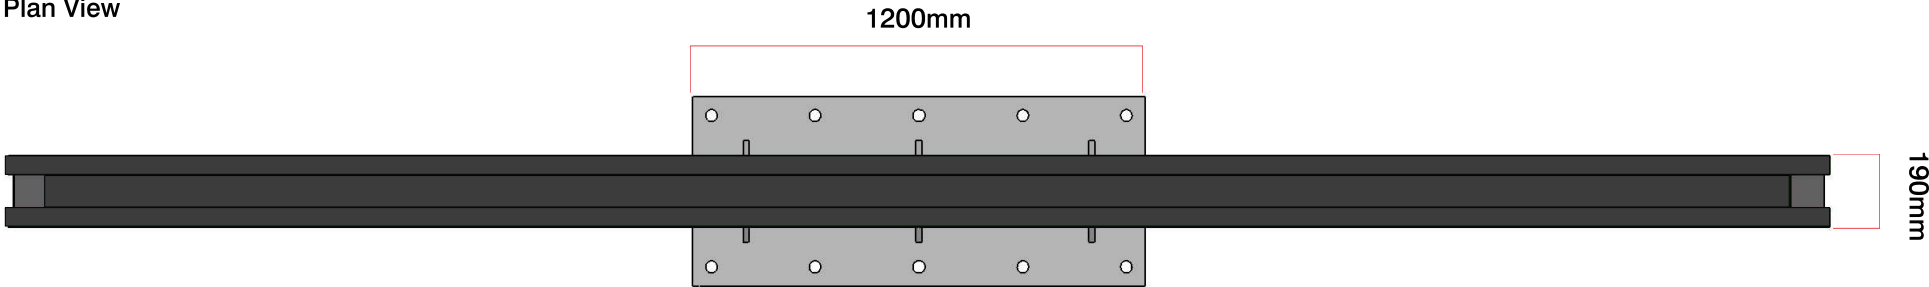

Front View

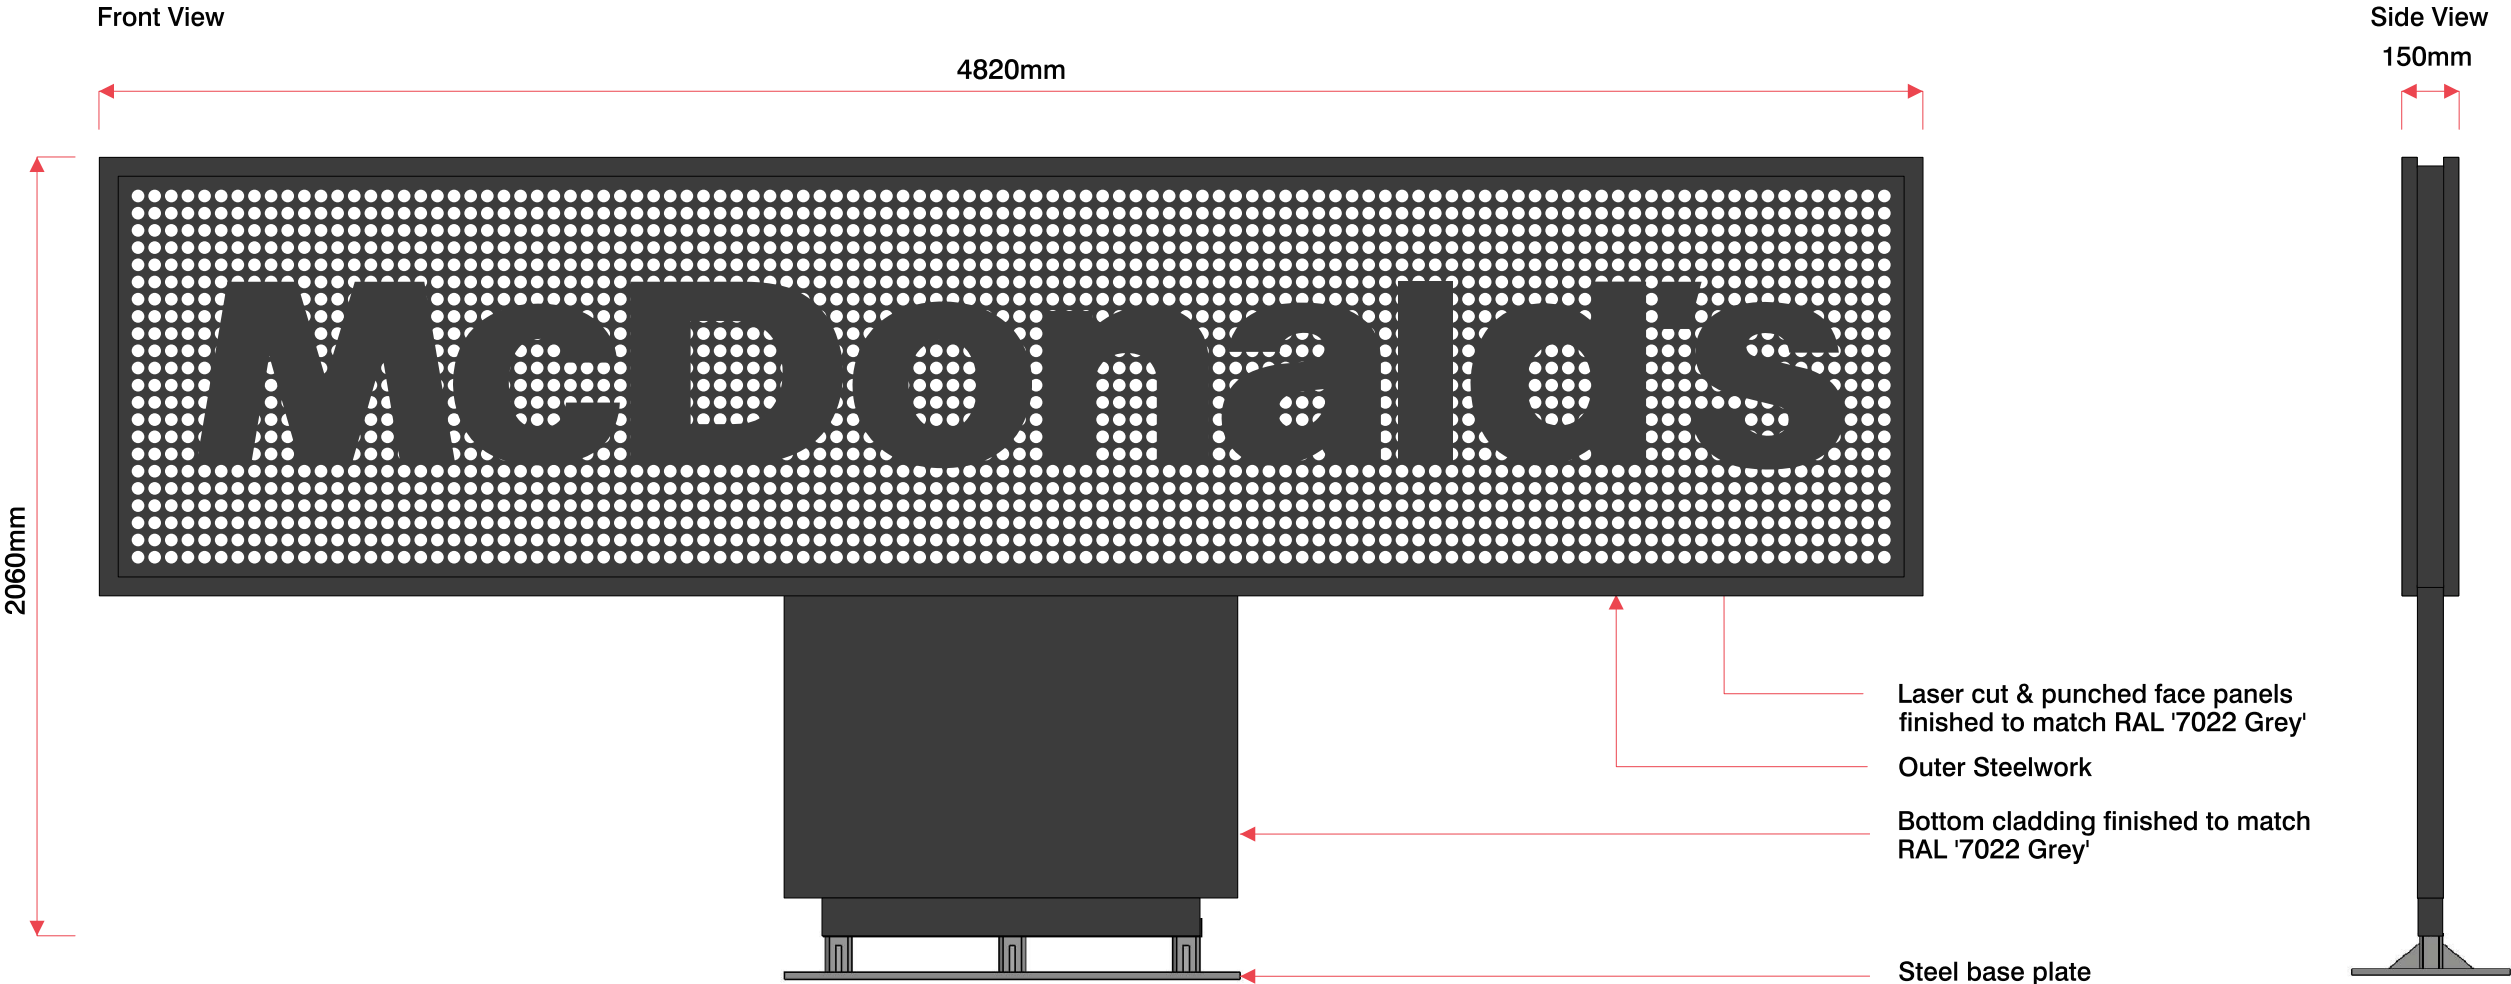

Site
McDonald's,
Wrexham
(ERDDS Banner Unit)

Job Number
137086A
Drawing Location
U:\2024\2024 Drawings\McDonalds\

Scale
as shown @ A3
Issue / Rev
1

Drawn By
BF
Checked By
ARB

Sales Rep
ARB
Date
08/01/2024



BUTTERFIELD SIGNS LTD
174 Sunbridge Rd
Bradford
West Yorkshire
BD1 2RZ
Tel: 01274 722244
Fax: 01274 848996
Web: www.butterfieldsigns.co.uk