


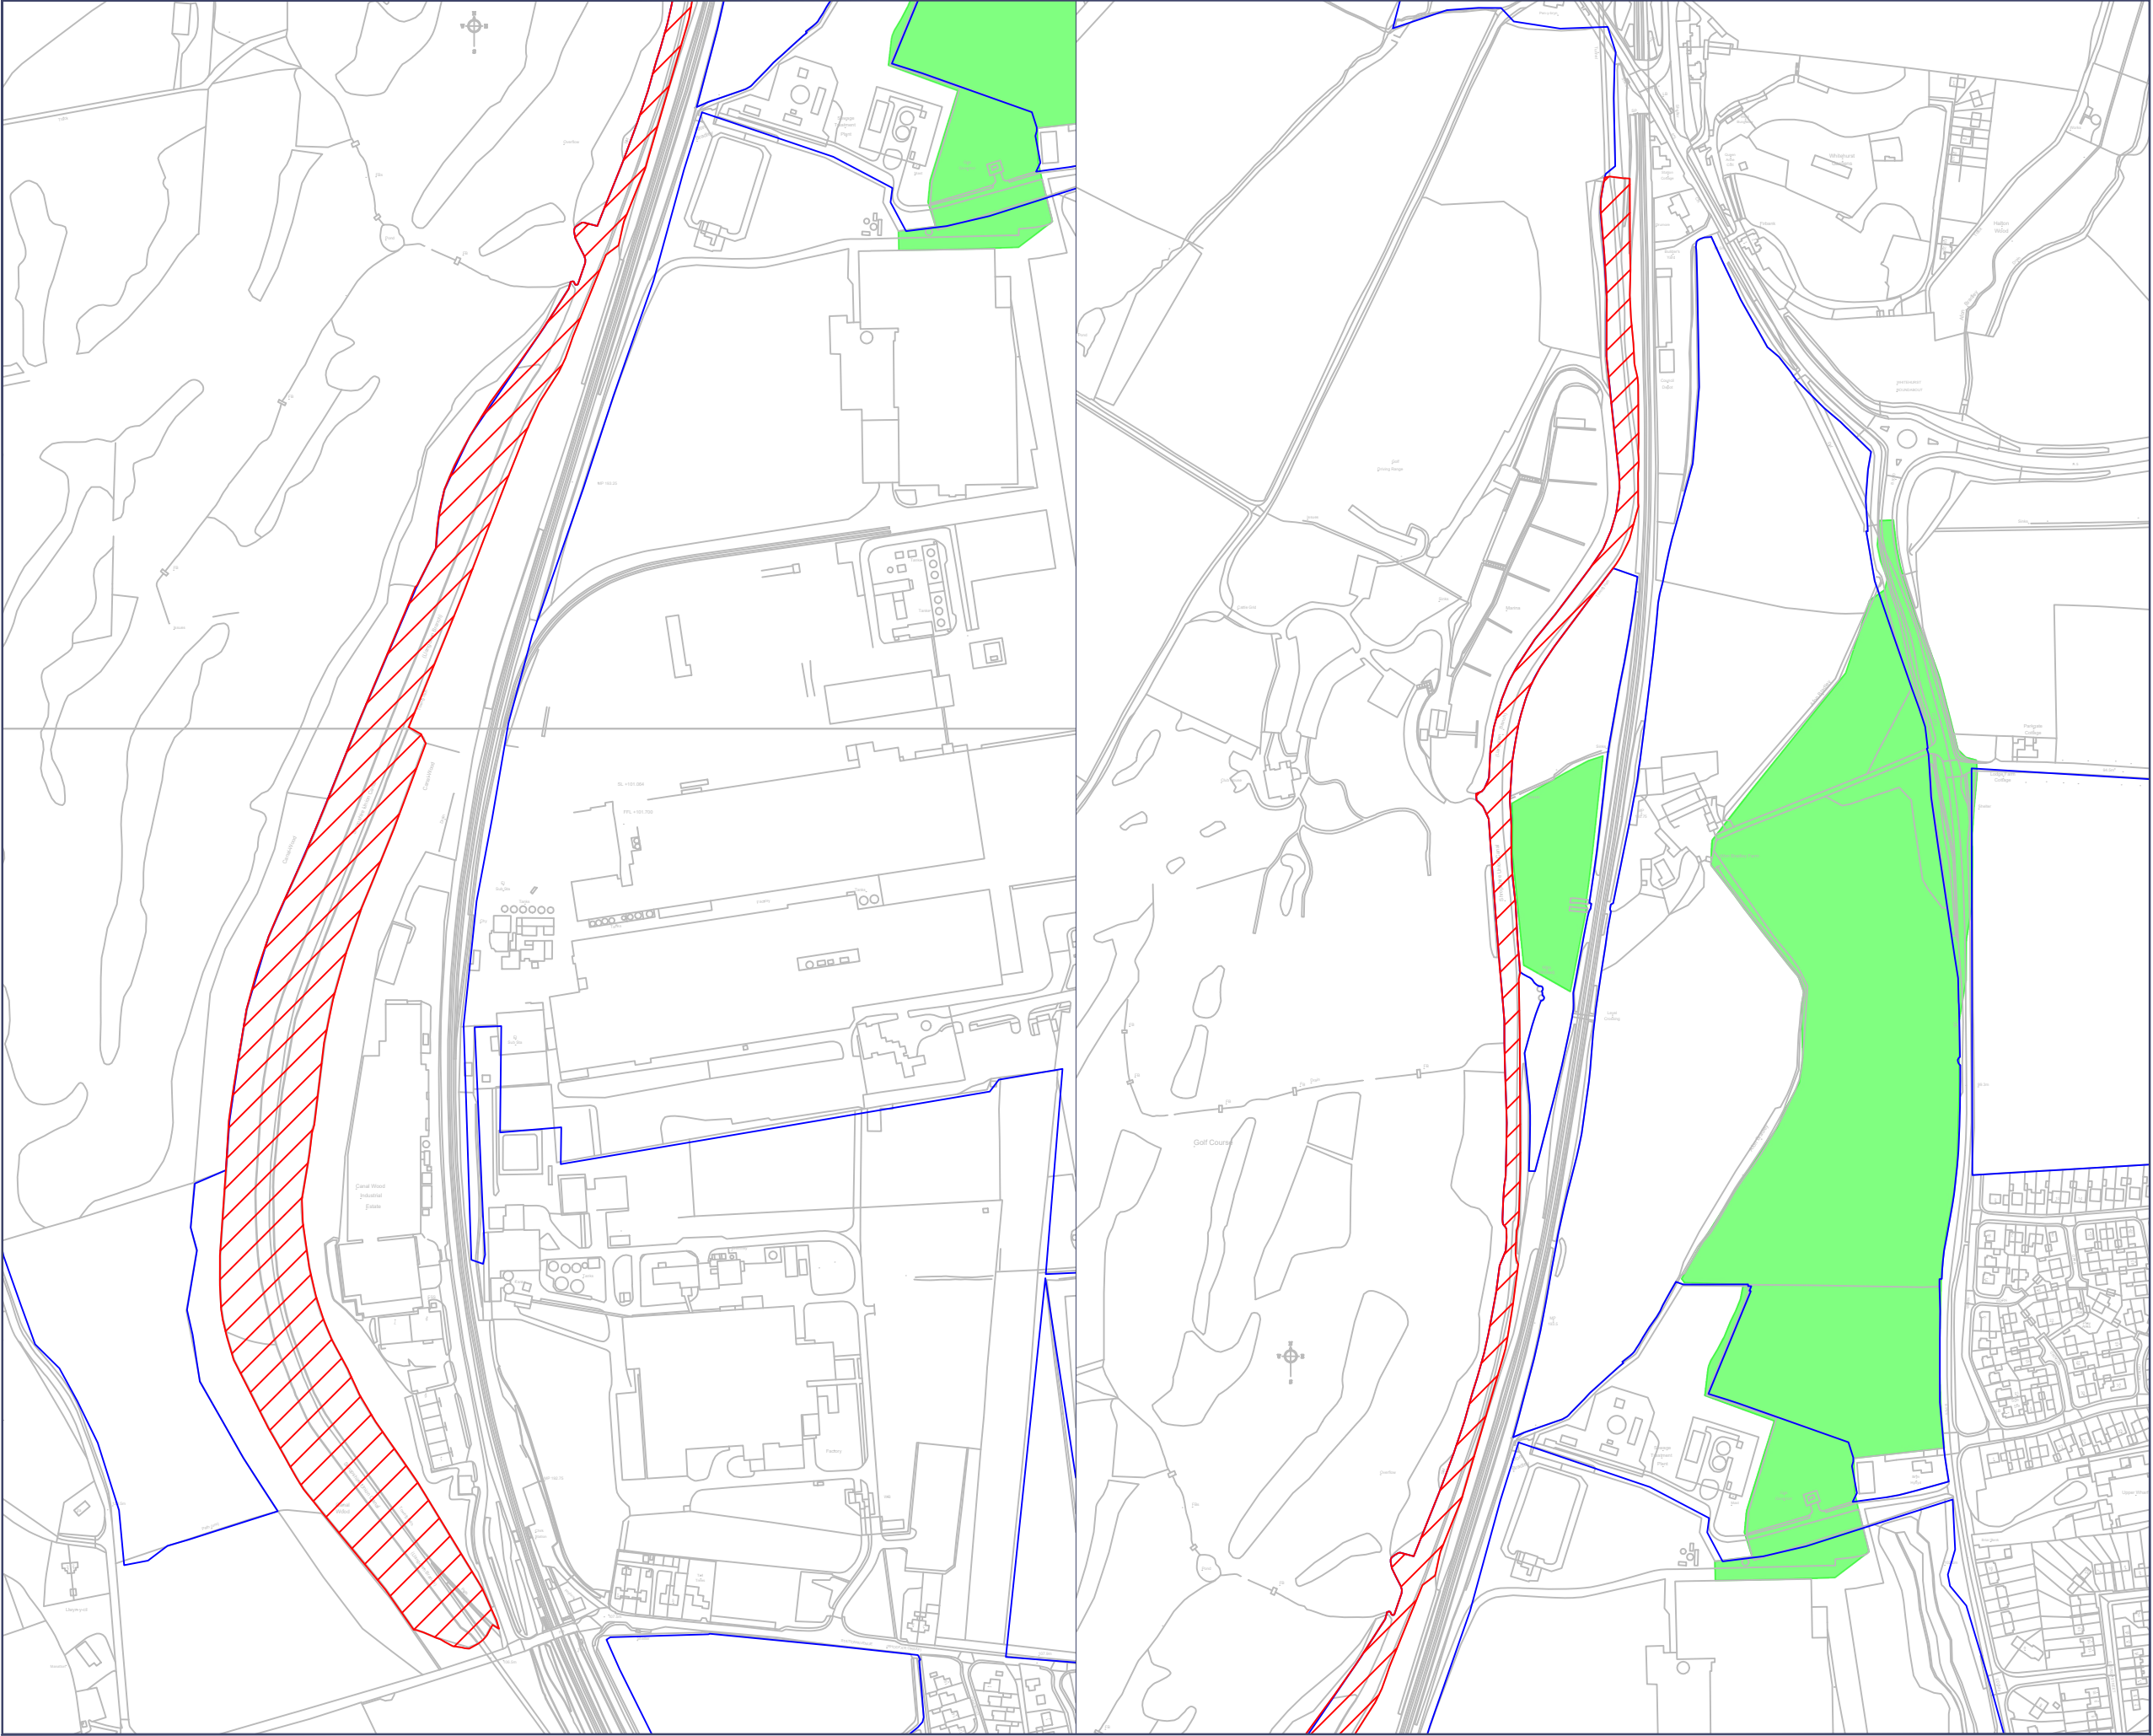

-  Extent of Proposed Woodland Management Plan
-  Planning Application P/2022/1080
-  Other Land under Kronospan Control

NOTE. Extent of WMP to be agreed with Canals and Rivers Trust

0344 8700 007
axis.co.uk



Project

**Kronospan North Access Road:
Woodland Management Plan**

Figure Number

1

Figure Title

**Extent of Land Covered by
Woodland Management Plan**

Scale

1:5000 @A3

Date

January 2024

