



BOUNDARY TYPE

- 2000mm BRICK WALL - 215mm THICK
- BRICK PIER - 552.5 mm SQUARE
- 1200mm HIGH STOCK PROOF FENCE
- 2100mm ANTI CLIMB FENCE POWDER COATED BLACK
- 2100mm ANTI CLIMB FENCE POWDER COATED GREEN
- HEDGE
- 1250mm BALL TOP RAILING BLACK WITH MATCHING GATES
- 1800mm TIMBER HIT AND MISS FENCE ON 300mm CONCRETE GRAVEL BOARD
- 1200mm TIMBER HIT AND MISS FENCE + 300mm TRELLIS ON 300mm CONCRETE GRAVEL BOARD

SITE AREA OUTSIDE SETTLEMENT BOUNDARY - 17024m²

DISMANTLED RAILWAY

REV	DESCRIPTION	DATE	BY

THIS DRAWING IS THE COPYRIGHT OF AINSLEY GOMMON ARCHITECTS. CHECK ALL DIMENSIONS ON SITE. DISCREPANCIES TO BE NOTIFIED TO ARCHITECT. ELEMENTS OF STRUCTURE SHOWN ARE INDICATIVE AND FOR GUIDANCE. FINAL DESIGN TO BE AS STRUCTURAL ENGINEERS DETAILS AND SPECIFICATION. DO NOT SCALE FROM THIS DRAWING. WORK TO FIGURED DIMENSIONS ONLY.

PROJECT
BERSE RD, WREXHAM
for ADRA CYF.

DRAWING TITLE
BOUNDARY TREATMENT PLAN


SCALE 1 : 500 @A2	DATE 11/09/24	DRAWN IO	CHECKED SV
----------------------	------------------	-------------	---------------

DRAWING STATUS
FOR TENDER

JOB No
DRAWING No
REVISION
C1091 021



THE OLD POLICE STATION, 15 GLYNNE WAY, HAWARDEN, CH5 3NS
Tel: 01244 537 100 | wales@agarchitects.co.uk | www.agarchitects.co.uk
Ainsley Gommon Architects Ltd. Registered in England & Wales No.4187948
Registered Office: 1 Price Street, Hamilton Square, Birkenhead CH41 6JN

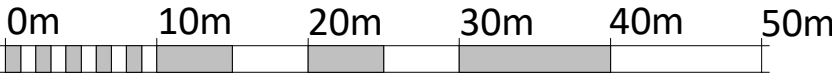

VISUAL SCALE 1:500 @ A2