


0m 10m 20m 30m 40m 50m

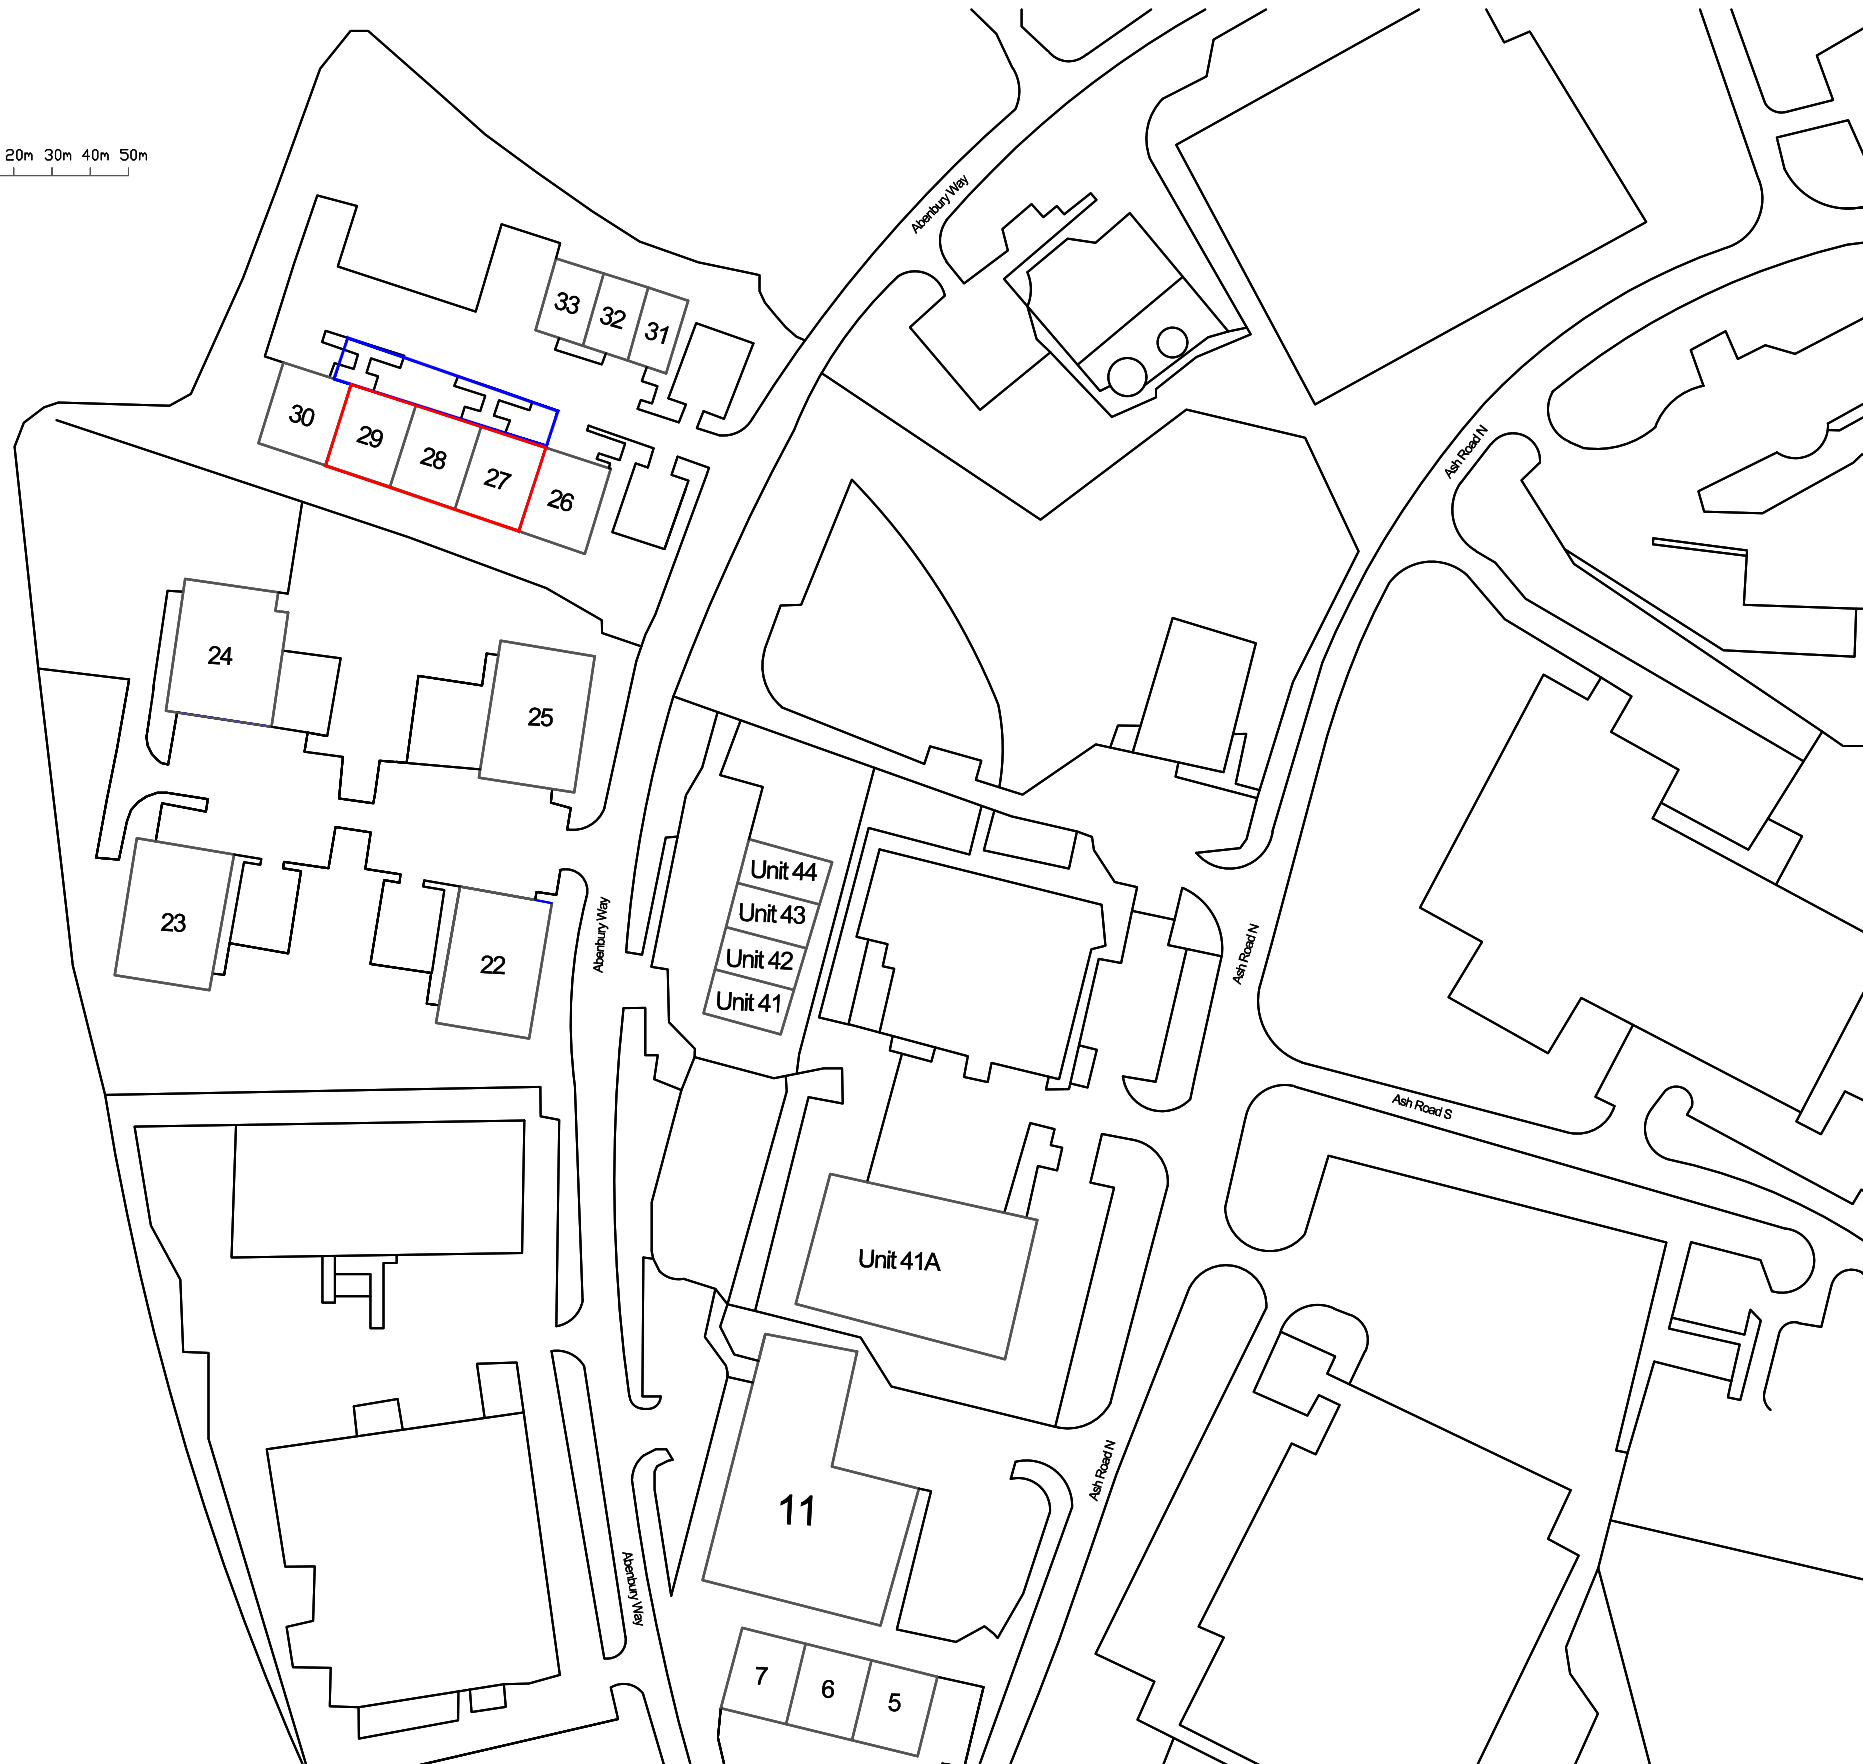

Drawing Notes

Responsibility is not accepted for errors made by others in scaling from this drawing.
All construction information should be taken from figured dimensions only.

Project Title	Drawing Title/Description	Drawing Number
Wrexham Industrial Estate	Wrexham Industrial Estate Unit 27, 28, and 29	W-Unit272829-Demise
Address	Plan 1 - Demise Plan New Lease Area	Company
Coed Aben Rd, Wrexham LL13 9UH	Drawn by FI Date 11/29/24 Scale 1:500 @A3	