


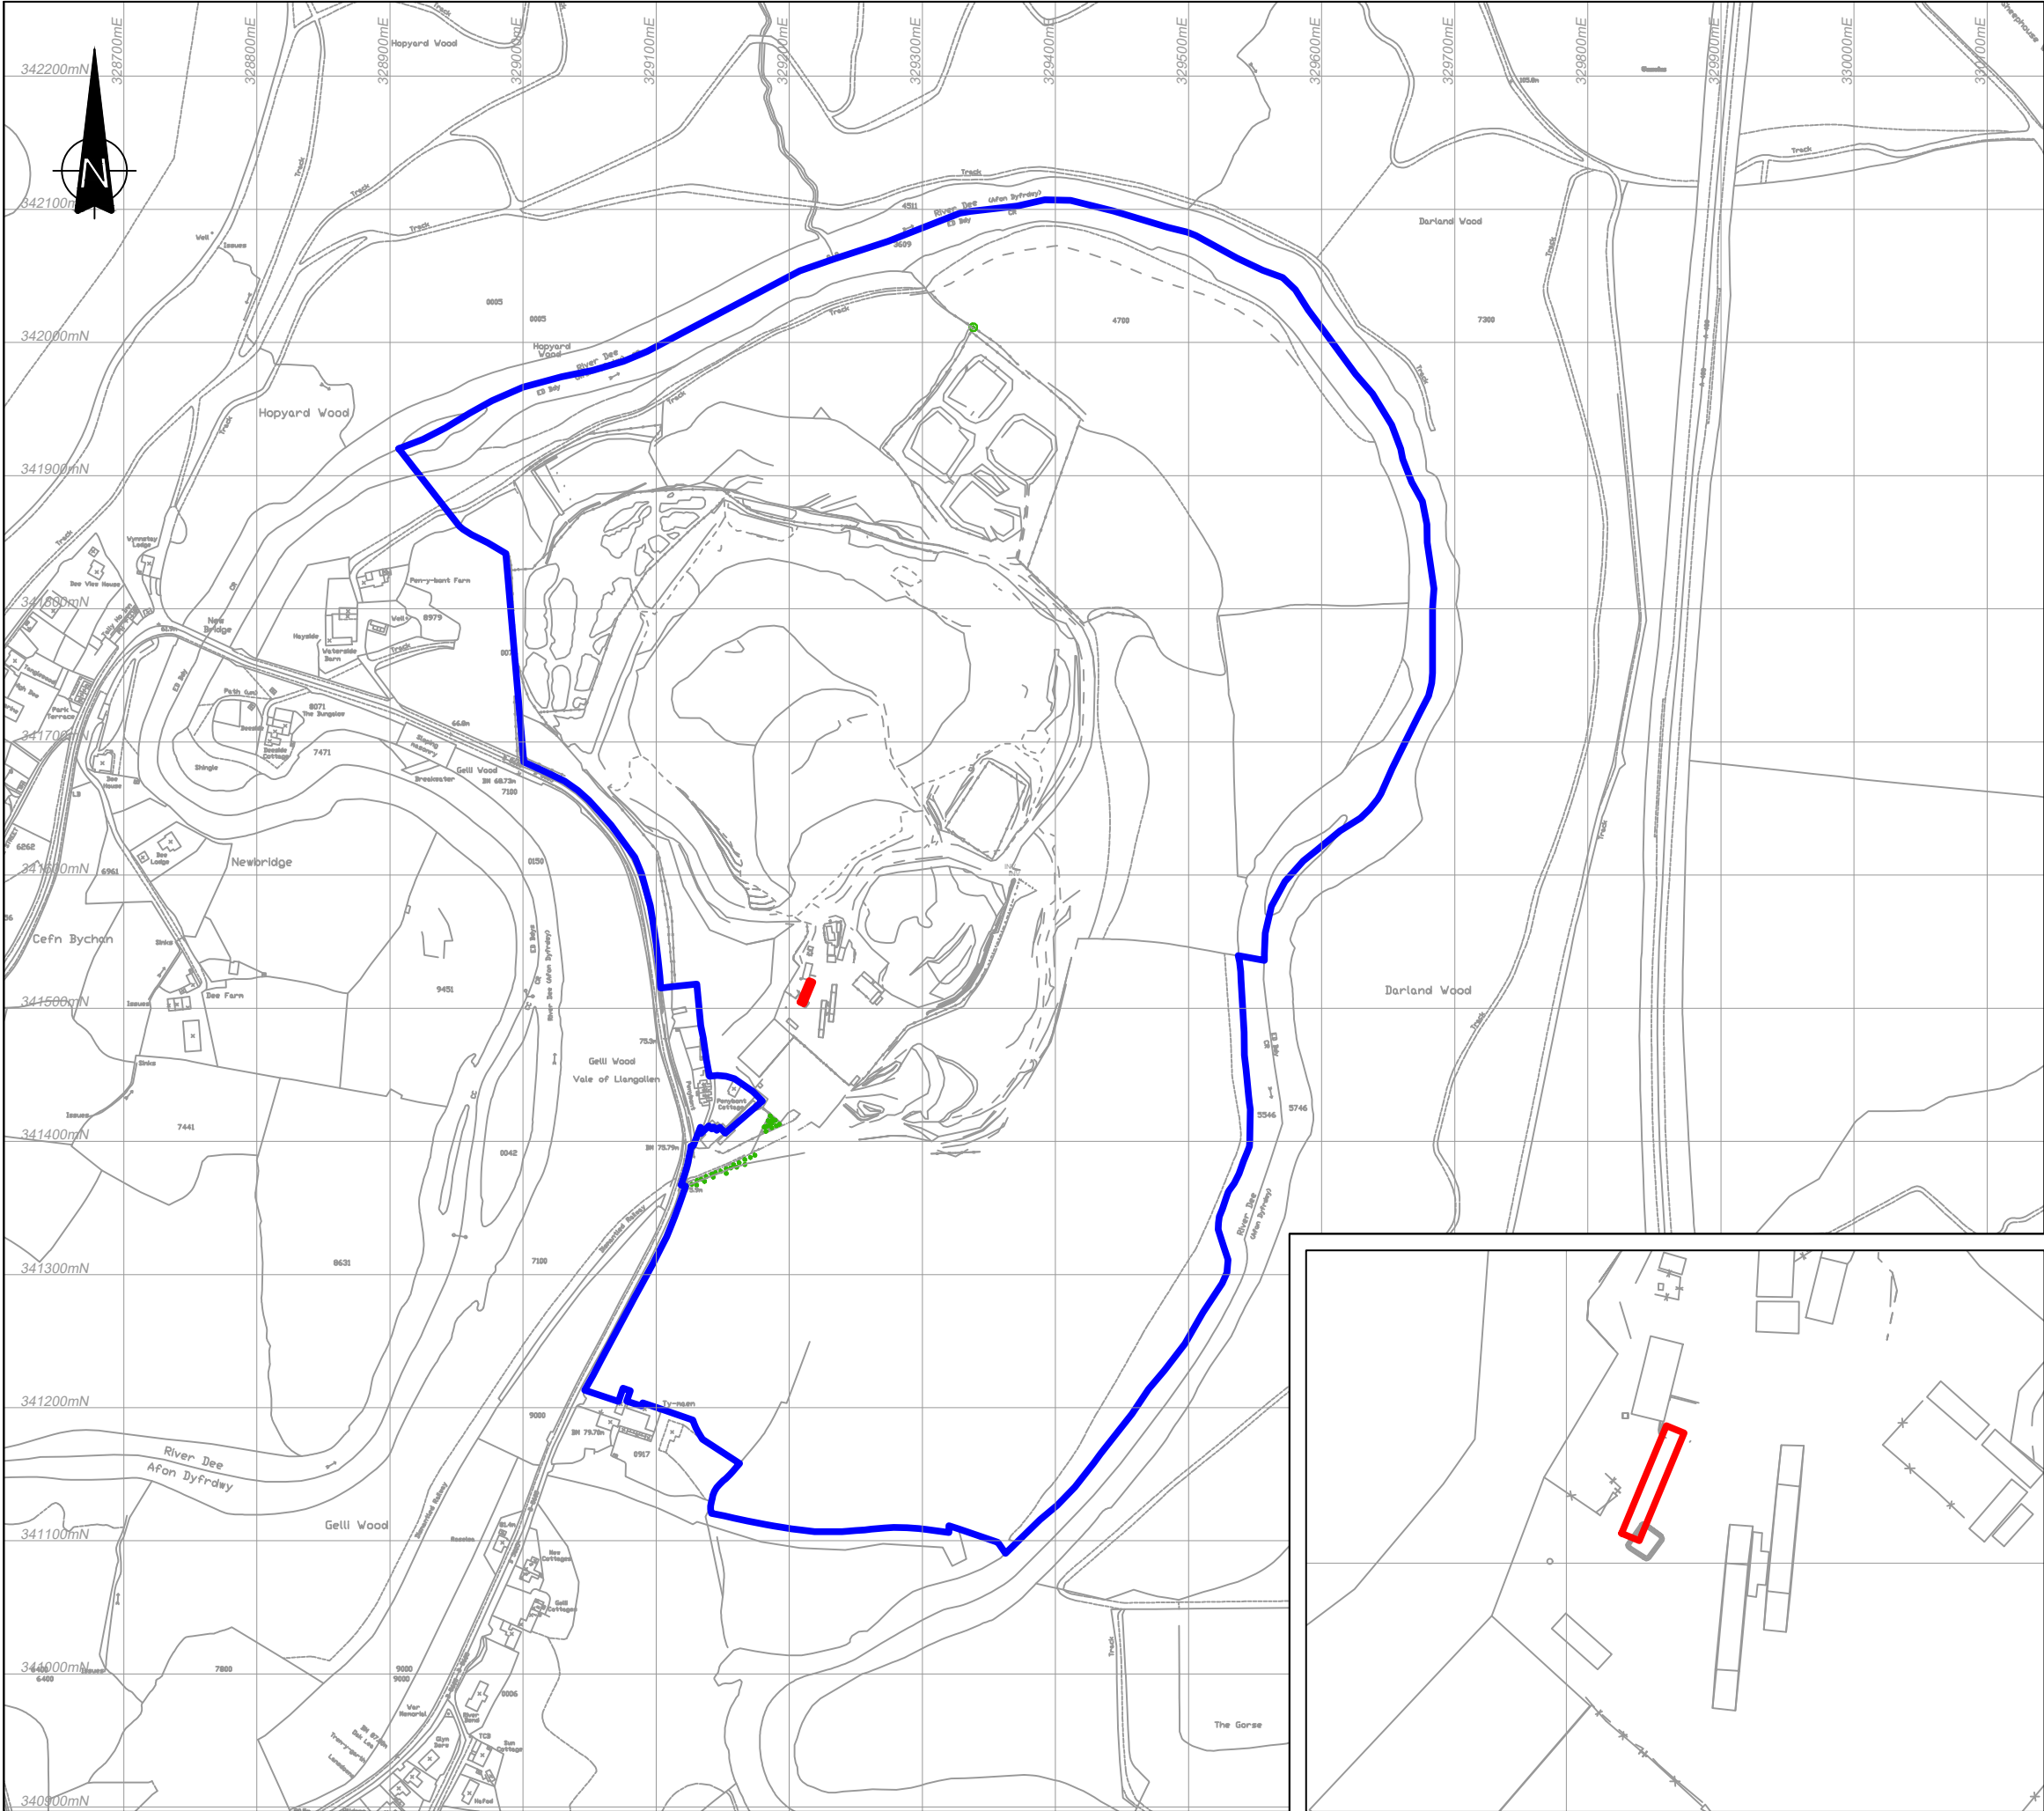

NOTES:

1. ALL DIMENSIONS IN MILLIMETRES AND ALL LEVELS IN METRES ABOVE ORDNANCE DATUM.
2. DO NOT SCALE FROM THIS DRAWING.
3. ANY ANOMALIES IDENTIFIED WITH THE DETAILS SHOWN ON THIS DRAWING ARE TO BE BROUGHT TO THE ATTENTION OF FCC ENVIRONMENT (UK) LIMITED PRIOR TO CONSTRUCTION WORKS COMMENCING.

LEGEND:

-  Other Land Under Applicants Control
-  Leachate Tank Application Area

Revision:	Date:	Description:	By:	Chk:
-	-	-	-	-
-	-	-	-	-
A	22.02.24	Leachate tank location amended	BS	EG

Reference files:
Information taken from plans;
Site Survey: 466A1448

Reproduced from Ordnance Survey Digital maps with the permission of the Controller of Her Majesty's Stationery Office. © Crown copyright. FCC Environment (UK) Limited, 3 Sidings Court, White Rose Way, DONCASTER DN4 5NU. Licence No 0100031673



Site:		CHIRK LANDFILL SITE		
Drawing Title:		Leachate Tank Application Area Plan		
Drawn By:	Checked By:	Date:	Scale:	Paper Size:
BS	EG	22.02.24	1:1000 & 5000	A3
Status:	Revision:	Drawing No:	Plan Number:	
FINAL	A	466A287	PLAN 1	