


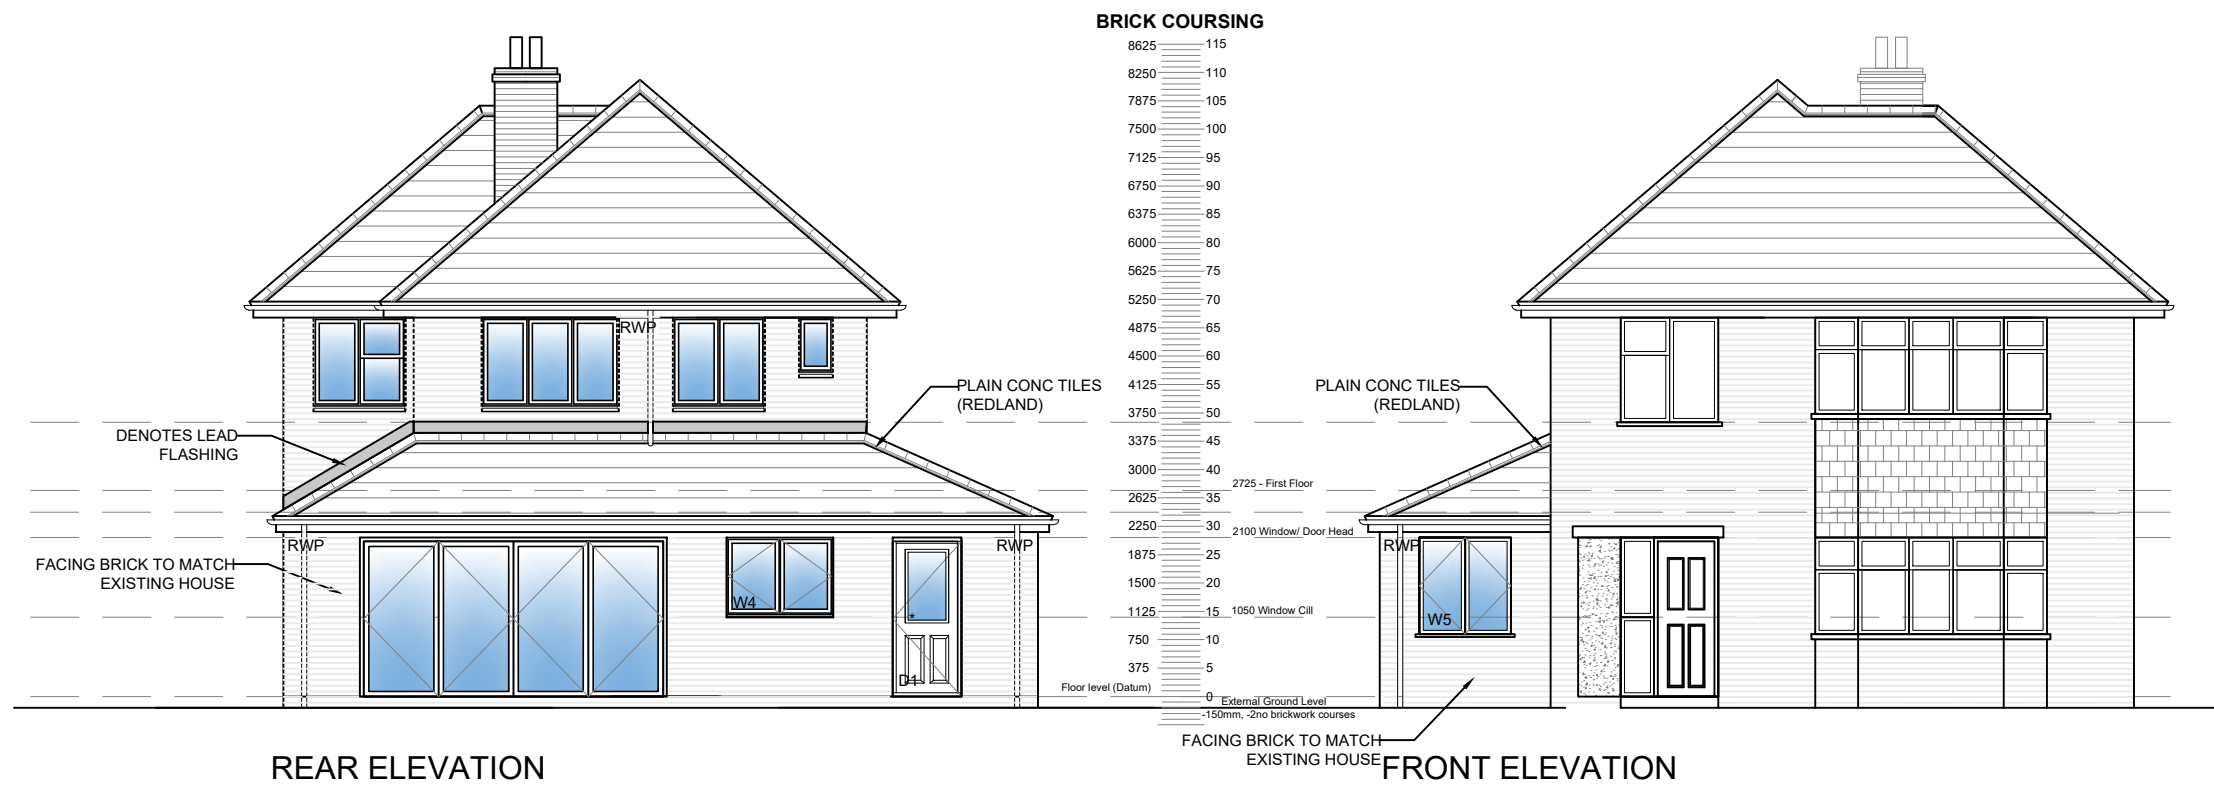

CLIENT			
Mr & Mrs Vallance			
PROJECT		PACK VERSION:	
23 Vicarage Hill		-	
DRAWING TITLE			
Proposed Elevations			
FOR CONSTRUCTION			
DRAWN	AP	CHECKED	SP
SCALE	1:50	DRAWING No:	REVISION:
DATE	APR 23	L(2)02	A
modusdesigns			