


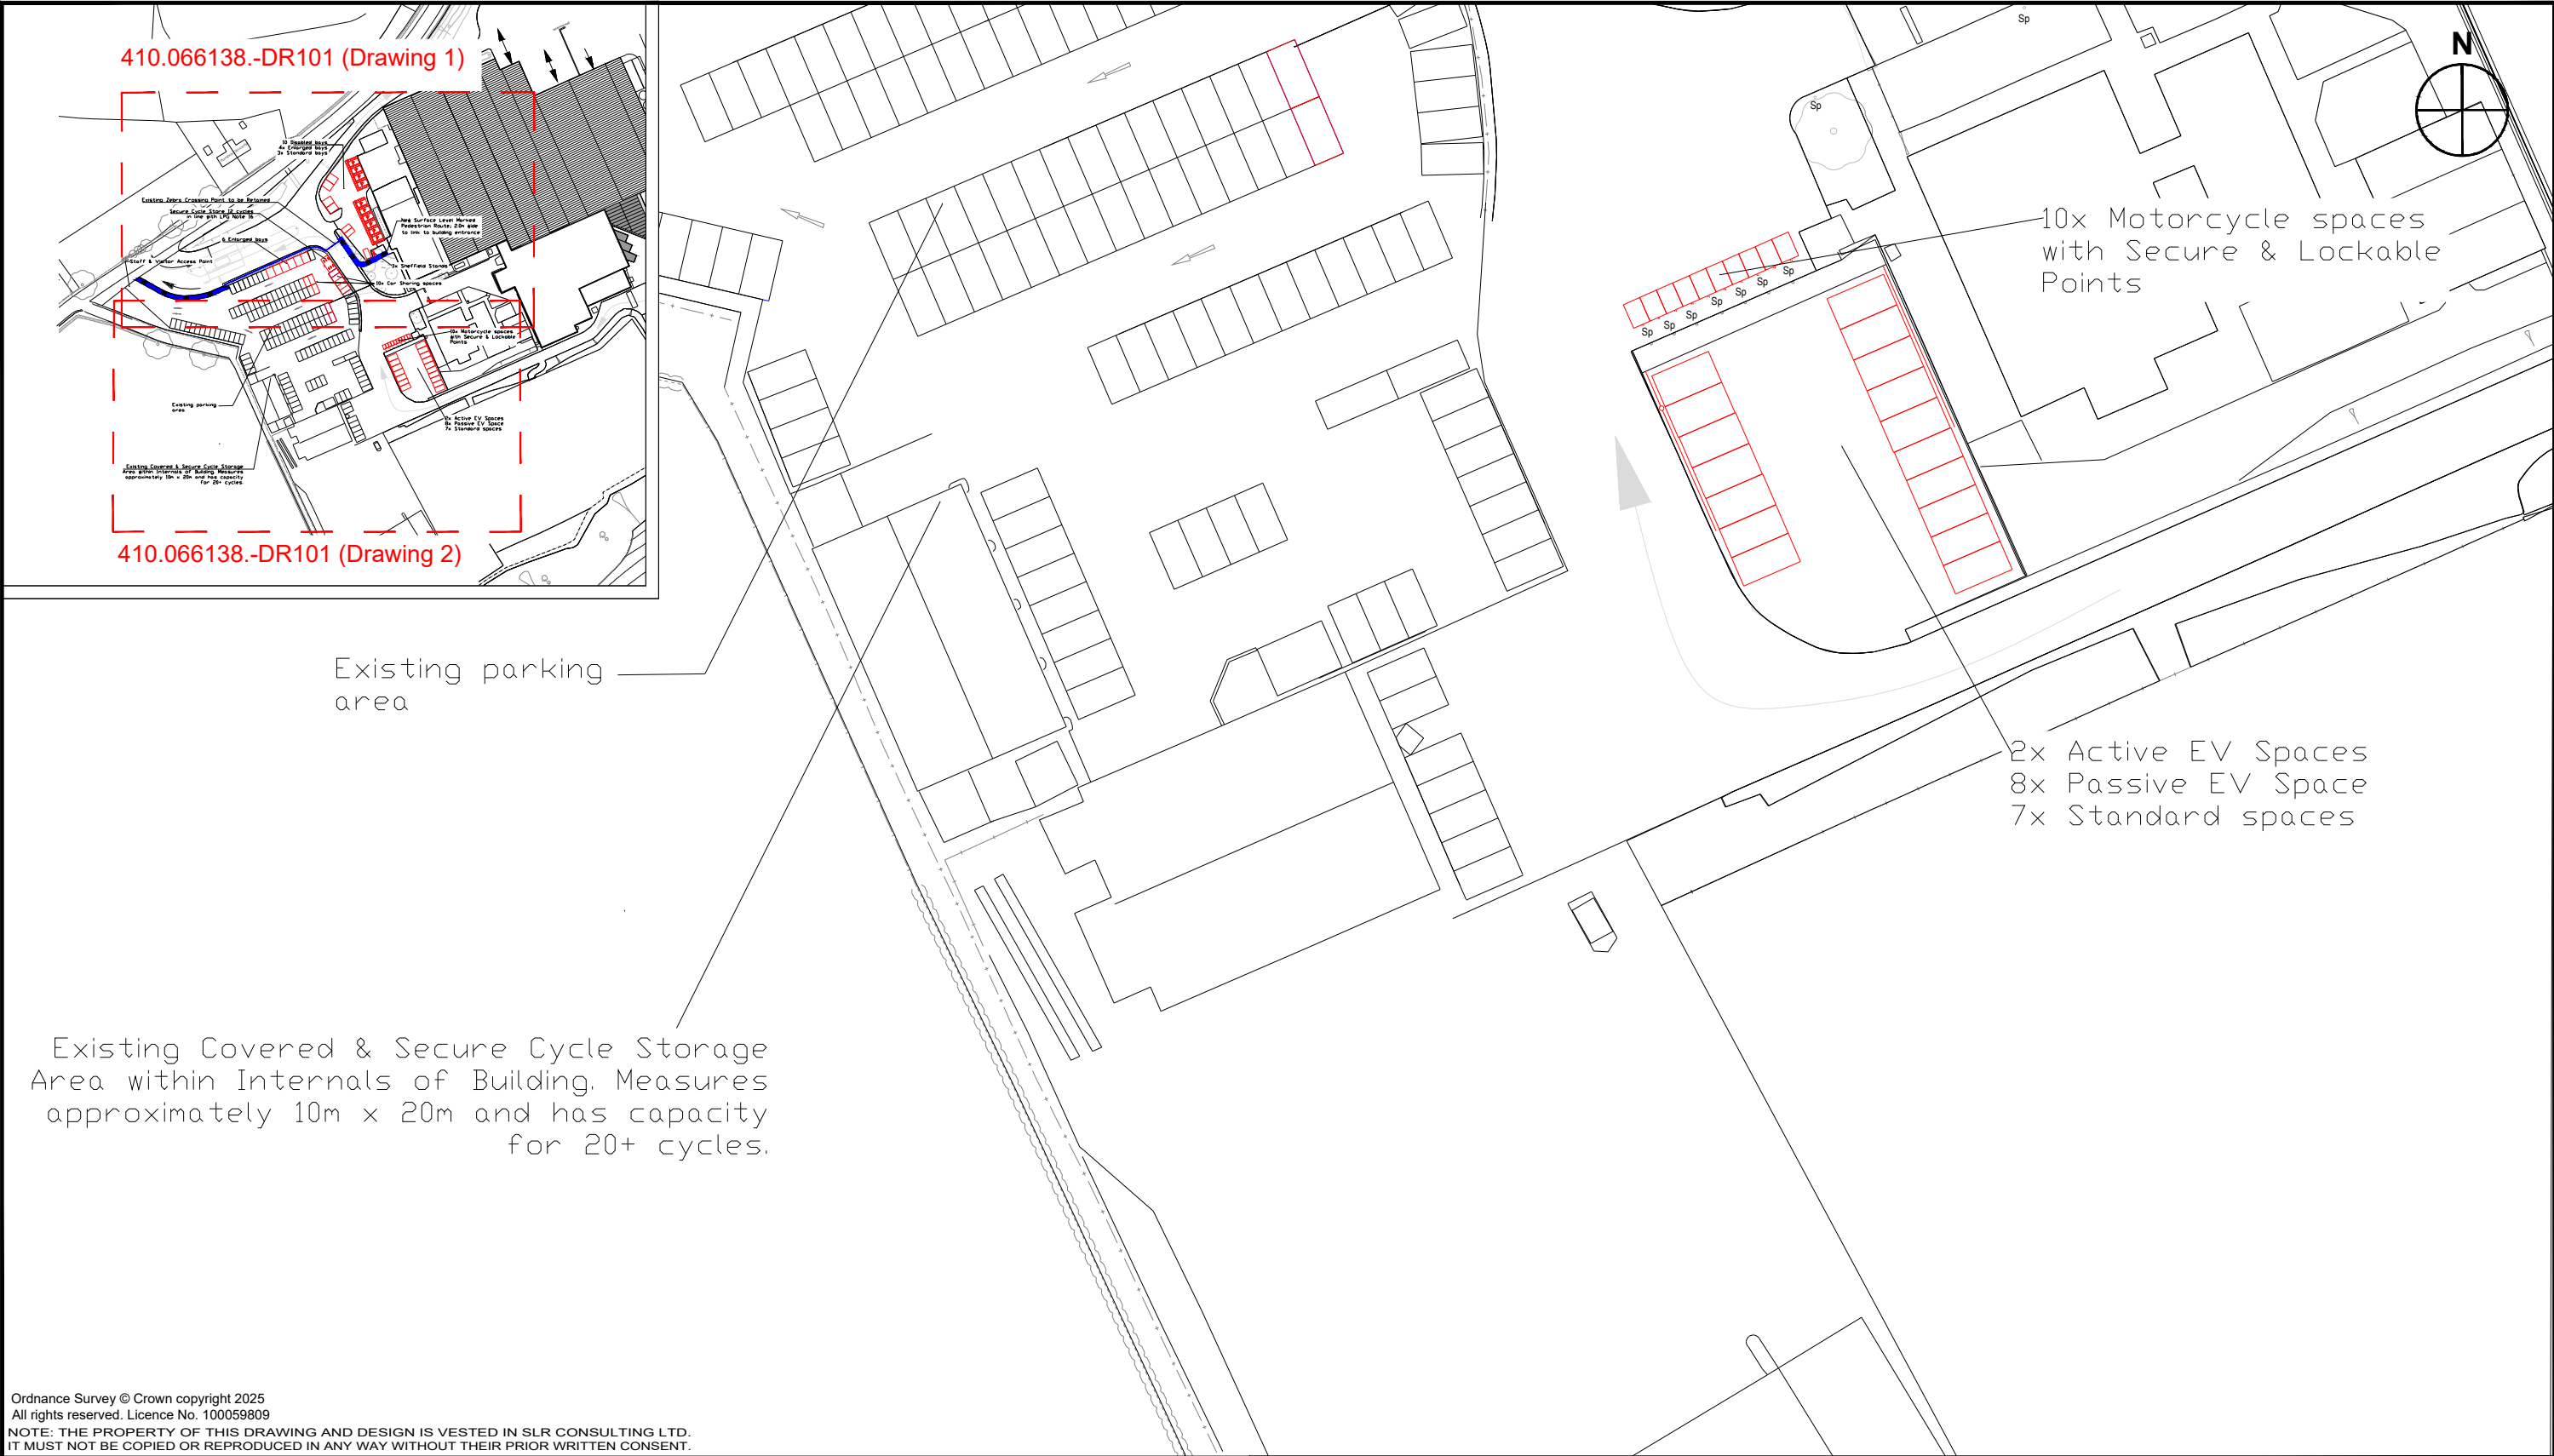

REV.	DETAILS	DRAWN	CHECKED	DATE
.	.	.	.	.

INFORMATION ONLY

Notes:

1. This is not a construction drawing and is intended for illustrative purposes only.

2. White lining is indicative only.

Standard Space = 2.4m x 4.8m

Enlarged Space = 3.6m x 4.8m

Disabled Space = 2.4m x 4.8m (+ 1.2m hatched area)

Electric Vehicle Space = 2.6m x 4.8m

Motorcycle Space = 1.4m x 2.0m

Cycle Parking = New: 3 x Sheffield Stands (6 spaces) + 12 cycles in secure compound

Existing: 20 in covered storage area within outbuilding internals

Total = 6 x short stay + 32 x long stay (secure and covered)

Pedestrian Route to Main Entrance

PICKHILL LANE, WREXHAM

MAELOR FOODS LTD

Proposed Car Park Layout (Drawing 2)

DRAWN:

YF / EG

CHECKED:

PW

DATE:

07.01.25

SCALES:

Scale at A3 1:500

DRAWING NUMBER:

410.066138.-DR102

REVISION:

C