


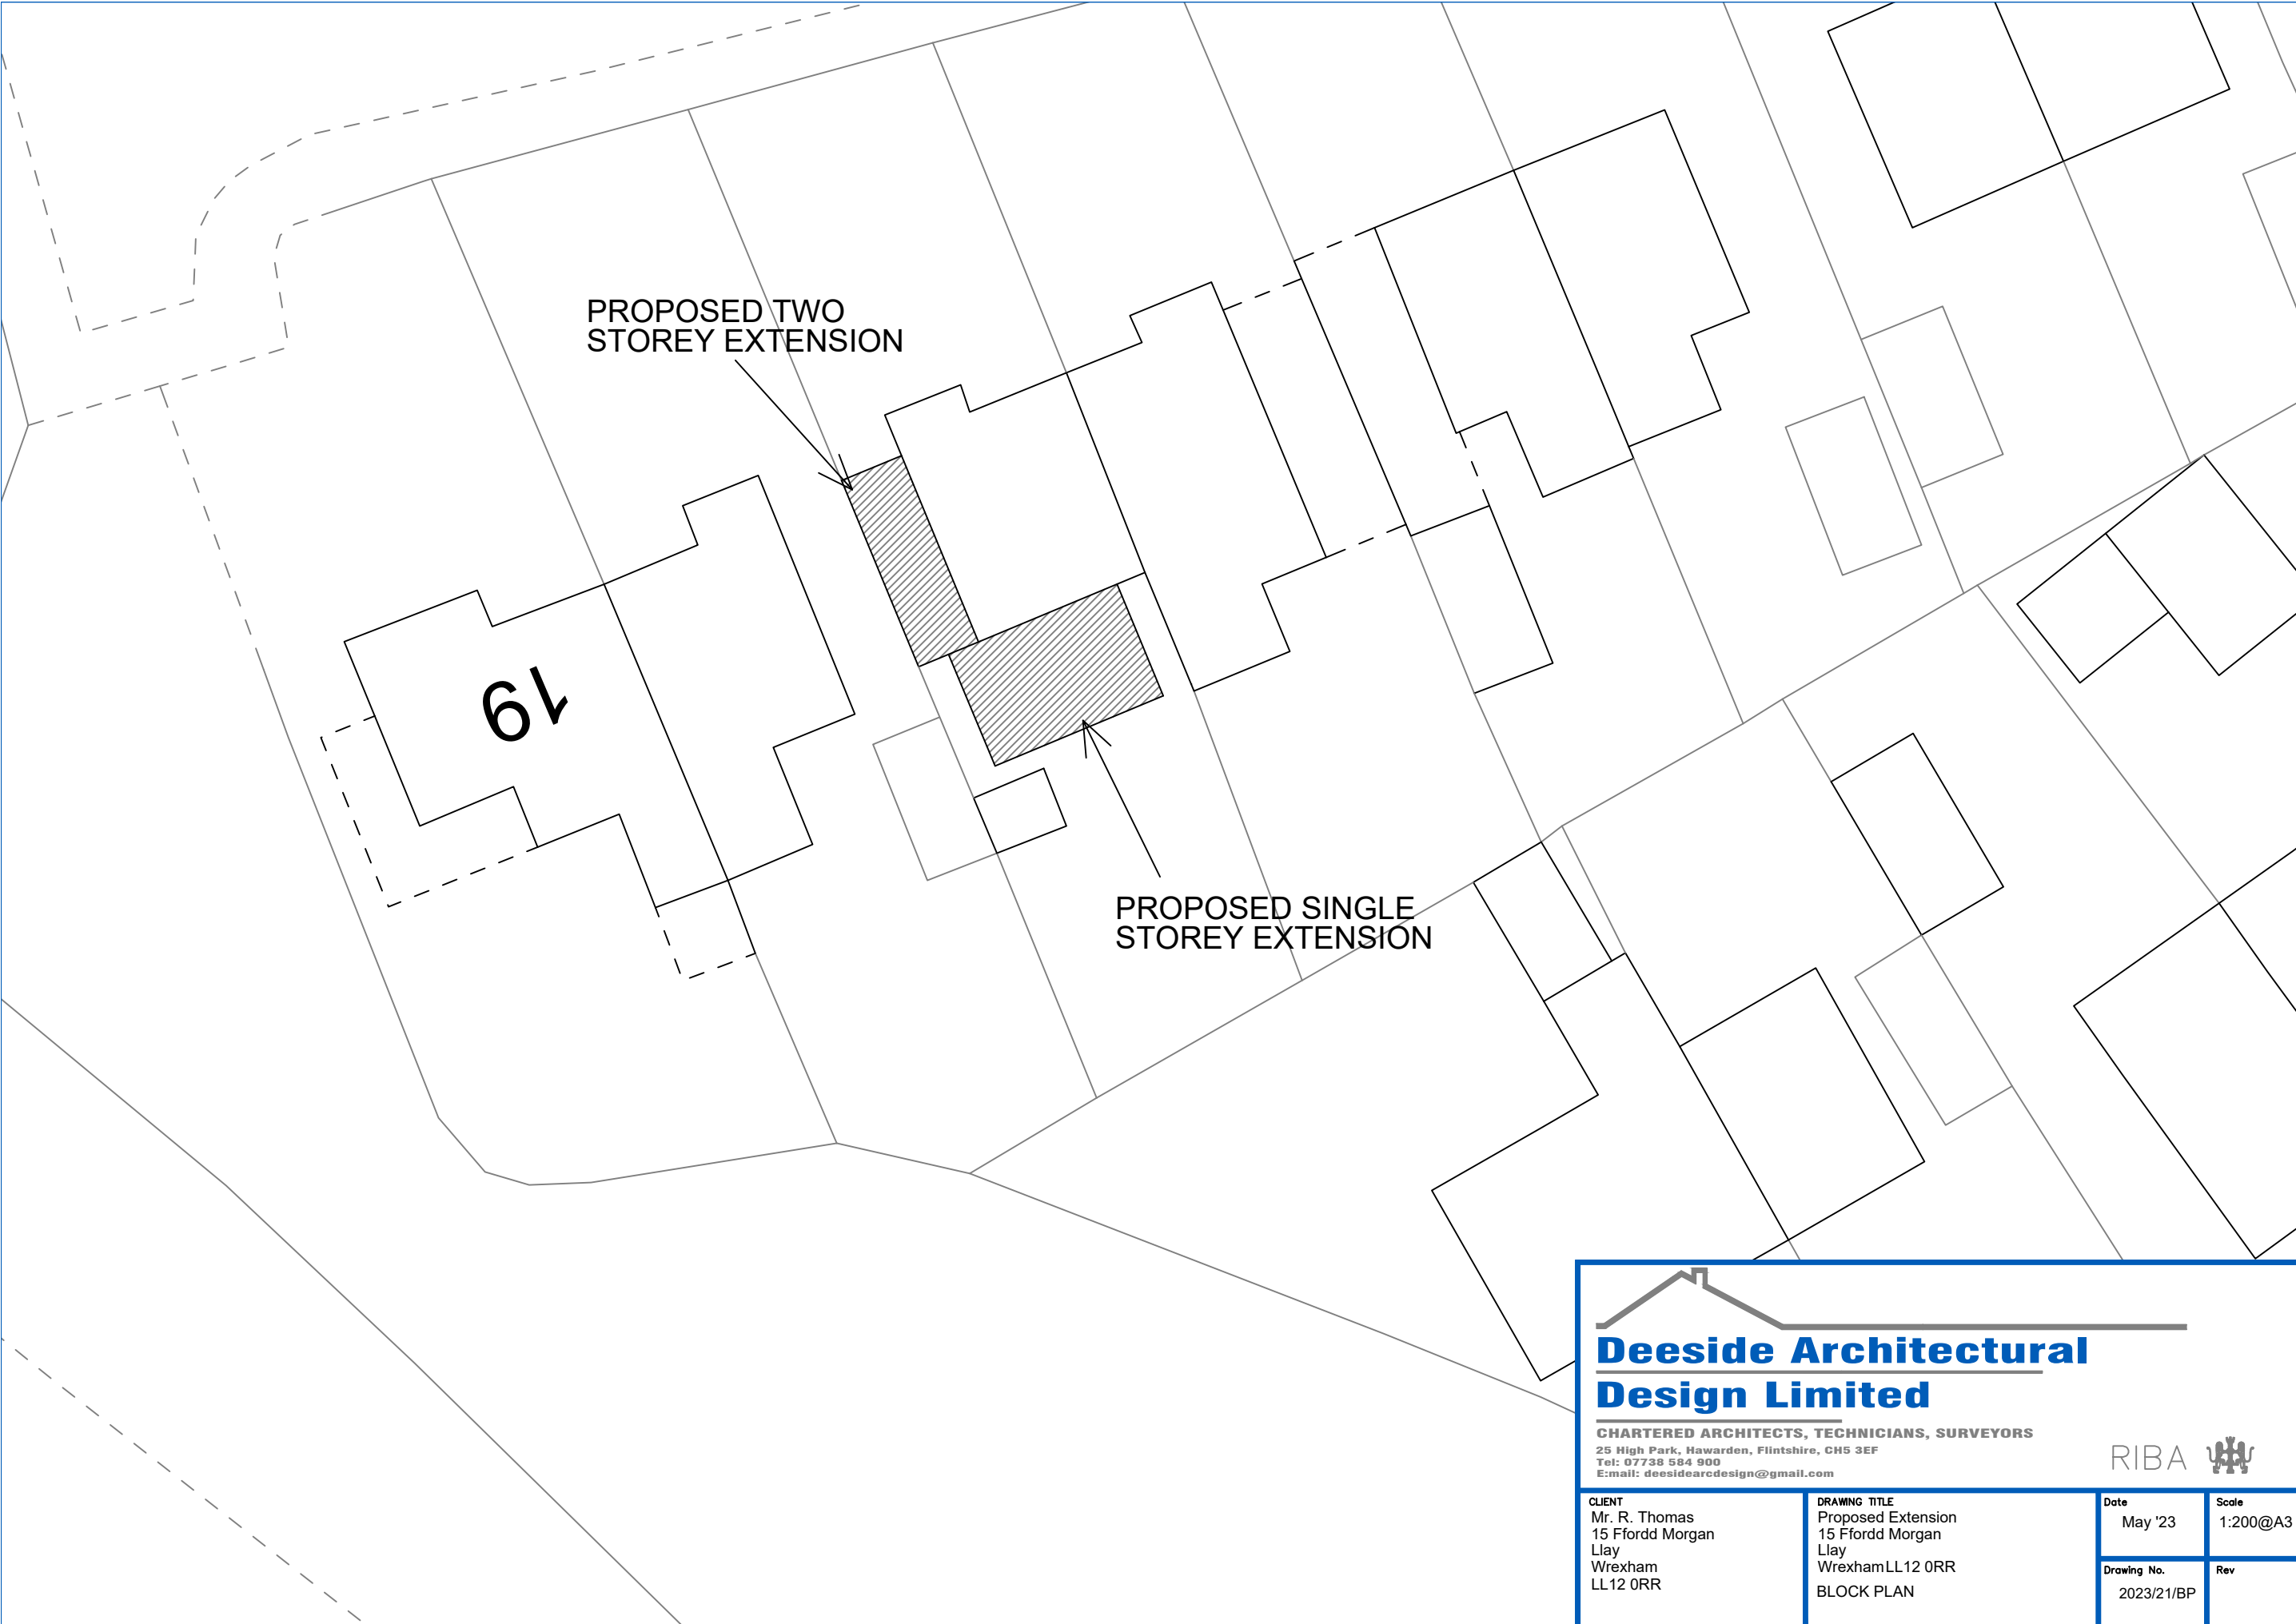

61

PROPOSED TWO
STOREY EXTENSION

PROPOSED SINGLE
STOREY EXTENSION



**Deeside Architectural
Design Limited**

CHARTERED ARCHITECTS, TECHNICIANS, SURVEYORS
25 High Park, Hawarden, Flintshire, CH5 3EF
Tel: 07738 584 900
E:mail: deesidearcdesign@gmail.com

RIBA 

CLIENT Mr. R. Thomas 15 Ffordd Morgan Llay Wrexham LL12 0RR	DRAWING TITLE Proposed Extension 15 Ffordd Morgan Llay WrexhamLL12 0RR BLOCK PLAN	Date May '23	Scale 1:200@A3
		Drawing No. 2023/21/BP	Rev