




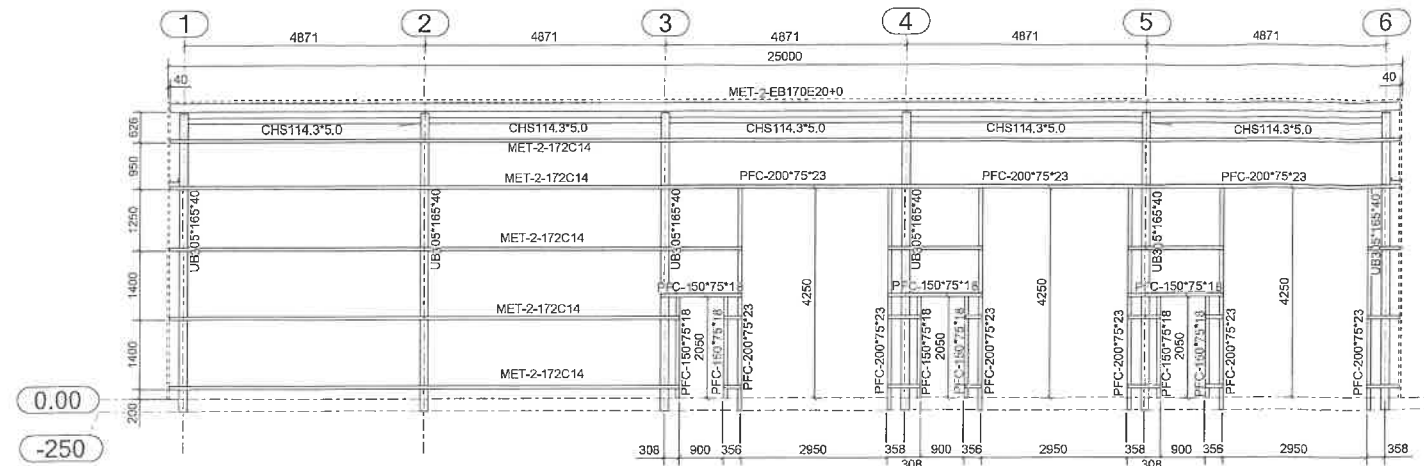


Grid A

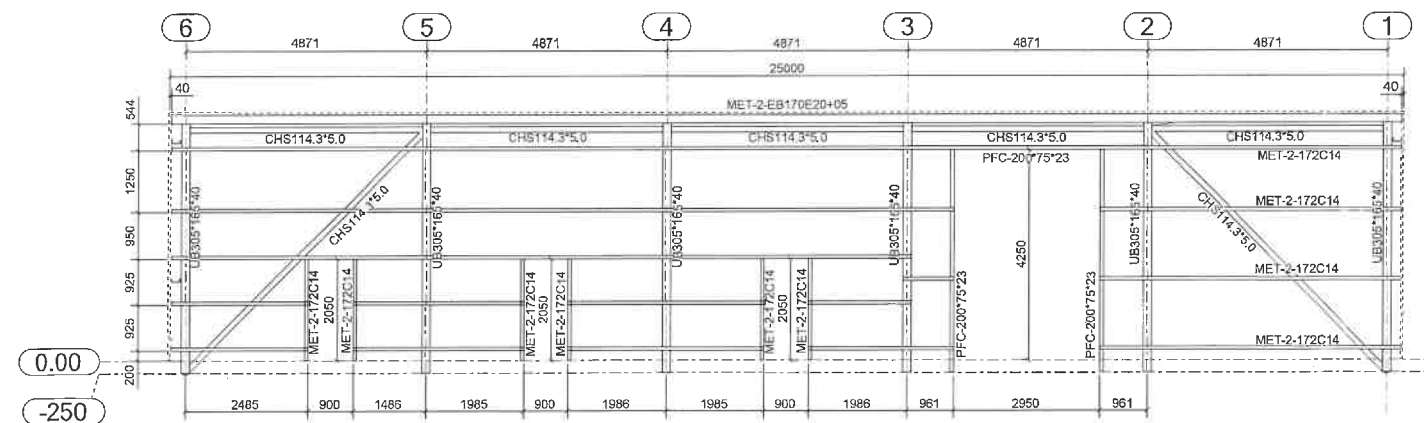


Grid B

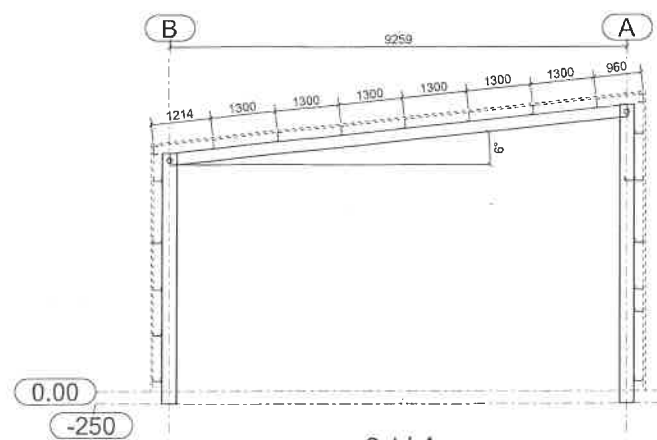

Grid 4

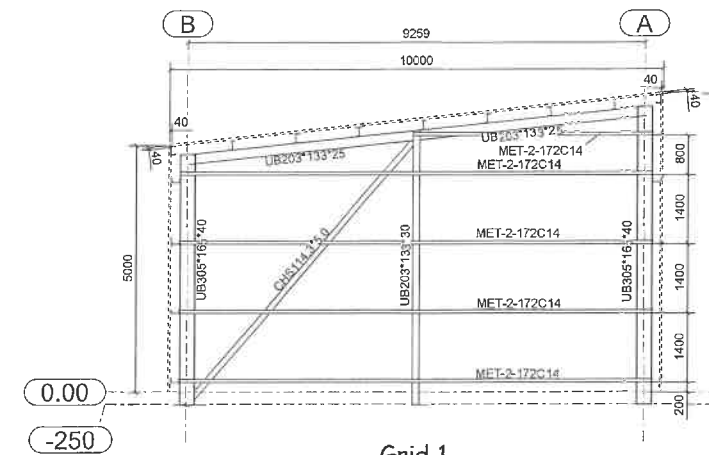

Grid 1

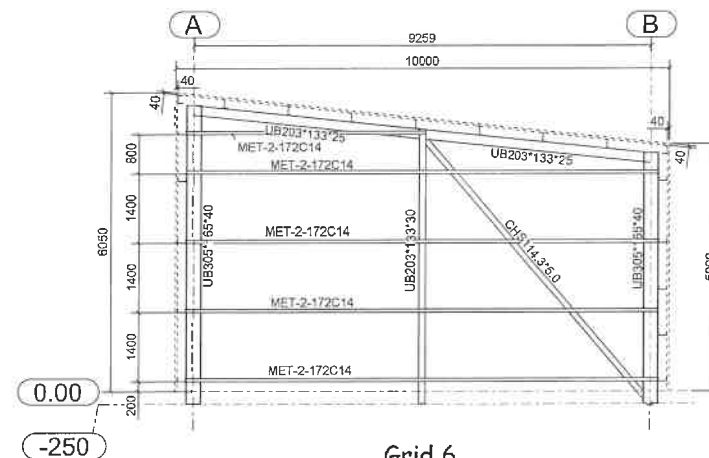

Grid 6

				By	Date	By	Date
REV MARK		DESCRIPTION		CREATED		CHECKED	
CLIENT:							
PROJECT:							
DRAWING TITLE:		PROPOSED LAYOUT - ELEVATIONS					
CONTRACT:		Wilson Auto Repair					
DRAWN BY:		CD		ISSUE DATE			
CONTRACT NO:				SCALE		1:75	
DRAWING NO:		GA02		REVISION No.			