




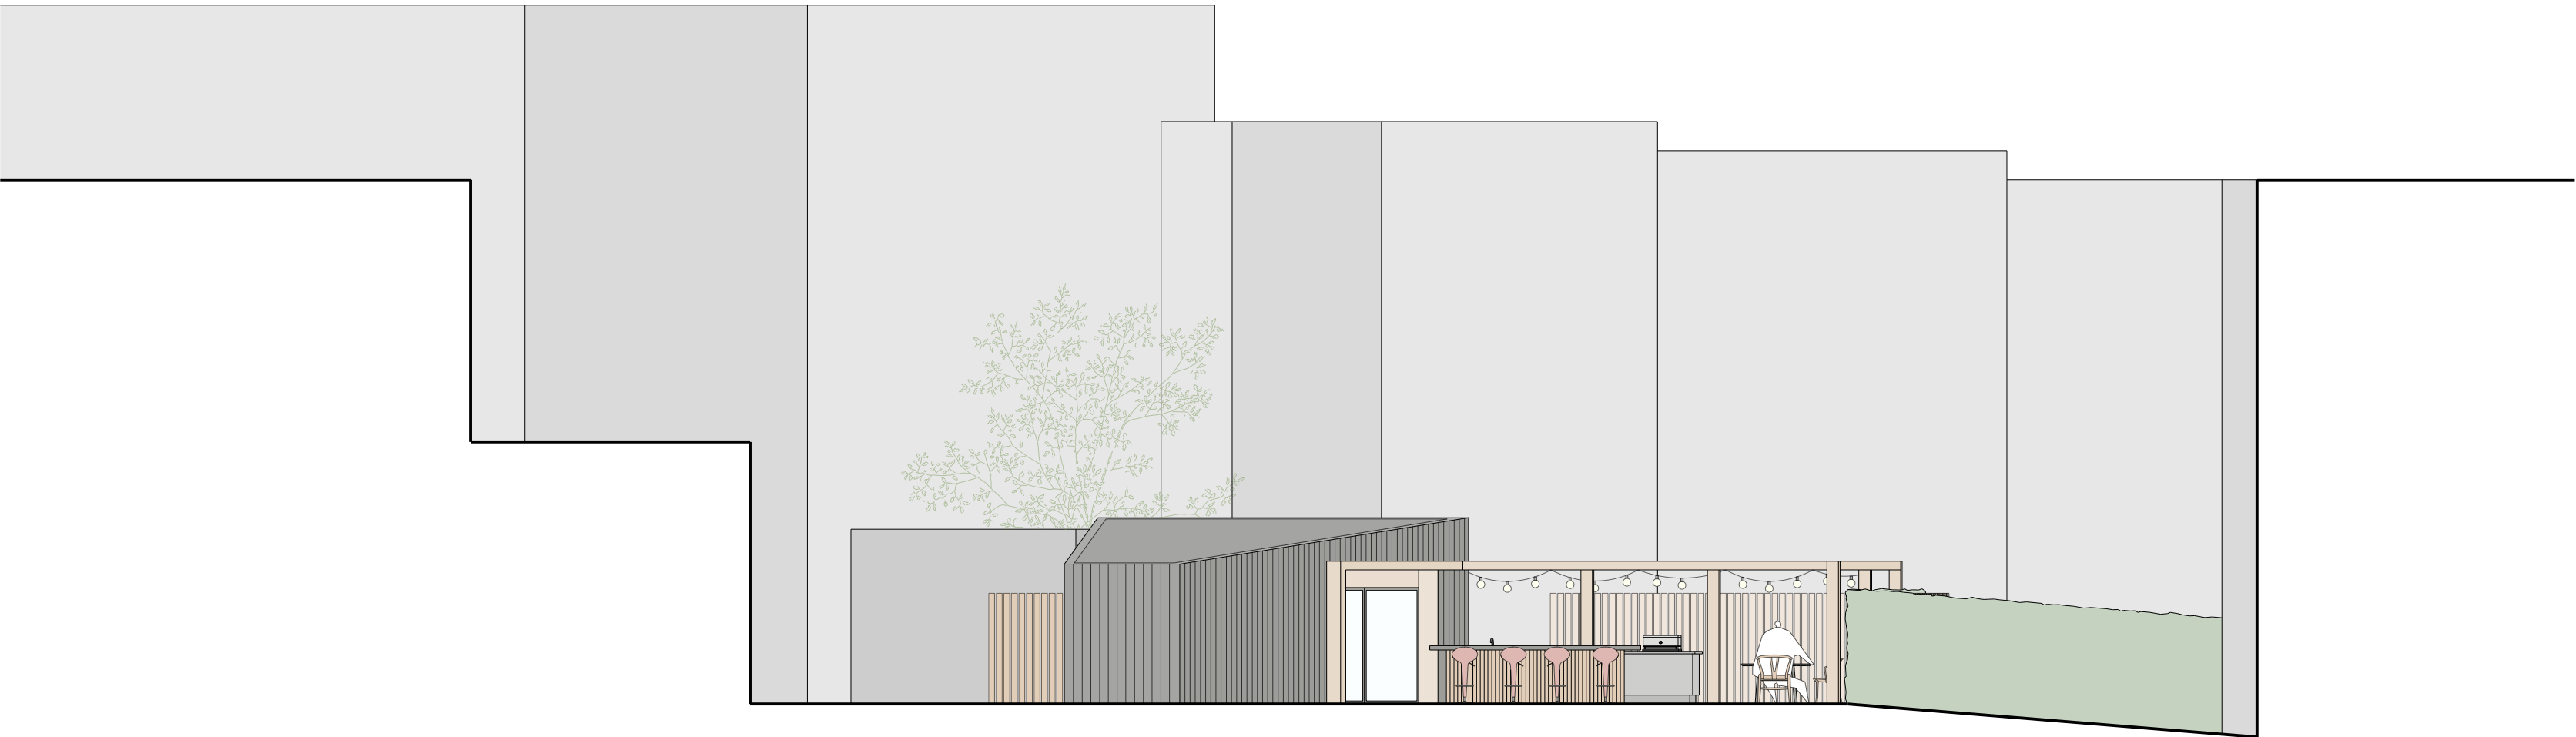

SECTION A-A

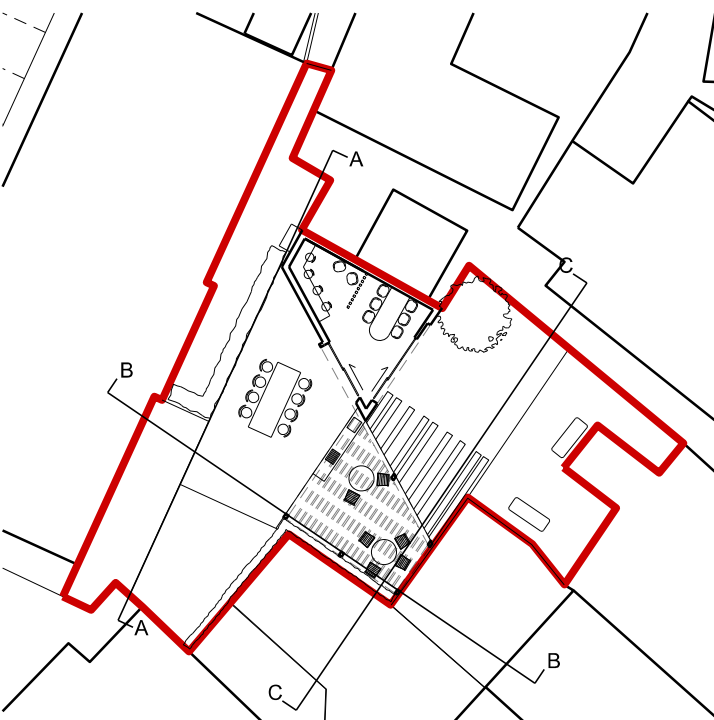

SECTION B-B

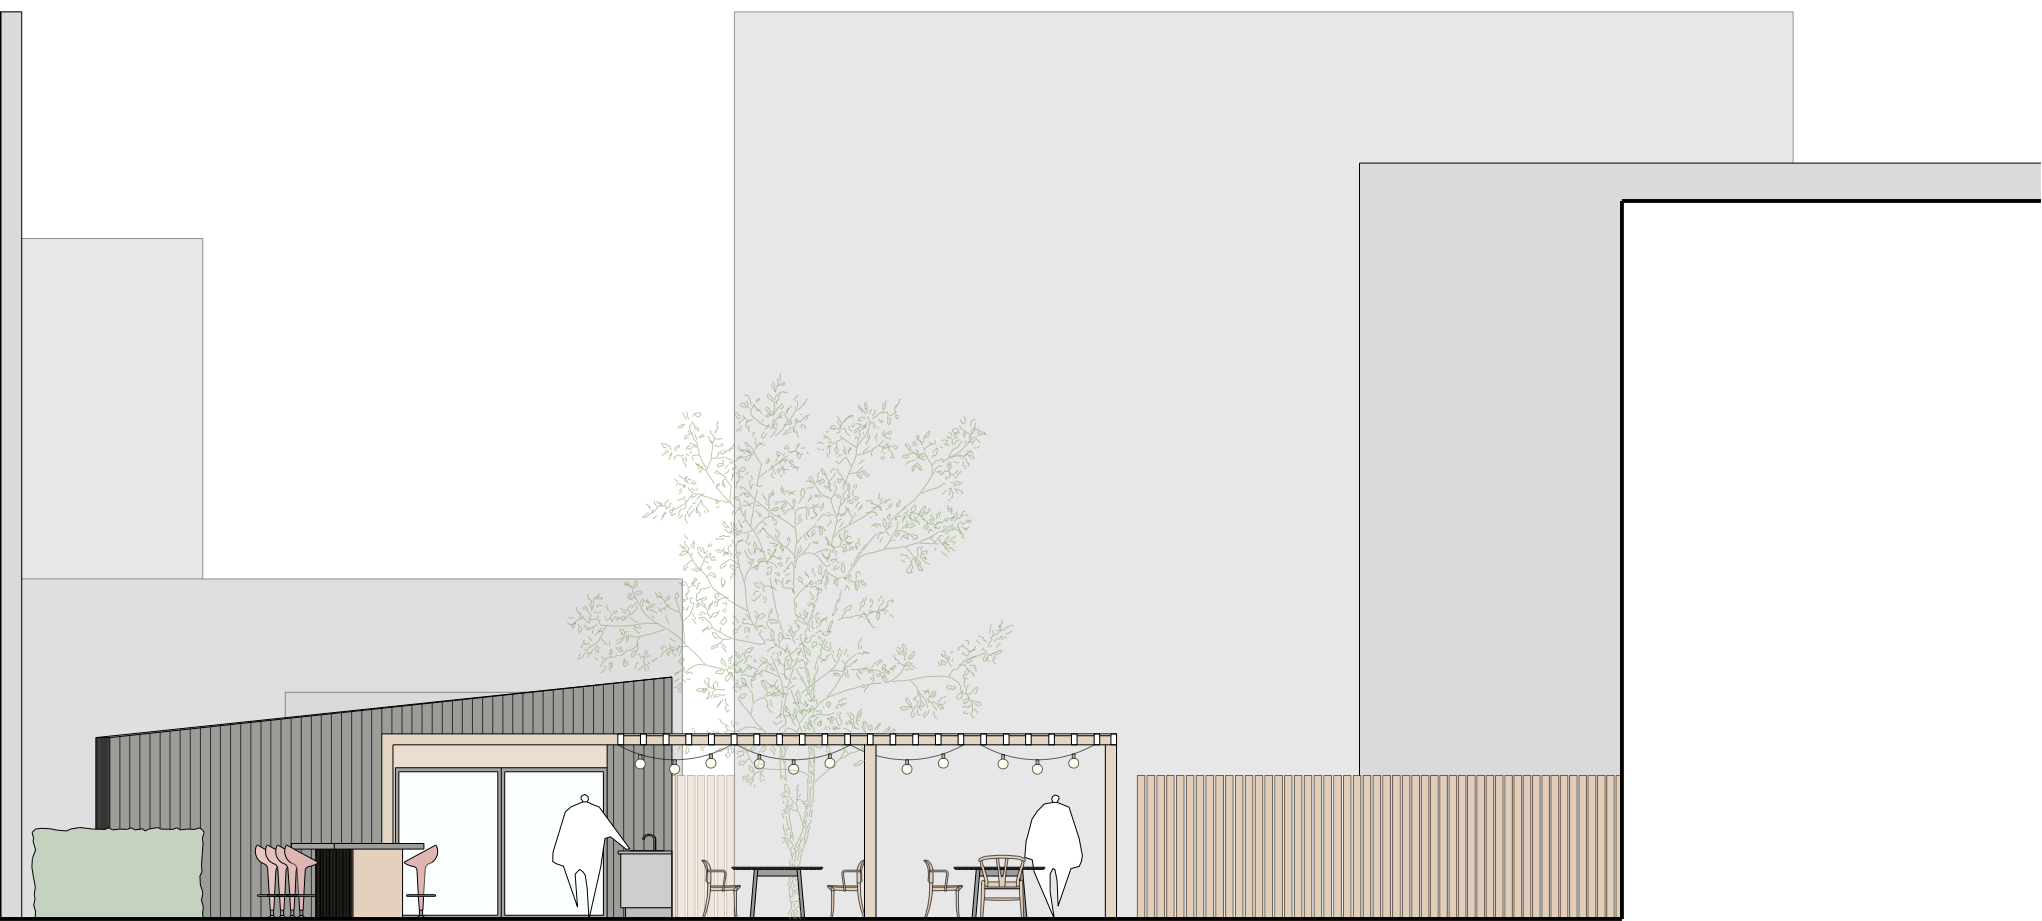

SECTION C-C



P01	First Issue	22/03/2024	LM	JL
Revision		Date	By	Chk
Title: Proposed Site Sections				
Project: 23146_Snowdon Hall			Scale: 1:100	
Client: Student Roost			A1	
Stage: Planning			Status	Revision
Reference: 23146-56T-P5-ZZZ-D-A-001			S2	P01

56three
ARCHITECTS
0131 220 3003 | info@56three.com

Do not scale from this drawing.
All dimensions to be checked on site. This drawing and its data are copyright of 56three Architects Ltd, registered office: 14 Ainslie Street, Edinburgh, EH3 6JN.
© 2024 56three Architects Ltd. All rights reserved. This drawing must not be used for any purpose other than for which it is intended.