

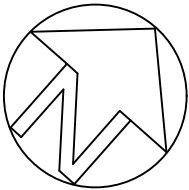


This drawing is copyright © . Do not scale from this drawing. Contractors to check all dimensions on site. Unless given permission in writing by EDW Architecture Ltd. this drawing cannot be used for any other project nor purpose other than specified below. Electronic issue versions of this drawing are not to be changed by recipients or 3rd parties.

|                                  |   |
|----------------------------------|---|
| Sketch scheme                    |   |
| Planning Application             | * |
| Building Regulations Application |   |

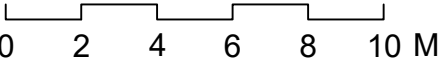

NOTE:  
The outline of the neighbouring property 'Lowlands' and its position relative to 'The Orchard' has been taken from the location plan.

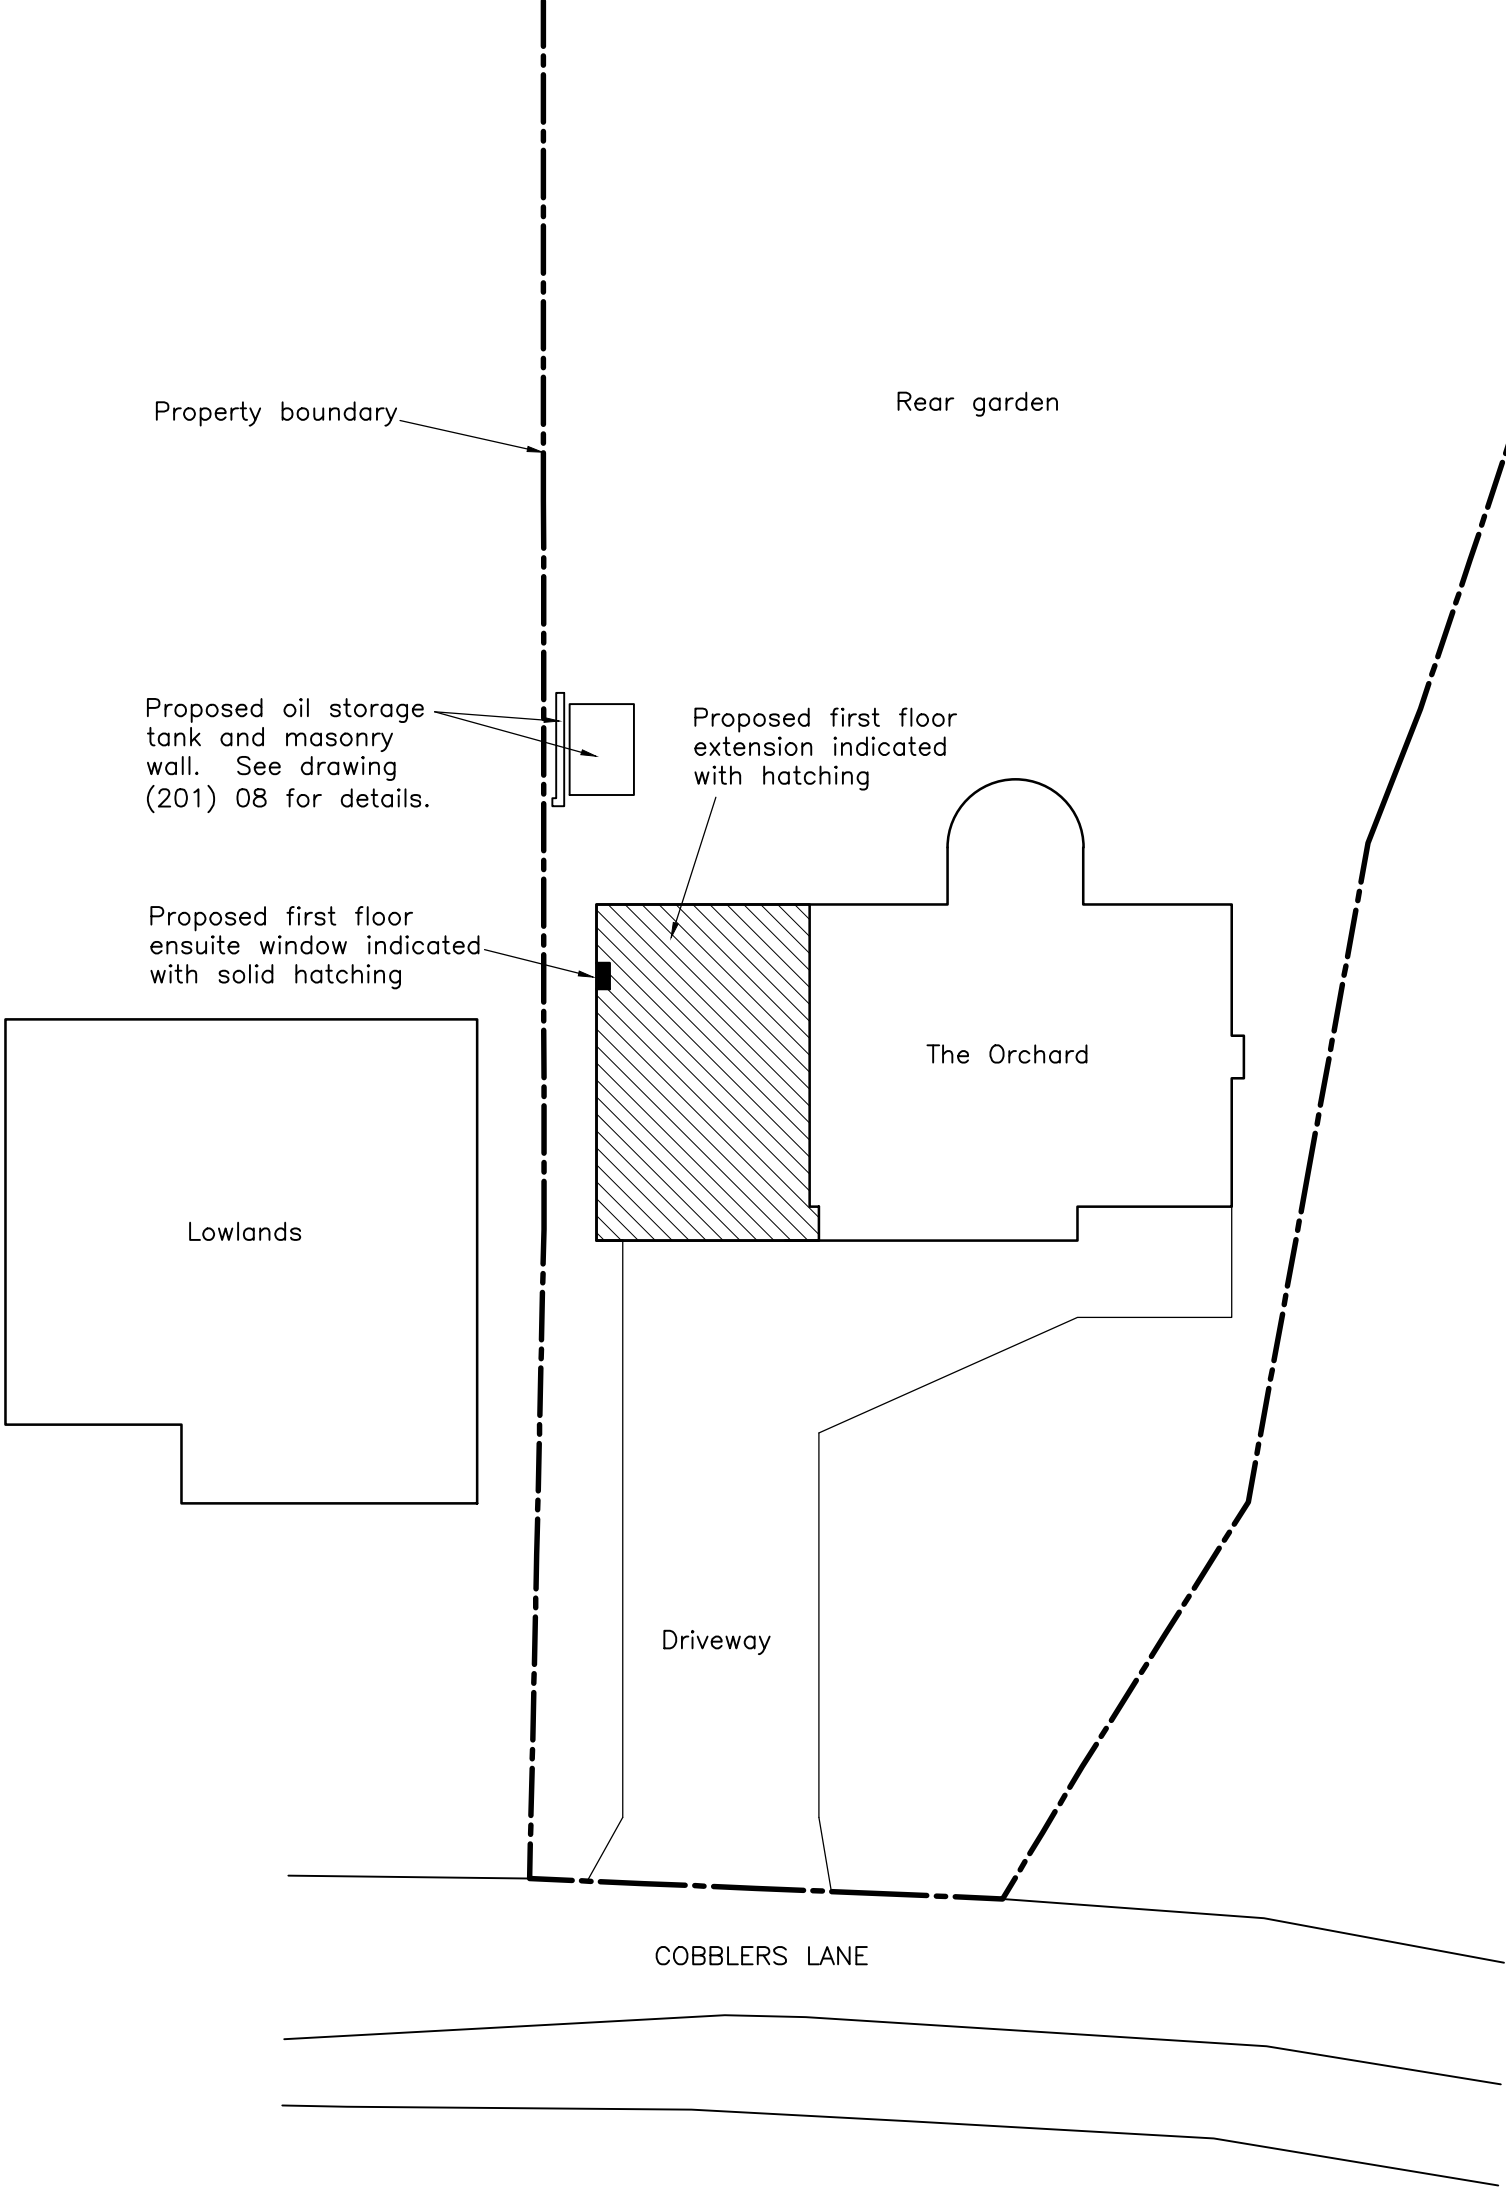

|   |                   |                      |
|---|-------------------|----------------------|
| ■ ■ ■ EDW Architecture Ltd. ■ ■ ■<br>THE RECTORY MEWS, WREXHAM ROAD, PULFORD,<br>CHESTER CH4 9DG. Tel: 01244 570765<br>E-Mail: edward@edwarchitecture.co.uk |                   |                      |
| CLIENT:<br>Mr. and Mrs. Cook.   |                   |                      |
| PROJECT:<br>The Orchard, Burton Green,<br>Rossett, Wrexham, LL12 0AW.                                                                                       |                   |                      |
| DRAWING TITLE:<br>Proposed block plan.   |                   |                      |
| DRAWN BY:<br>EDW   | DATE:<br>06/03/23 | SCALE:<br>1:200 @ A3 |
| JOB NO.:<br>201   | DWG. NO.:<br>13   | REVISION:<br>A       |