


Shallow pitch roof to be frameless glazing to specialist design

— Proposed timber bi-fold doors with glazed toplight



A	25.10.23	Additional glazing bars to toplight
Rev	Date	Comment

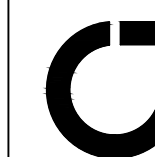

Portman Surveyors Ltd
Chartered Building Surveyors



The Studio
Tarporley Business Centre
Nantwich Road
Tarporley
Cheshire CW6 9UT
Tel/Fax: +44 (0)1829 732696
Mobile: +44 (0)7812 021070
b.lee@portmansurveyors.com

Client:	
---------	--

Mr & Mrs R Jones

	Date:
--	--------------

March 2021

Project:

Littleoaks Barn,
Overton Road, Penley,
Wrexham. LL13 0LU

Drawing Title:

PROPOSED

Elevations

	Scale:
--	---------------

1:50

Status:	
---------	--


LBC

	Drawing No:

A_309_13

	Rev:


A

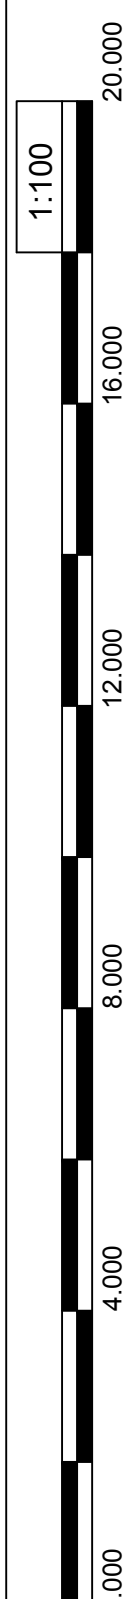


Portman Surveyors Ltd. take no responsibility for any unauthorised use of the information contained herein.



Proposed Section A-A

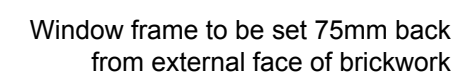


Proposed bi-fold doors

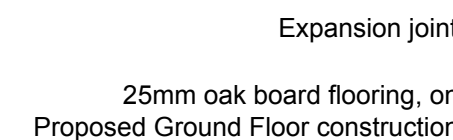


Proposed Section B-B



Detail C

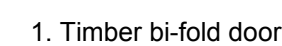

Detail A

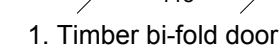

Detail B



Detail D

A	25.10.23	Additional glazing bars to toplight
Rev	Date	Comment



Portman Surveyors Ltd
Chartered Building Surveyors



The Studio
Tarporley Business Centre
Nantwich Road
Tarporley
Cheshire CW6 9UT
Tel/Fax: +44 (0)1829 732696
Mobile: +44 (0)7812 021070
b.lee@portmansurveyors.com

Client:	Date:
Mr & Mrs R Jones	January 2022

Project:	
Littleoaks Barn, Overton Road, Penley, Wrexham. LL13 0LU	

Drawing Title:	Scale:
PROPOSED	1:5 & 10
Joinery Details	Status:

Drawing No:	Rev:
A 309 14	A