



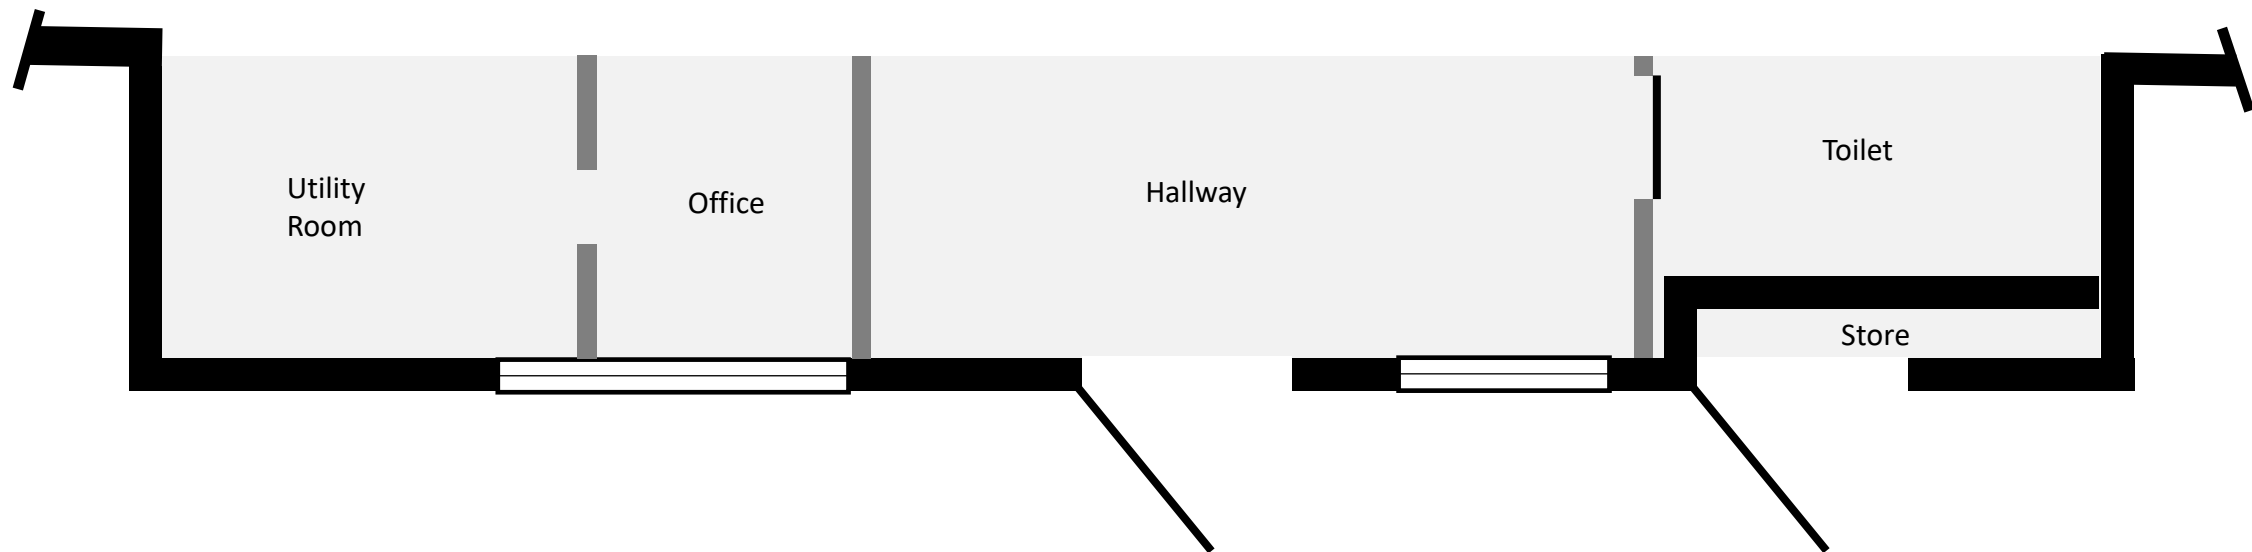

Existing Site Plan
TableTaps Ltd Site Back Change Project 02/02/2024 28 Lord Street, Wrexham LL11 1LR
Ratio - 1:33

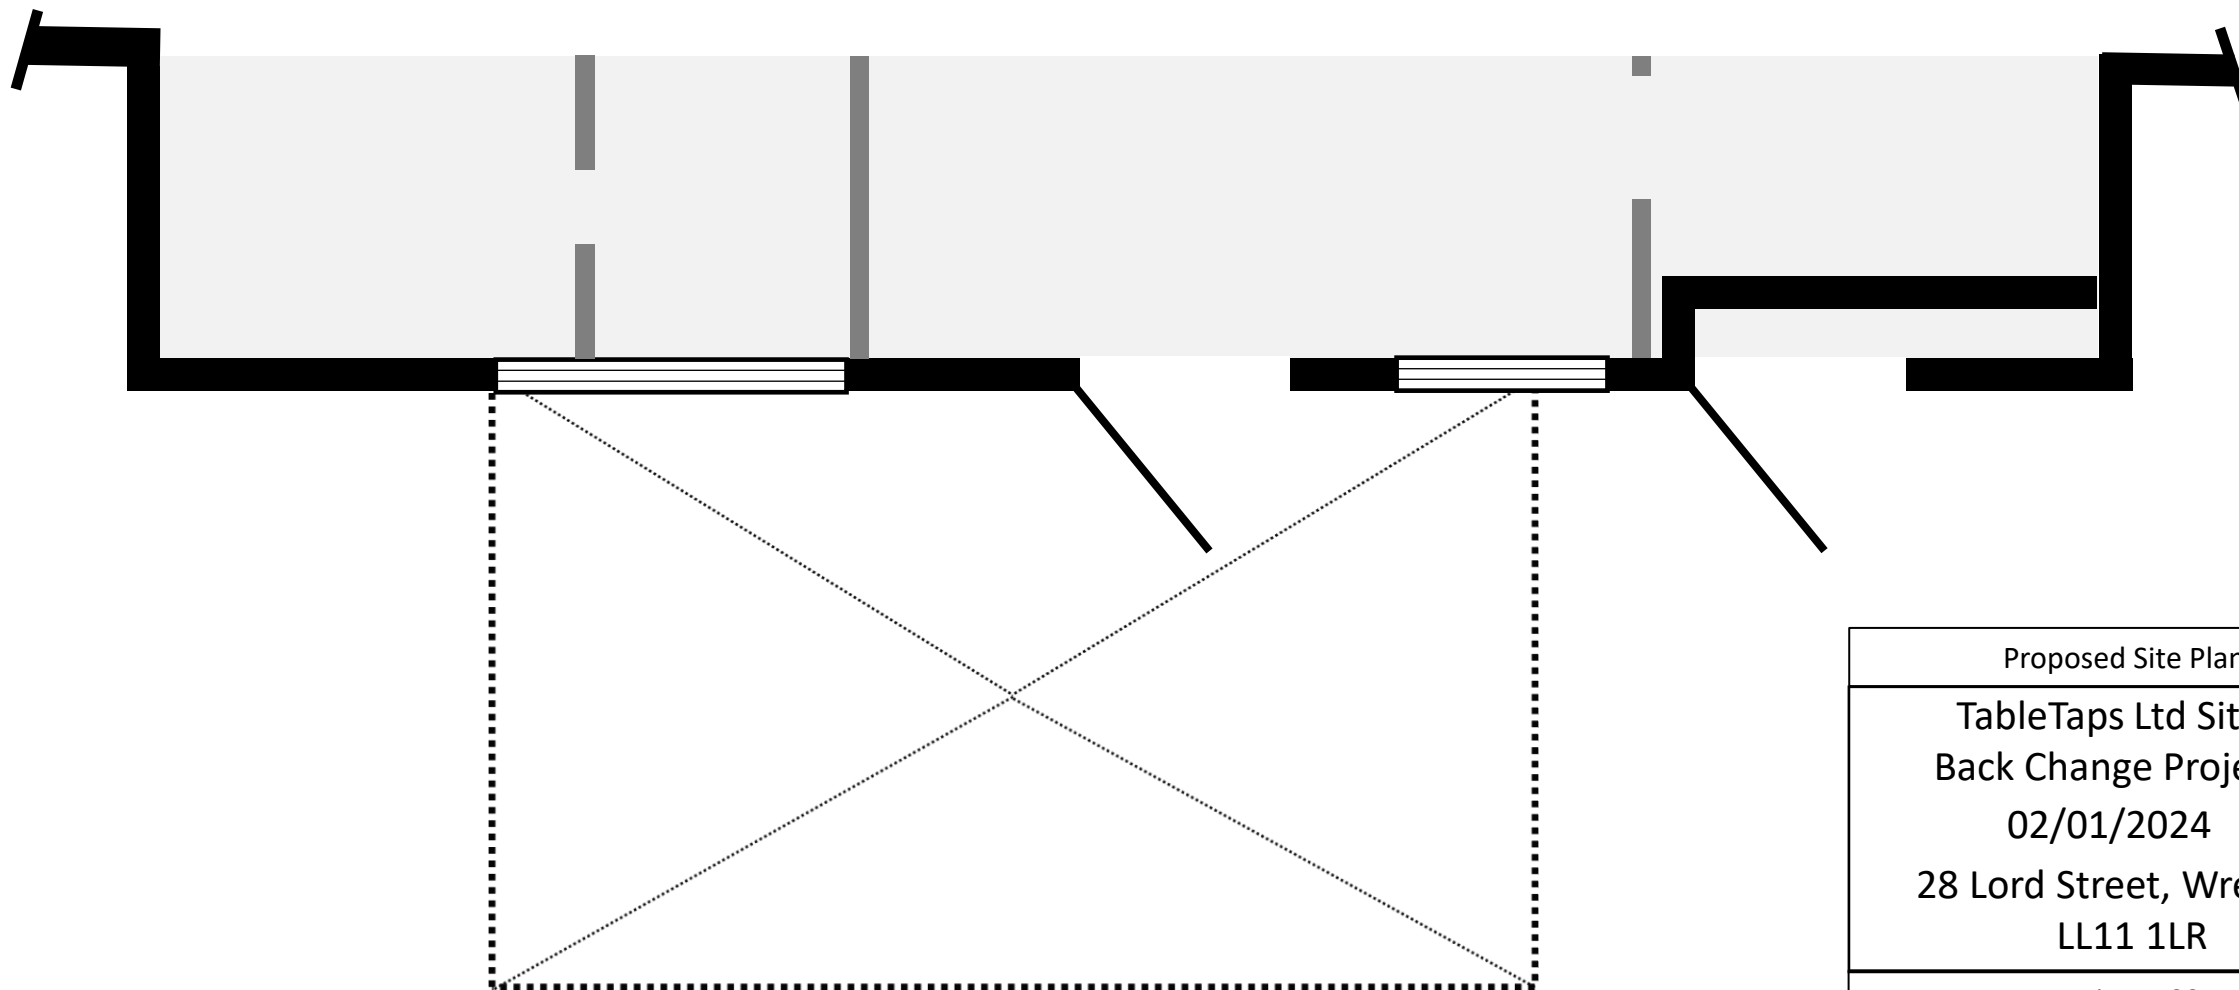

Proposed Site Plan

TableTaps Ltd Site
Back Change Project

02/01/2024

28 Lord Street, Wrexham
LL11 1LR

Ratio - 1:33