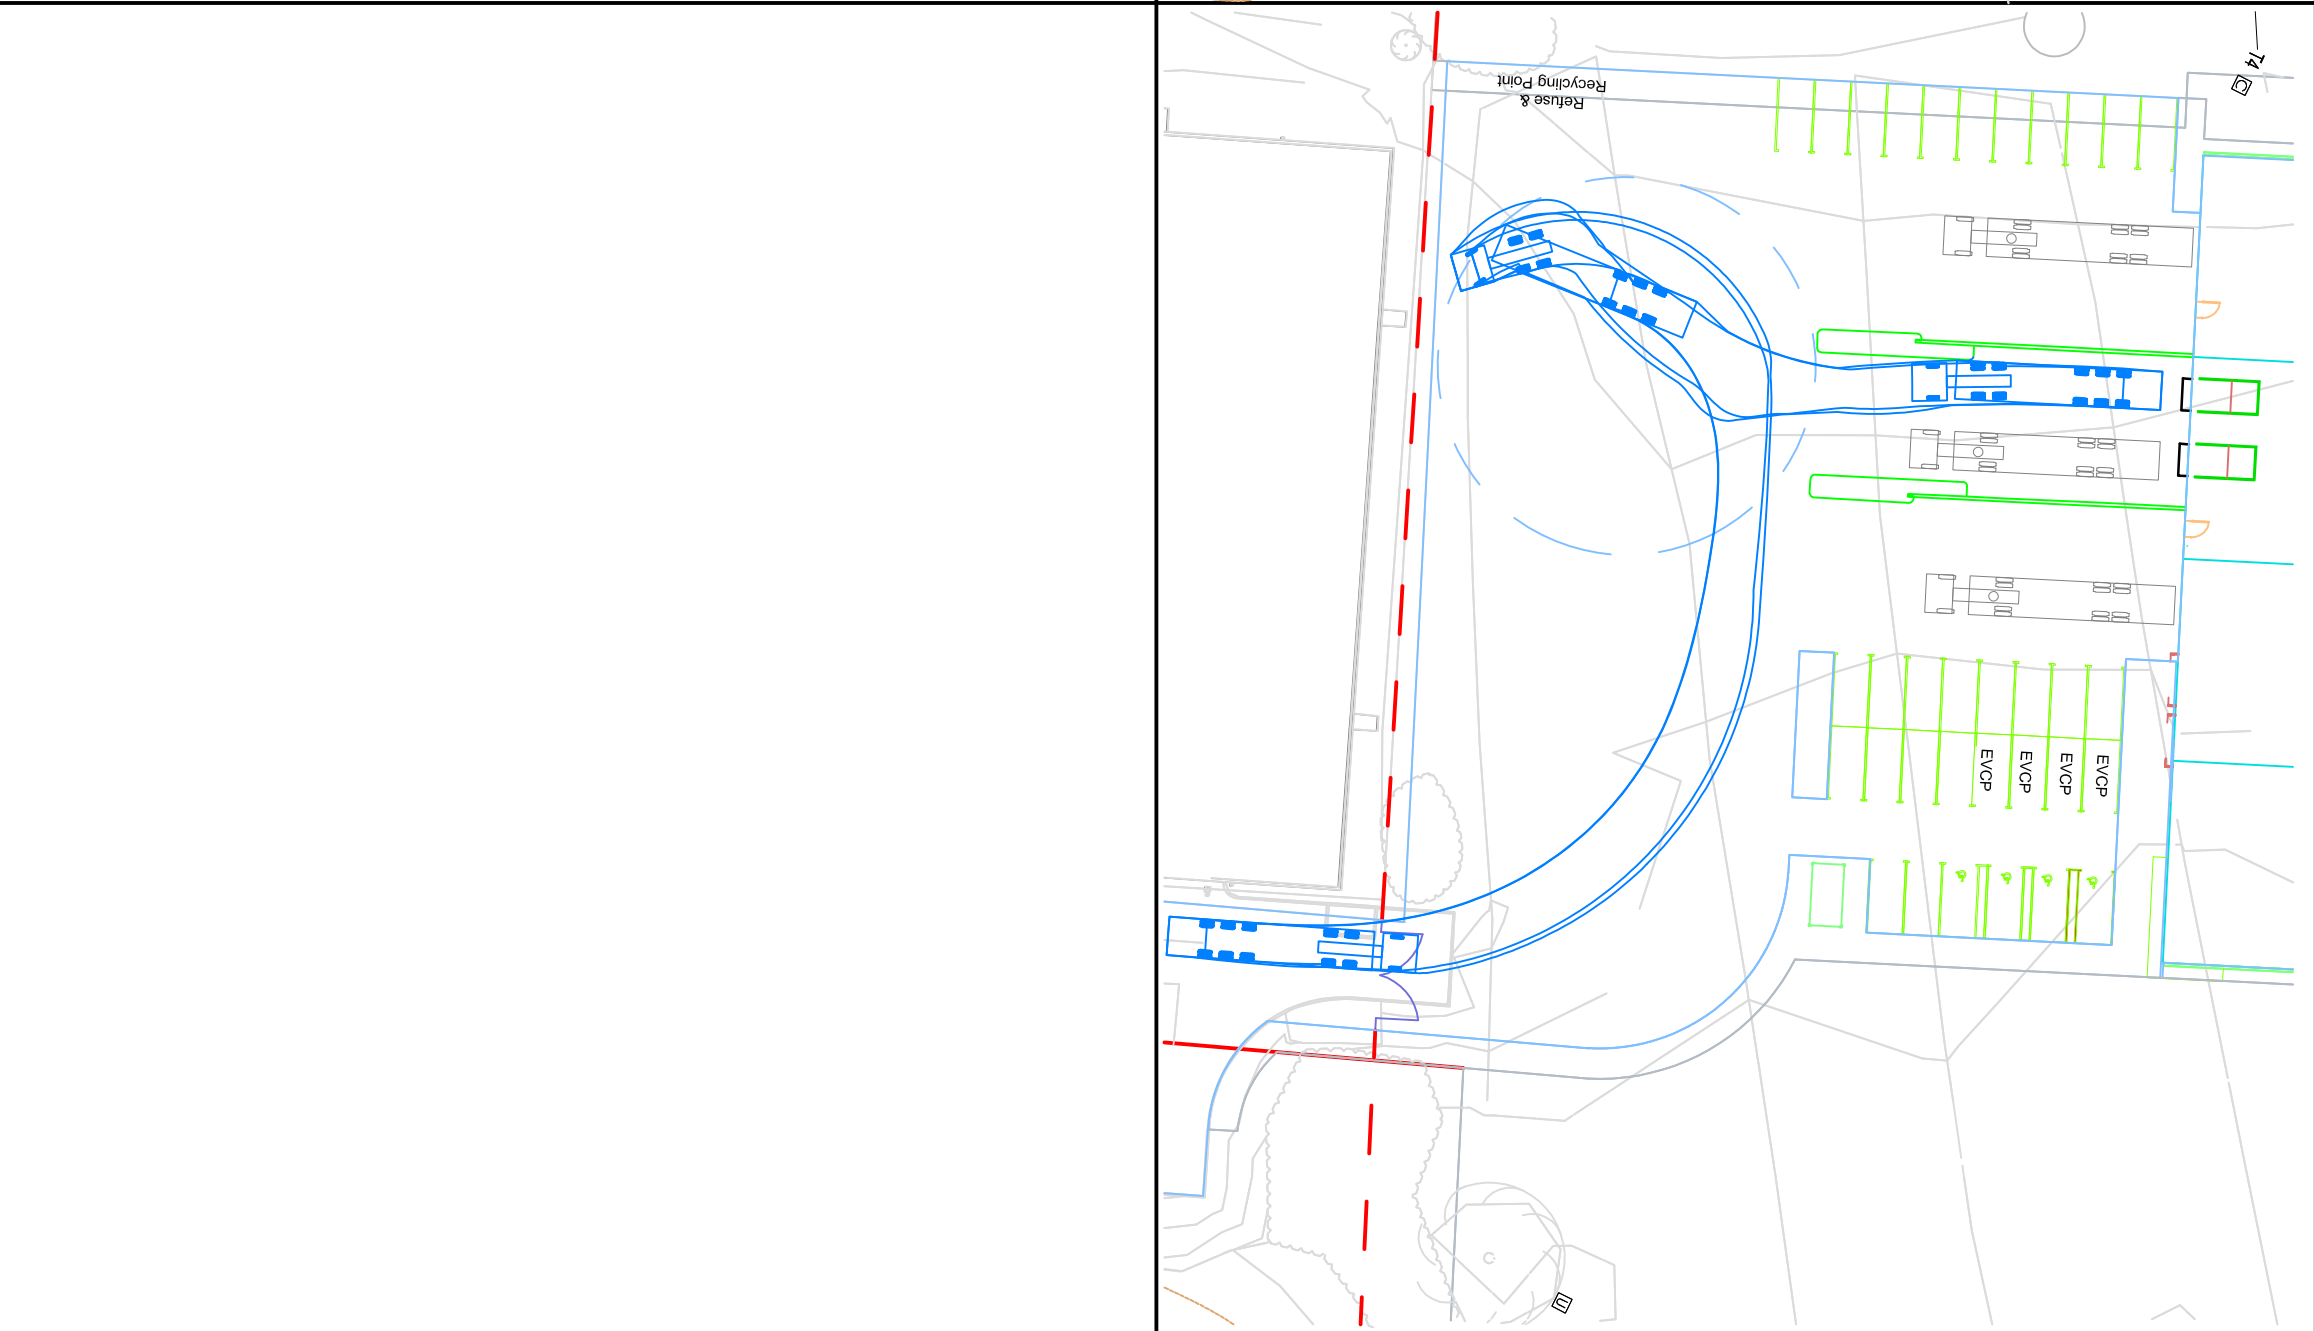
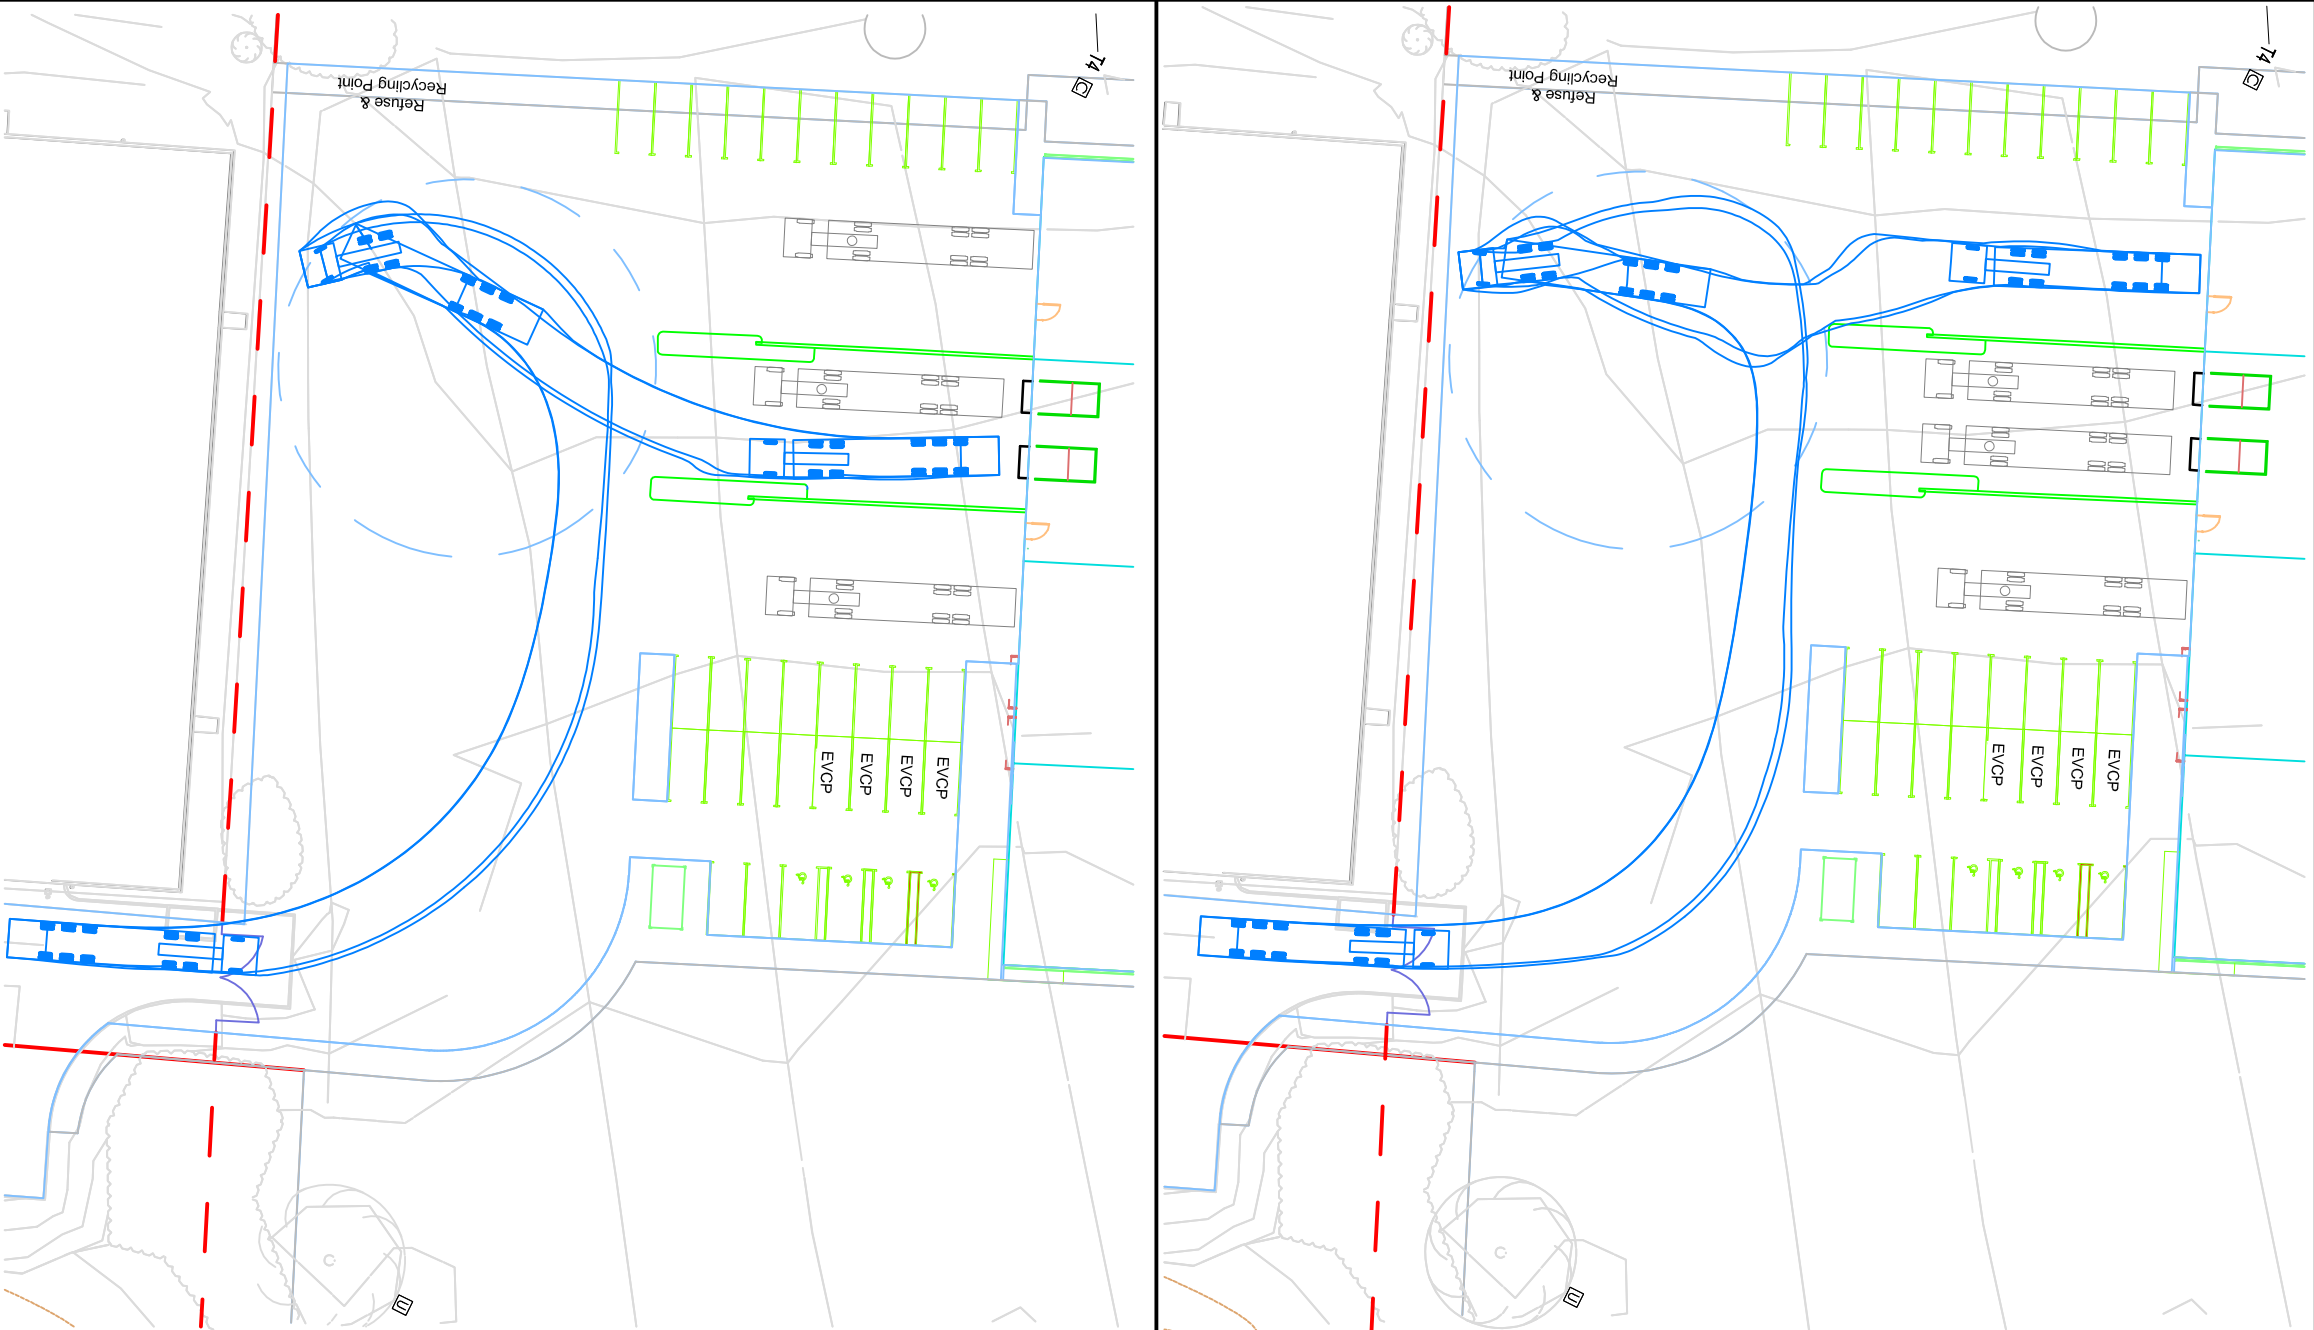
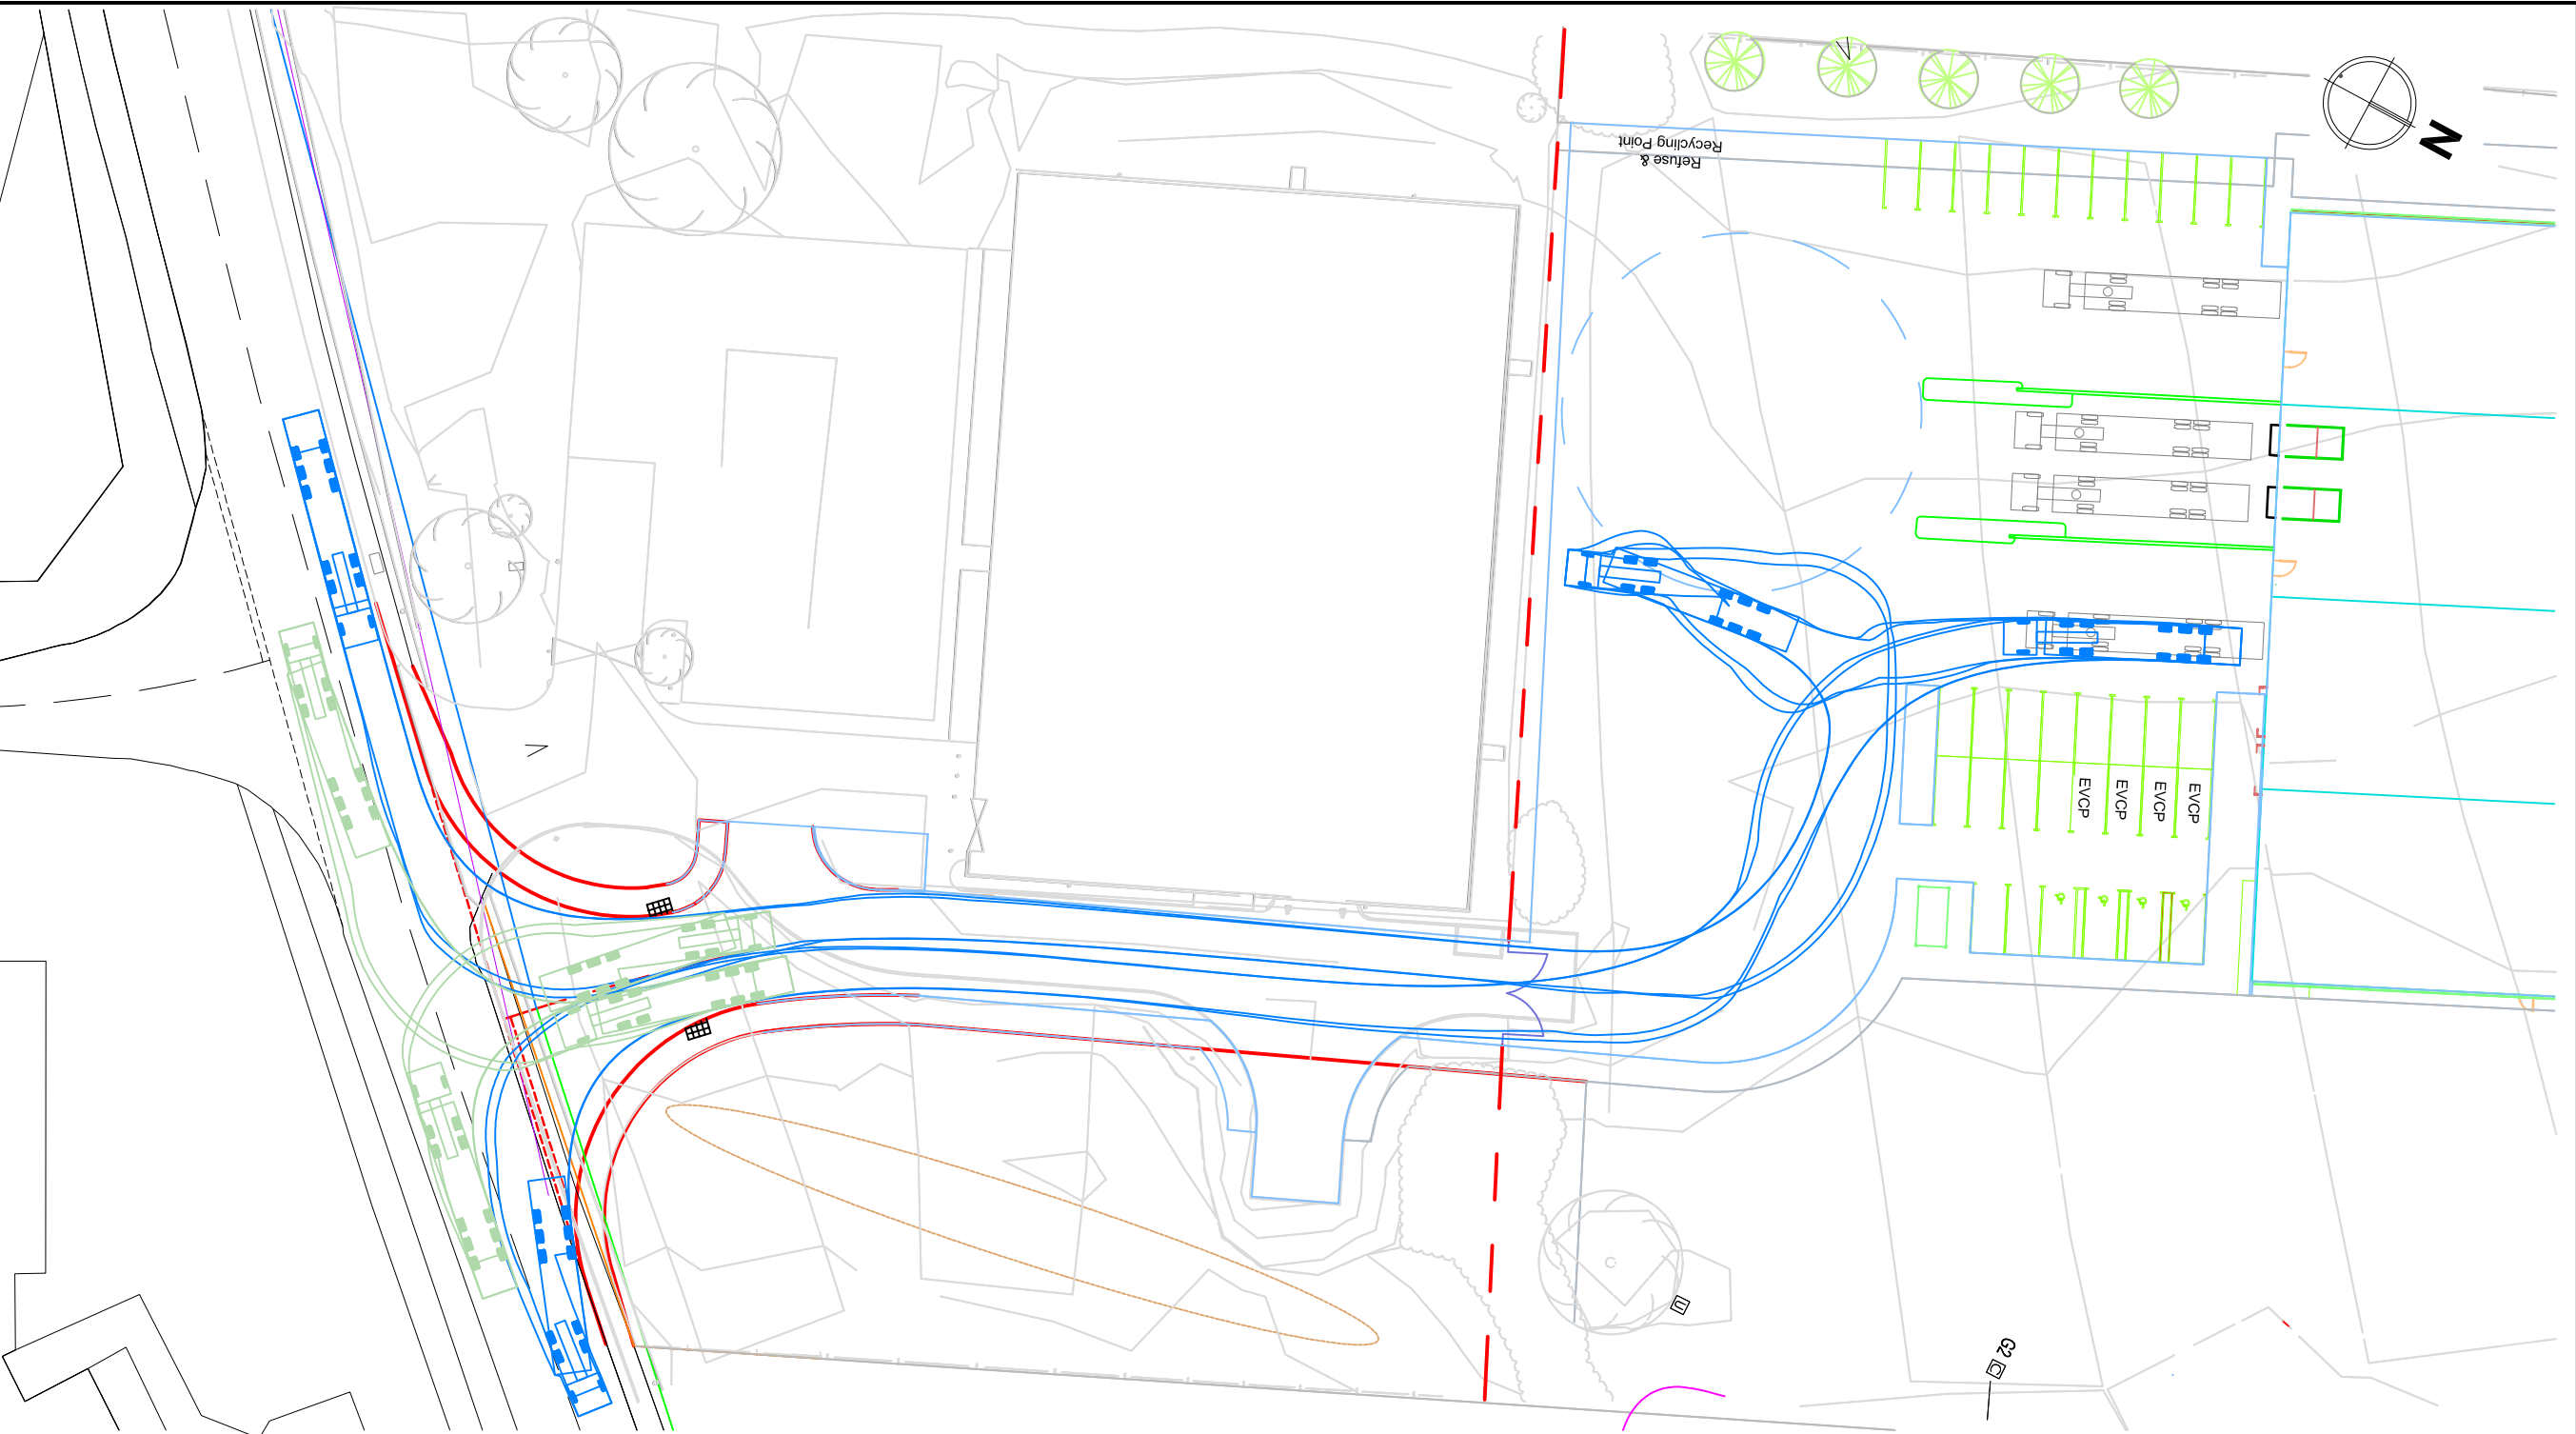


Notes:

1. Do not scale from this drawing
2. This drawing is copyright and may not be copied or given to a third party without written authority from Ashley Helme Associates Ltd
3. Subject to detailed design
4. Based upon digitised OS plan, accuracy can not be guaranteed until checked with topographical survey

Based upon/reproduced from the Ordnance Survey Map with the Permission of the Controller of Her Majesty's Stationary Office.
© Crown Copyright Ashley Helme Associates Ltd, 76 Westway Road, Sale, Manchester, M33 7RE. Licence No. AL10015126.

Project

BRIDGE ROAD NORTH, WREXHAM INDUSTRIAL ESTATE

Title

SWEPT PATH ANALYSIS: 16.5m ARTICULATED HGV

Client

JCP INVESTMENTS

Dwg No

1798/SP/02

Rev

A

Date

APRIL 2023

Scale

1:500@A2



Telephone

0161 972 0552

Email

enquiries@ashleyhelme.co.uk

Website

www.ashleyhelme.co.uk

Address

76 Westway Road,
Sale, Manchester, M33 7RE