


REAR ELEVATION

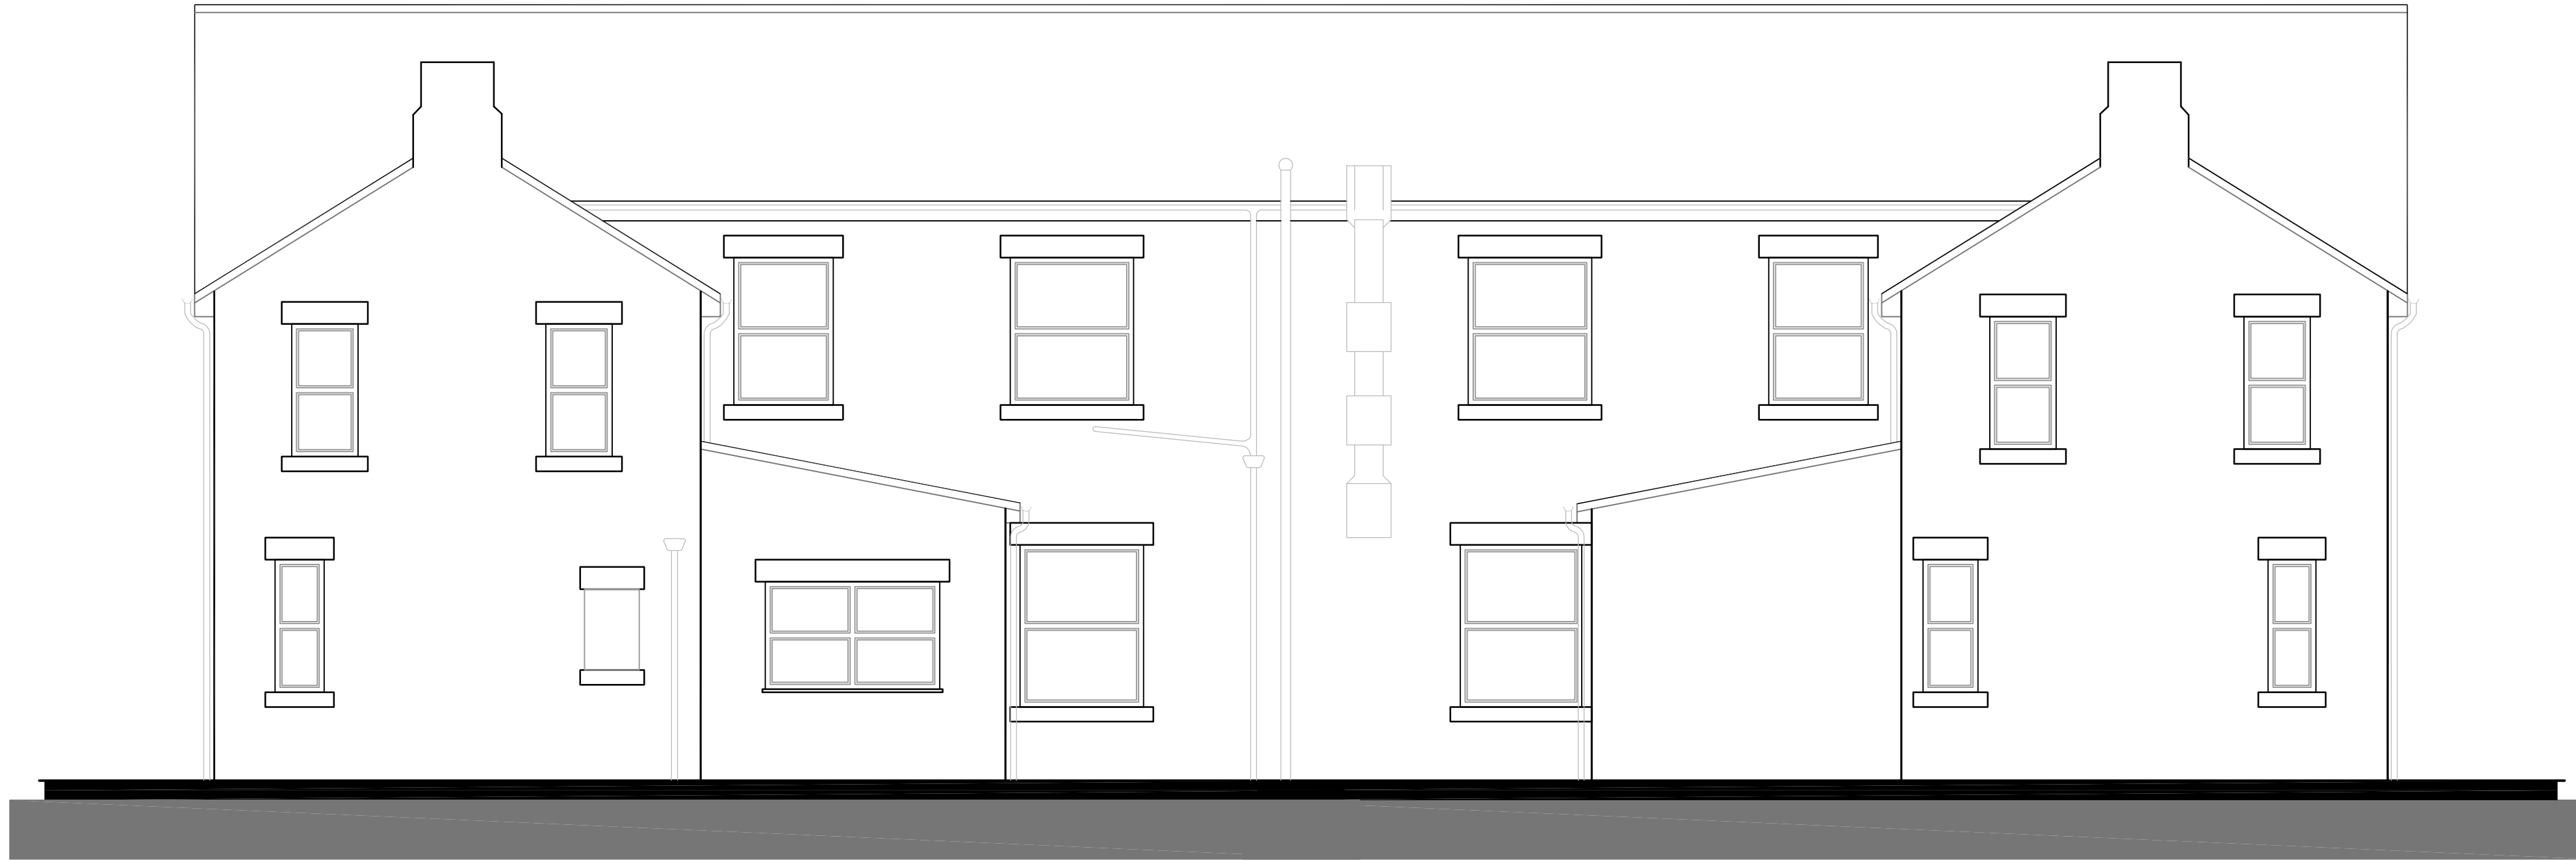


existing



proposed

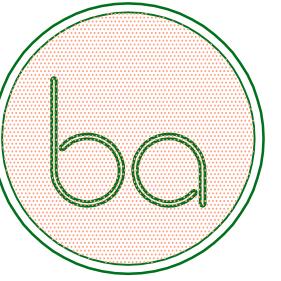

BA Property Consultants Ltd. First Floor 132 Market Street Hyde, Cheshire SK14 1EX tel: 0161 351 9777 fax: 0161 351 9666 web: www.bapropertyconsultants.co.uk		
site 'FAIRHOME' 1 & 3 FAIRY ROAD WREXHAM LL13 7PR FOR PRIORY GROUP		
project REAR ELEVATION		
date FEB24	rev.	scale 1to50 on A1 1to100 on A3
		drawing ref. 23:183:03