


Access Construction
40mm Bituminous Macadam Wearing Courses
60mm Bituminous Macadam Base Course
200mm Compacted MOT Type 1 Base

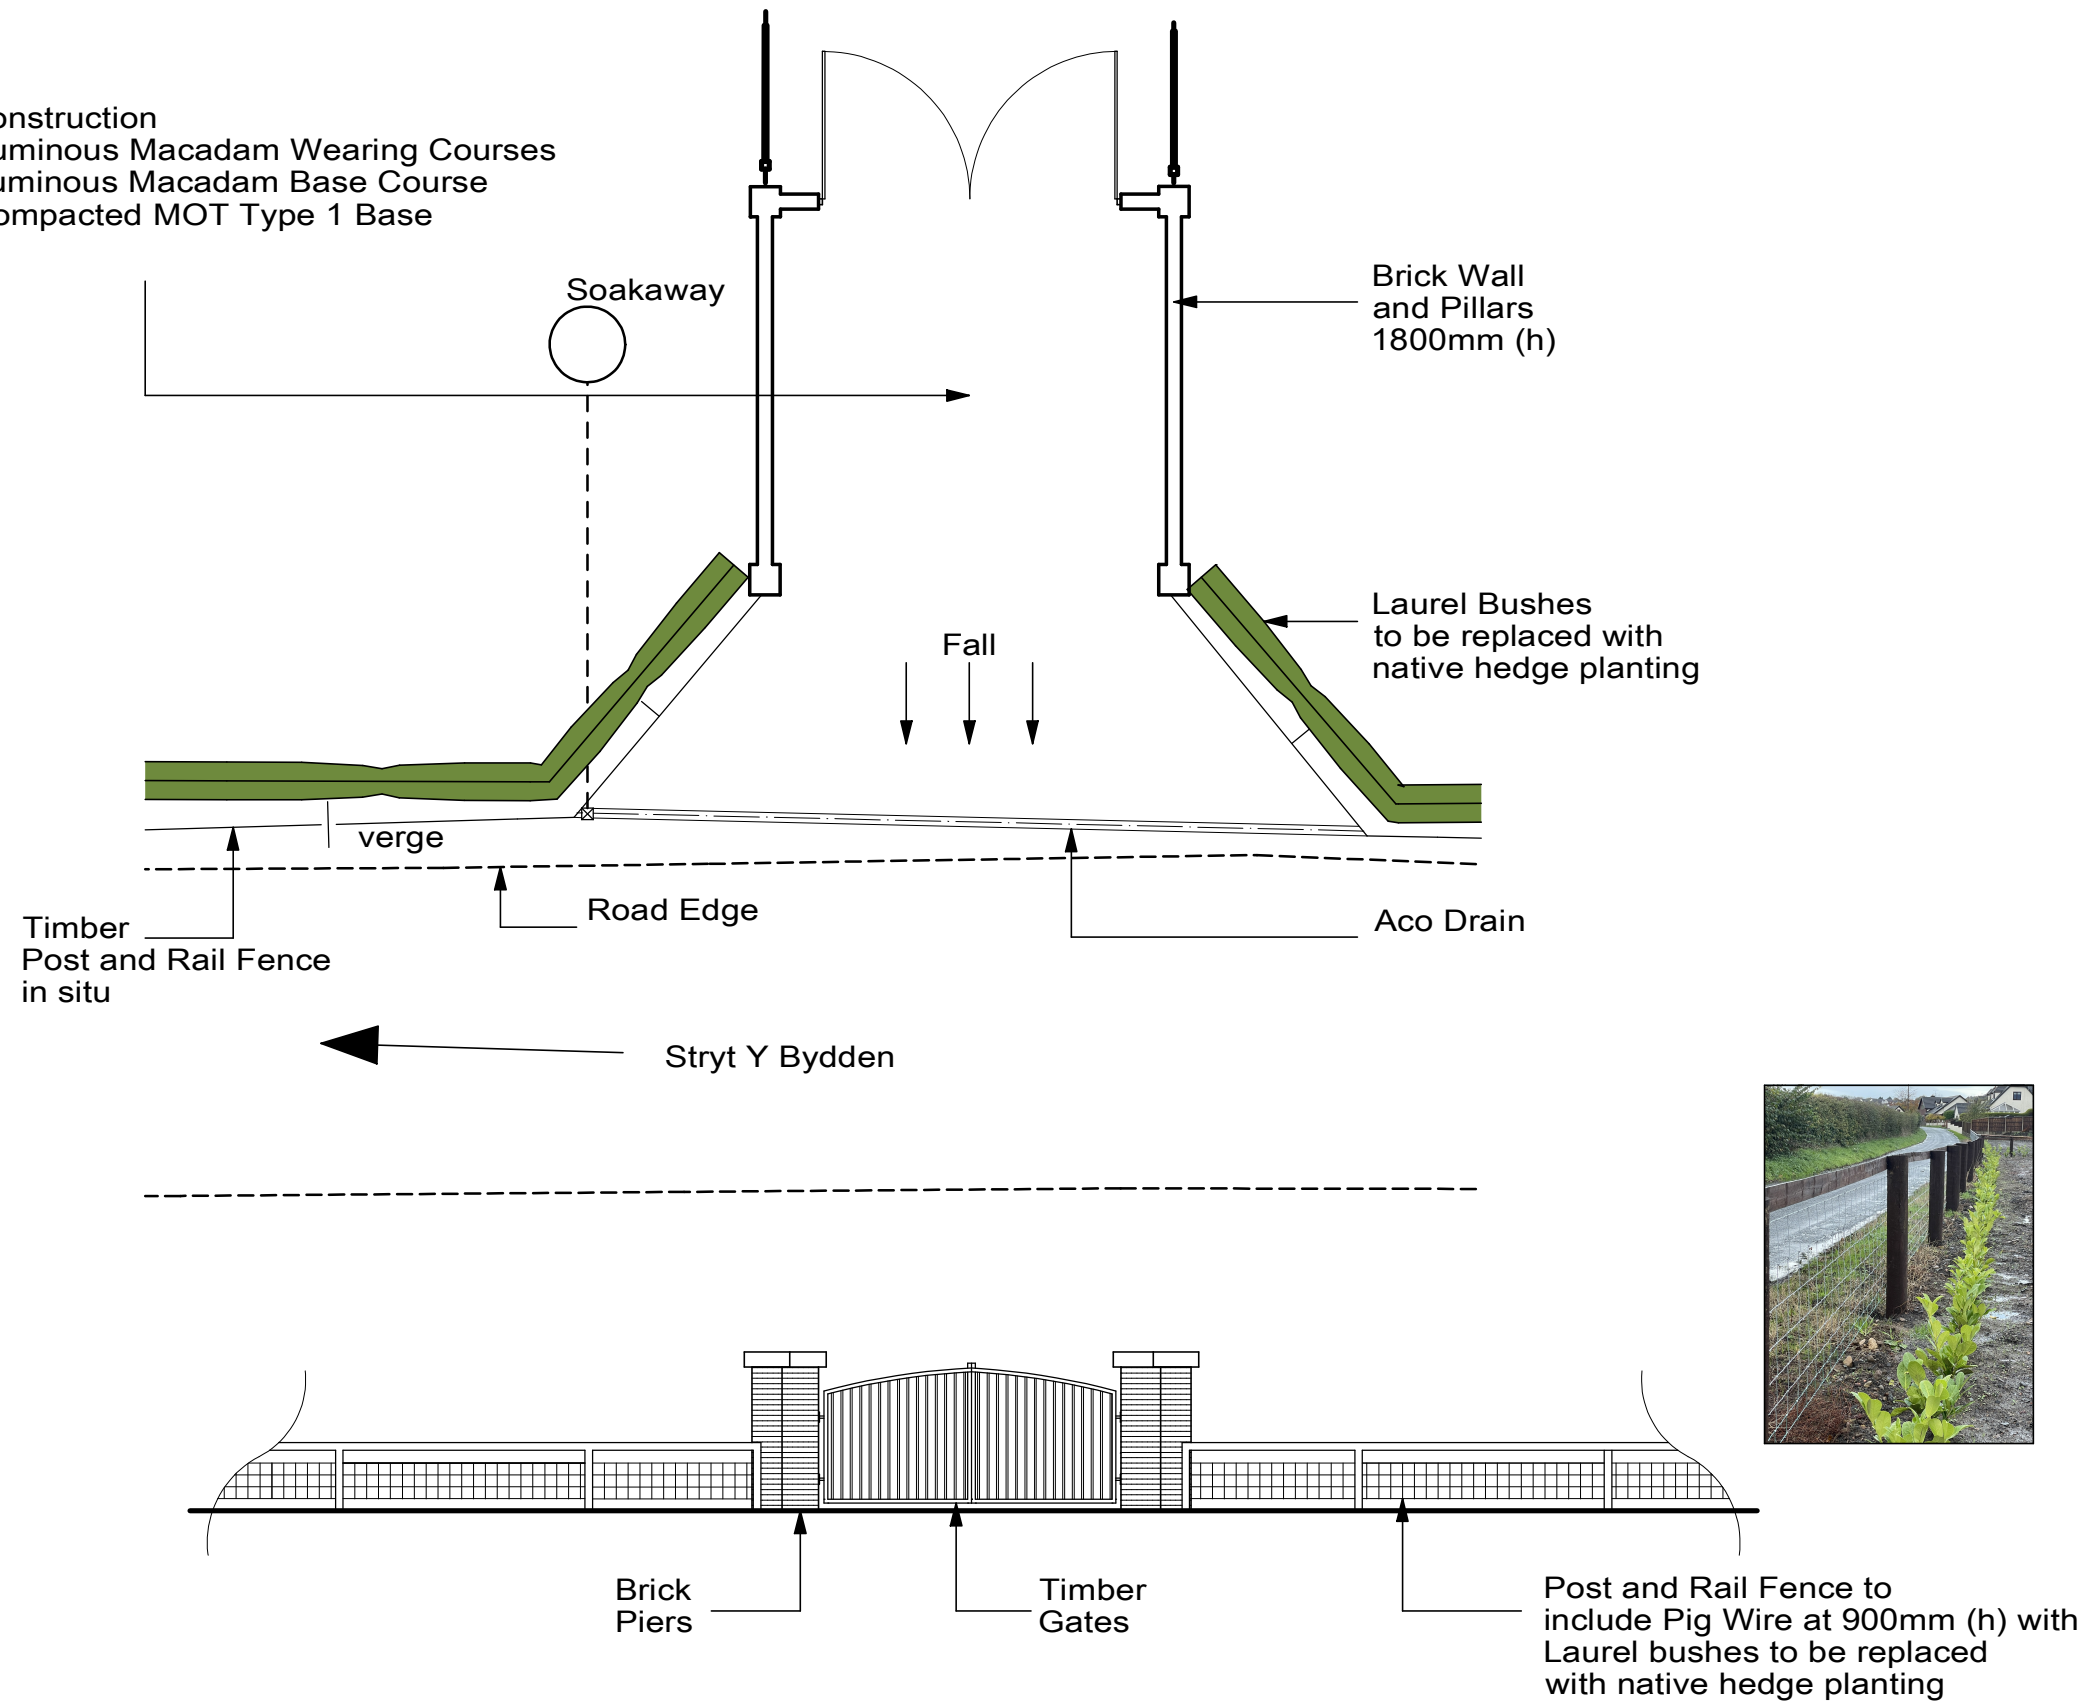

NOTES:
All dimensions must be checked on site and
not scaled from this drawing.

Rev A - 3rd October 2024
Existing Laurel Hedging to be replaced
with native hedge planting

Client

Mr Patrick Berry

Job Title

Proposed Gypsy / Traveller Site
for 4 no. family pitches, bio-disc and
vehicular access on
Land at Stryt-y-Bydden
Caego, New Broughton, Wrexham
LL11 6TQ

Drawing Title

Entrance Construction
and Details

Scale 1:100 A3

Date SEPTEMBER 2023 Drawn by T.M.

Drg No. 71353: 1004 Rev A

Trevor Mennell Planning
Planning & Architectural
Consultants

The Gables | Kendricks Bank |
Bayston Hill | Shrewsbury |
Shropshire | SY3 0EH