


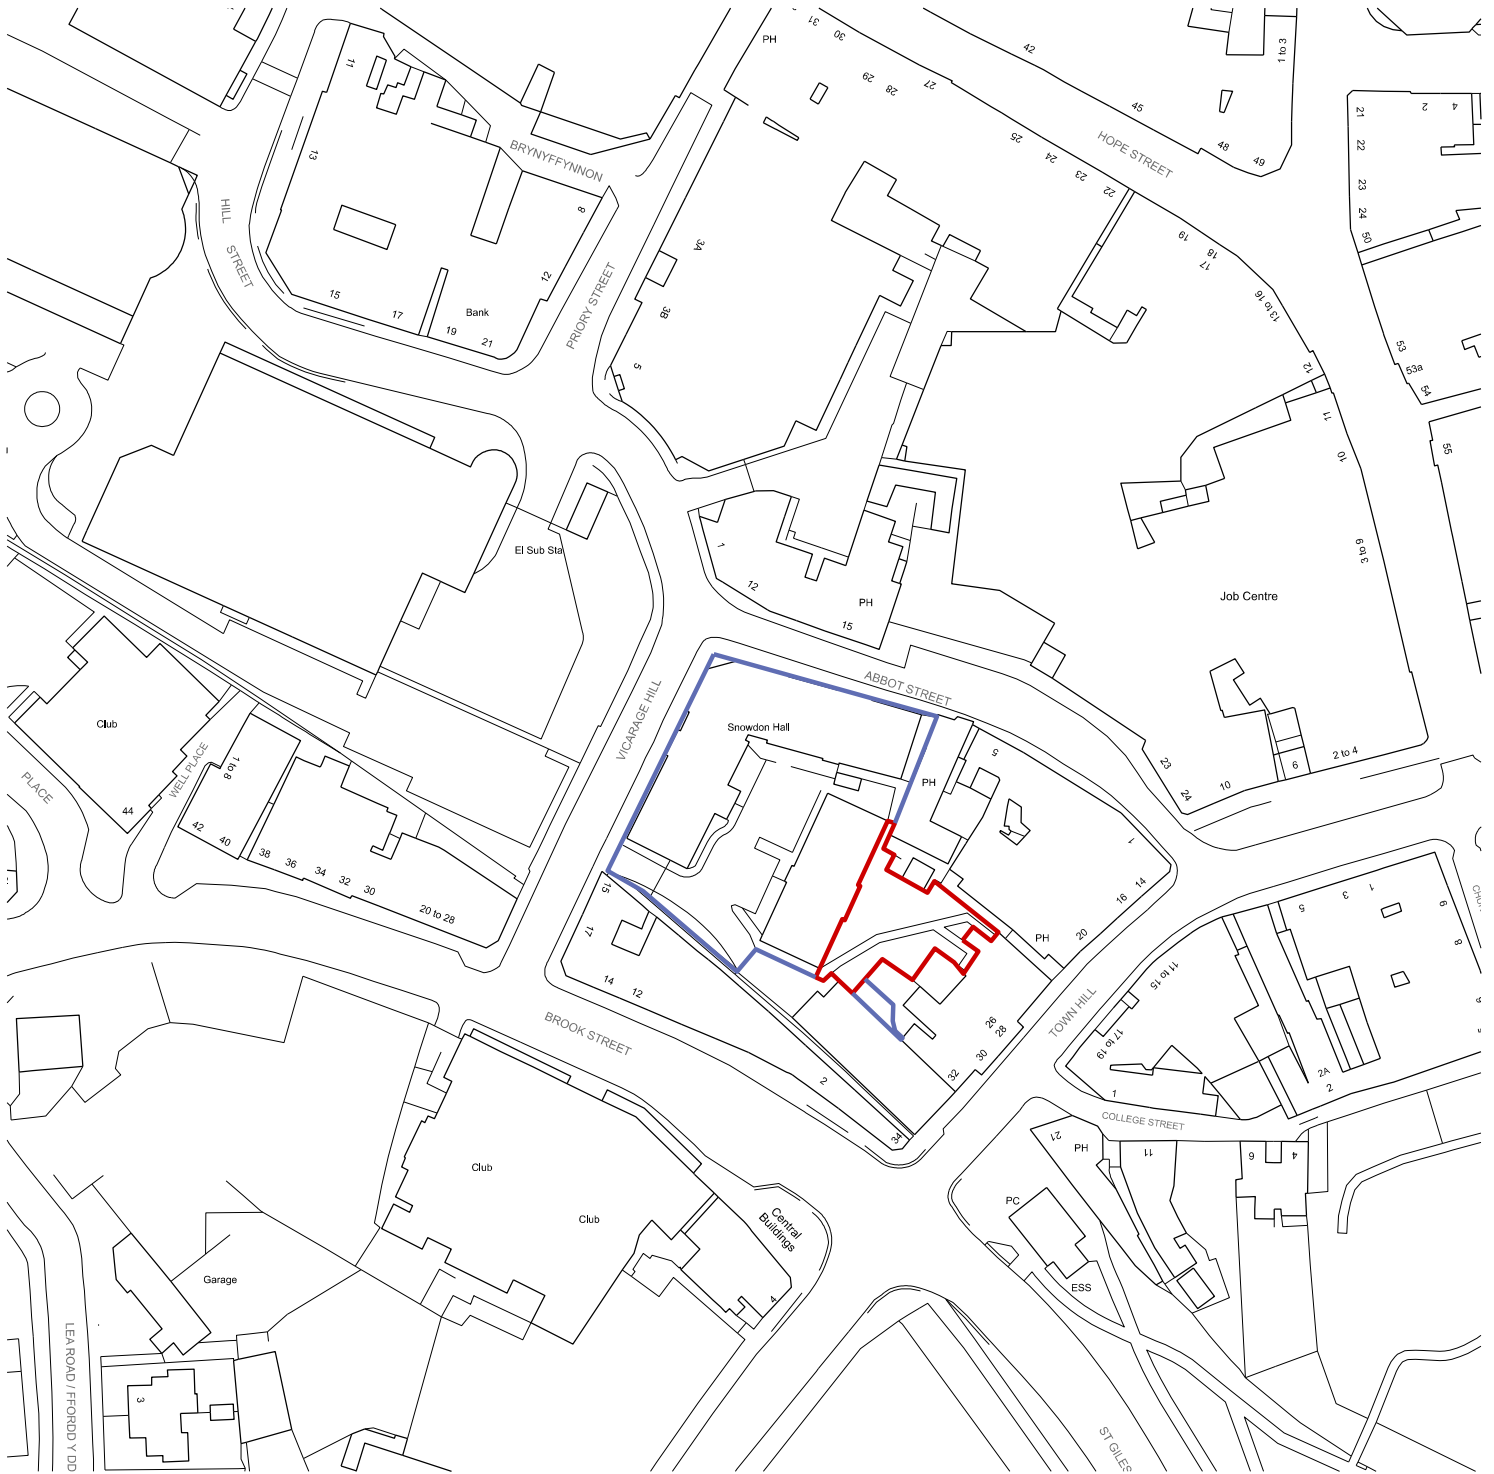

P02	Updated Application Boundary	10/09/2024	LM RH
P01	First issue	22/03/2024	LM JL
Revision		Date	By Chk

Title:	Location Plan		
Project:	23146_Snowdon Hall		
Client:	Student Roost		
Stage:	Planning		
Reference:	23146-56T-P0-00S-D-A-001		
	Scale	1250	
		A4	
	Status	Revision	
	S2	P02	

56three
ARCHITECTS

0131 220 3003 | info@56three.com

Do not scale from this drawing
All dimensions to be checked on site. This drawing and its data are copyright of: 56three Architects Ltd, Registered office: 14 Alva Street, Edinburgh, EH2 4QG, Registered in Scotland SCO60678. This drawing must not be used for any purpose other than for which it is intended.



APPLICATION BOUNDARY
OWNERSHIP BOUNDARY

