



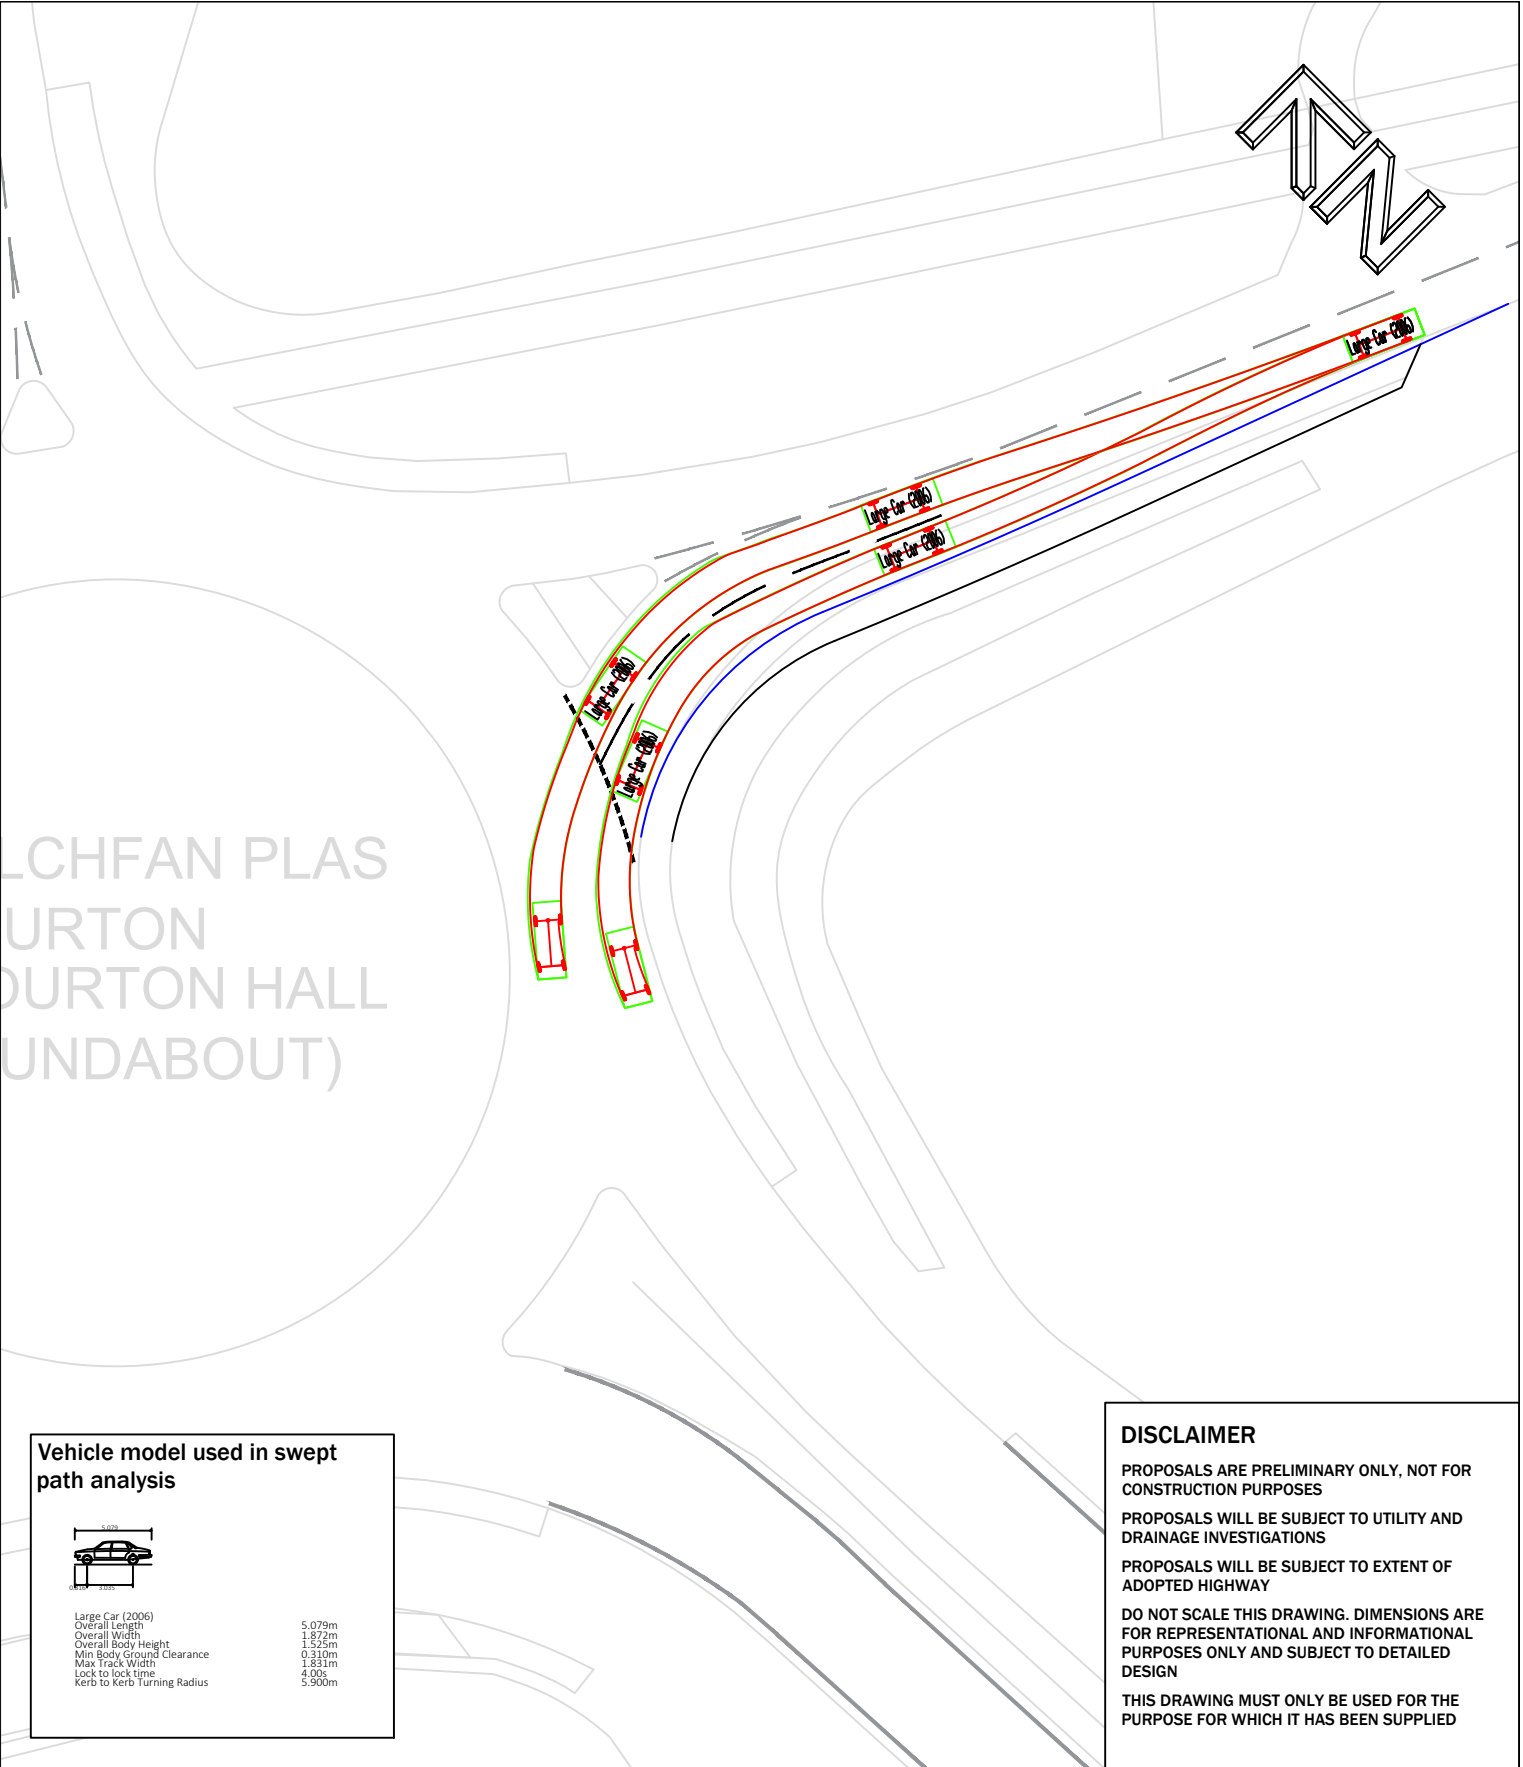

DISCLAIMER
PROPOSALS ARE PRELIMINARY ONLY, NOT FOR
CONSTRUCTION PURPOSES
PROPOSALS WILL BE SUBJECT TO UTILITY AND
DRAINAGE INVESTIGATIONS
PROPOSALS WILL BE SUBJECT TO EXTENT OF
ADOPTED HIGHWAY
DO NOT SCALE THIS DRAWING. DIMENSIONS ARE
FOR REPRESENTATIONAL AND INFORMATIONAL
PURPOSES ONLY AND SUBJECT TO DETAILED
DESIGN
THIS DRAWING MUST ONLY BE USED FOR THE
PURPOSE FOR WHICH IT HAS BEEN SUPPLIED

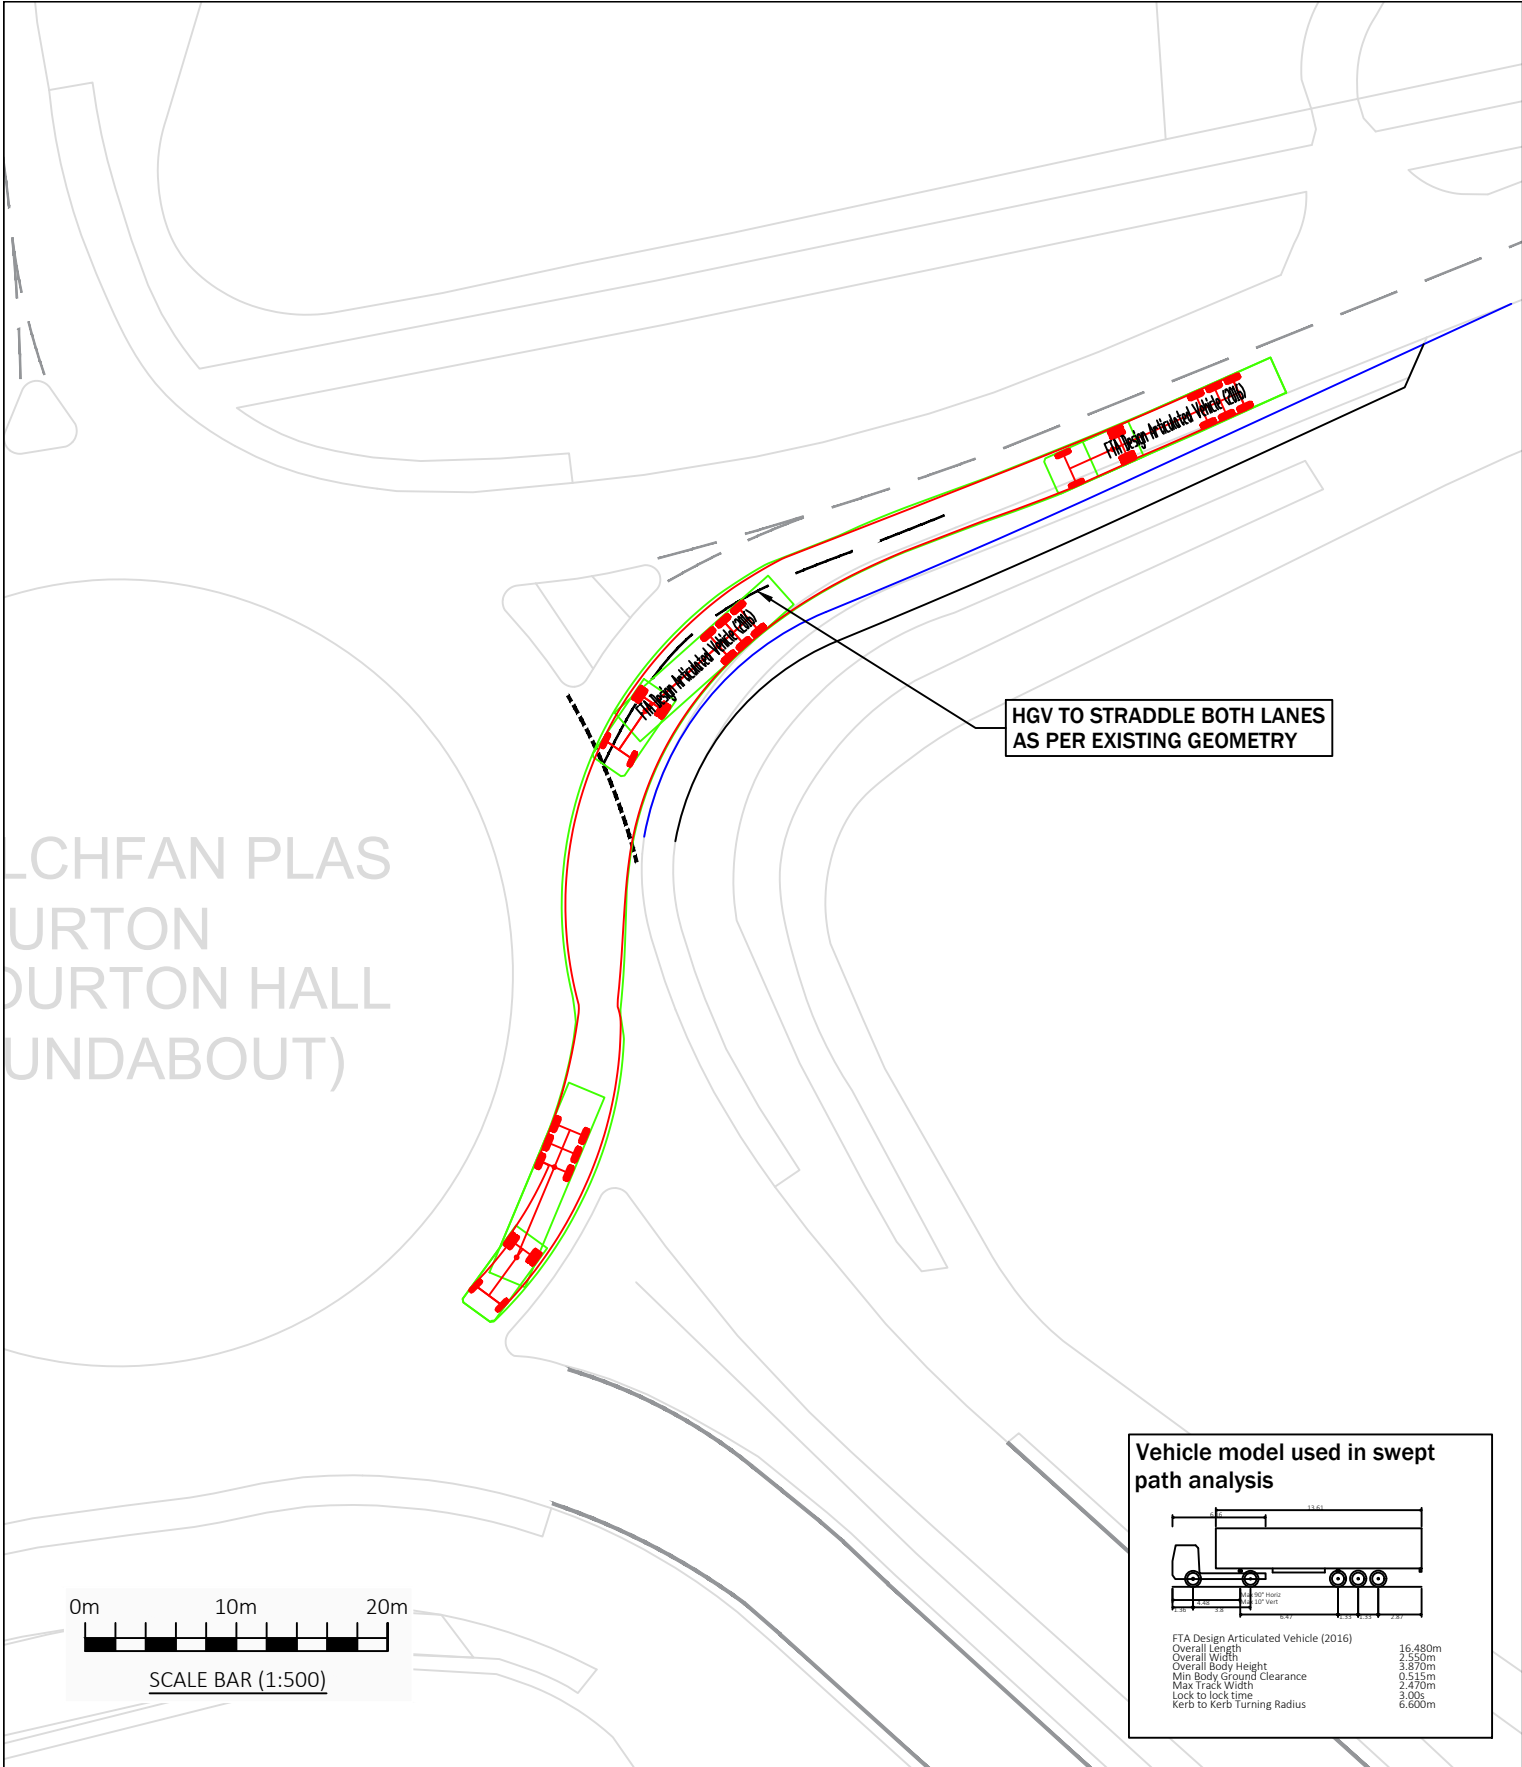

9 Hurricane Court
Liverpool International Business Park | Estuary Boulevard | Liverpool | L24 8RL
www.primetp.co.uk | 0151 728 1860

Rev	Date	By	Revision notes
*	*	*	*
Status			
INFORMATION			

Project	KINGMOOR. WREXHAM INDUSTRIAL ESTATE, WREXHAM, CLYD
Title	A534/INDUSTRIAL ESTATE ROAD/SANDY LANE/BORRAS HALL LANE – SWEEP PATH ANALYSIS OF PROPOSED MITIGATION

Drawn by RO	Issue date 16 APR 2024
Scale(s) 1:500 @ A3	
Drawing No P21066-203	