


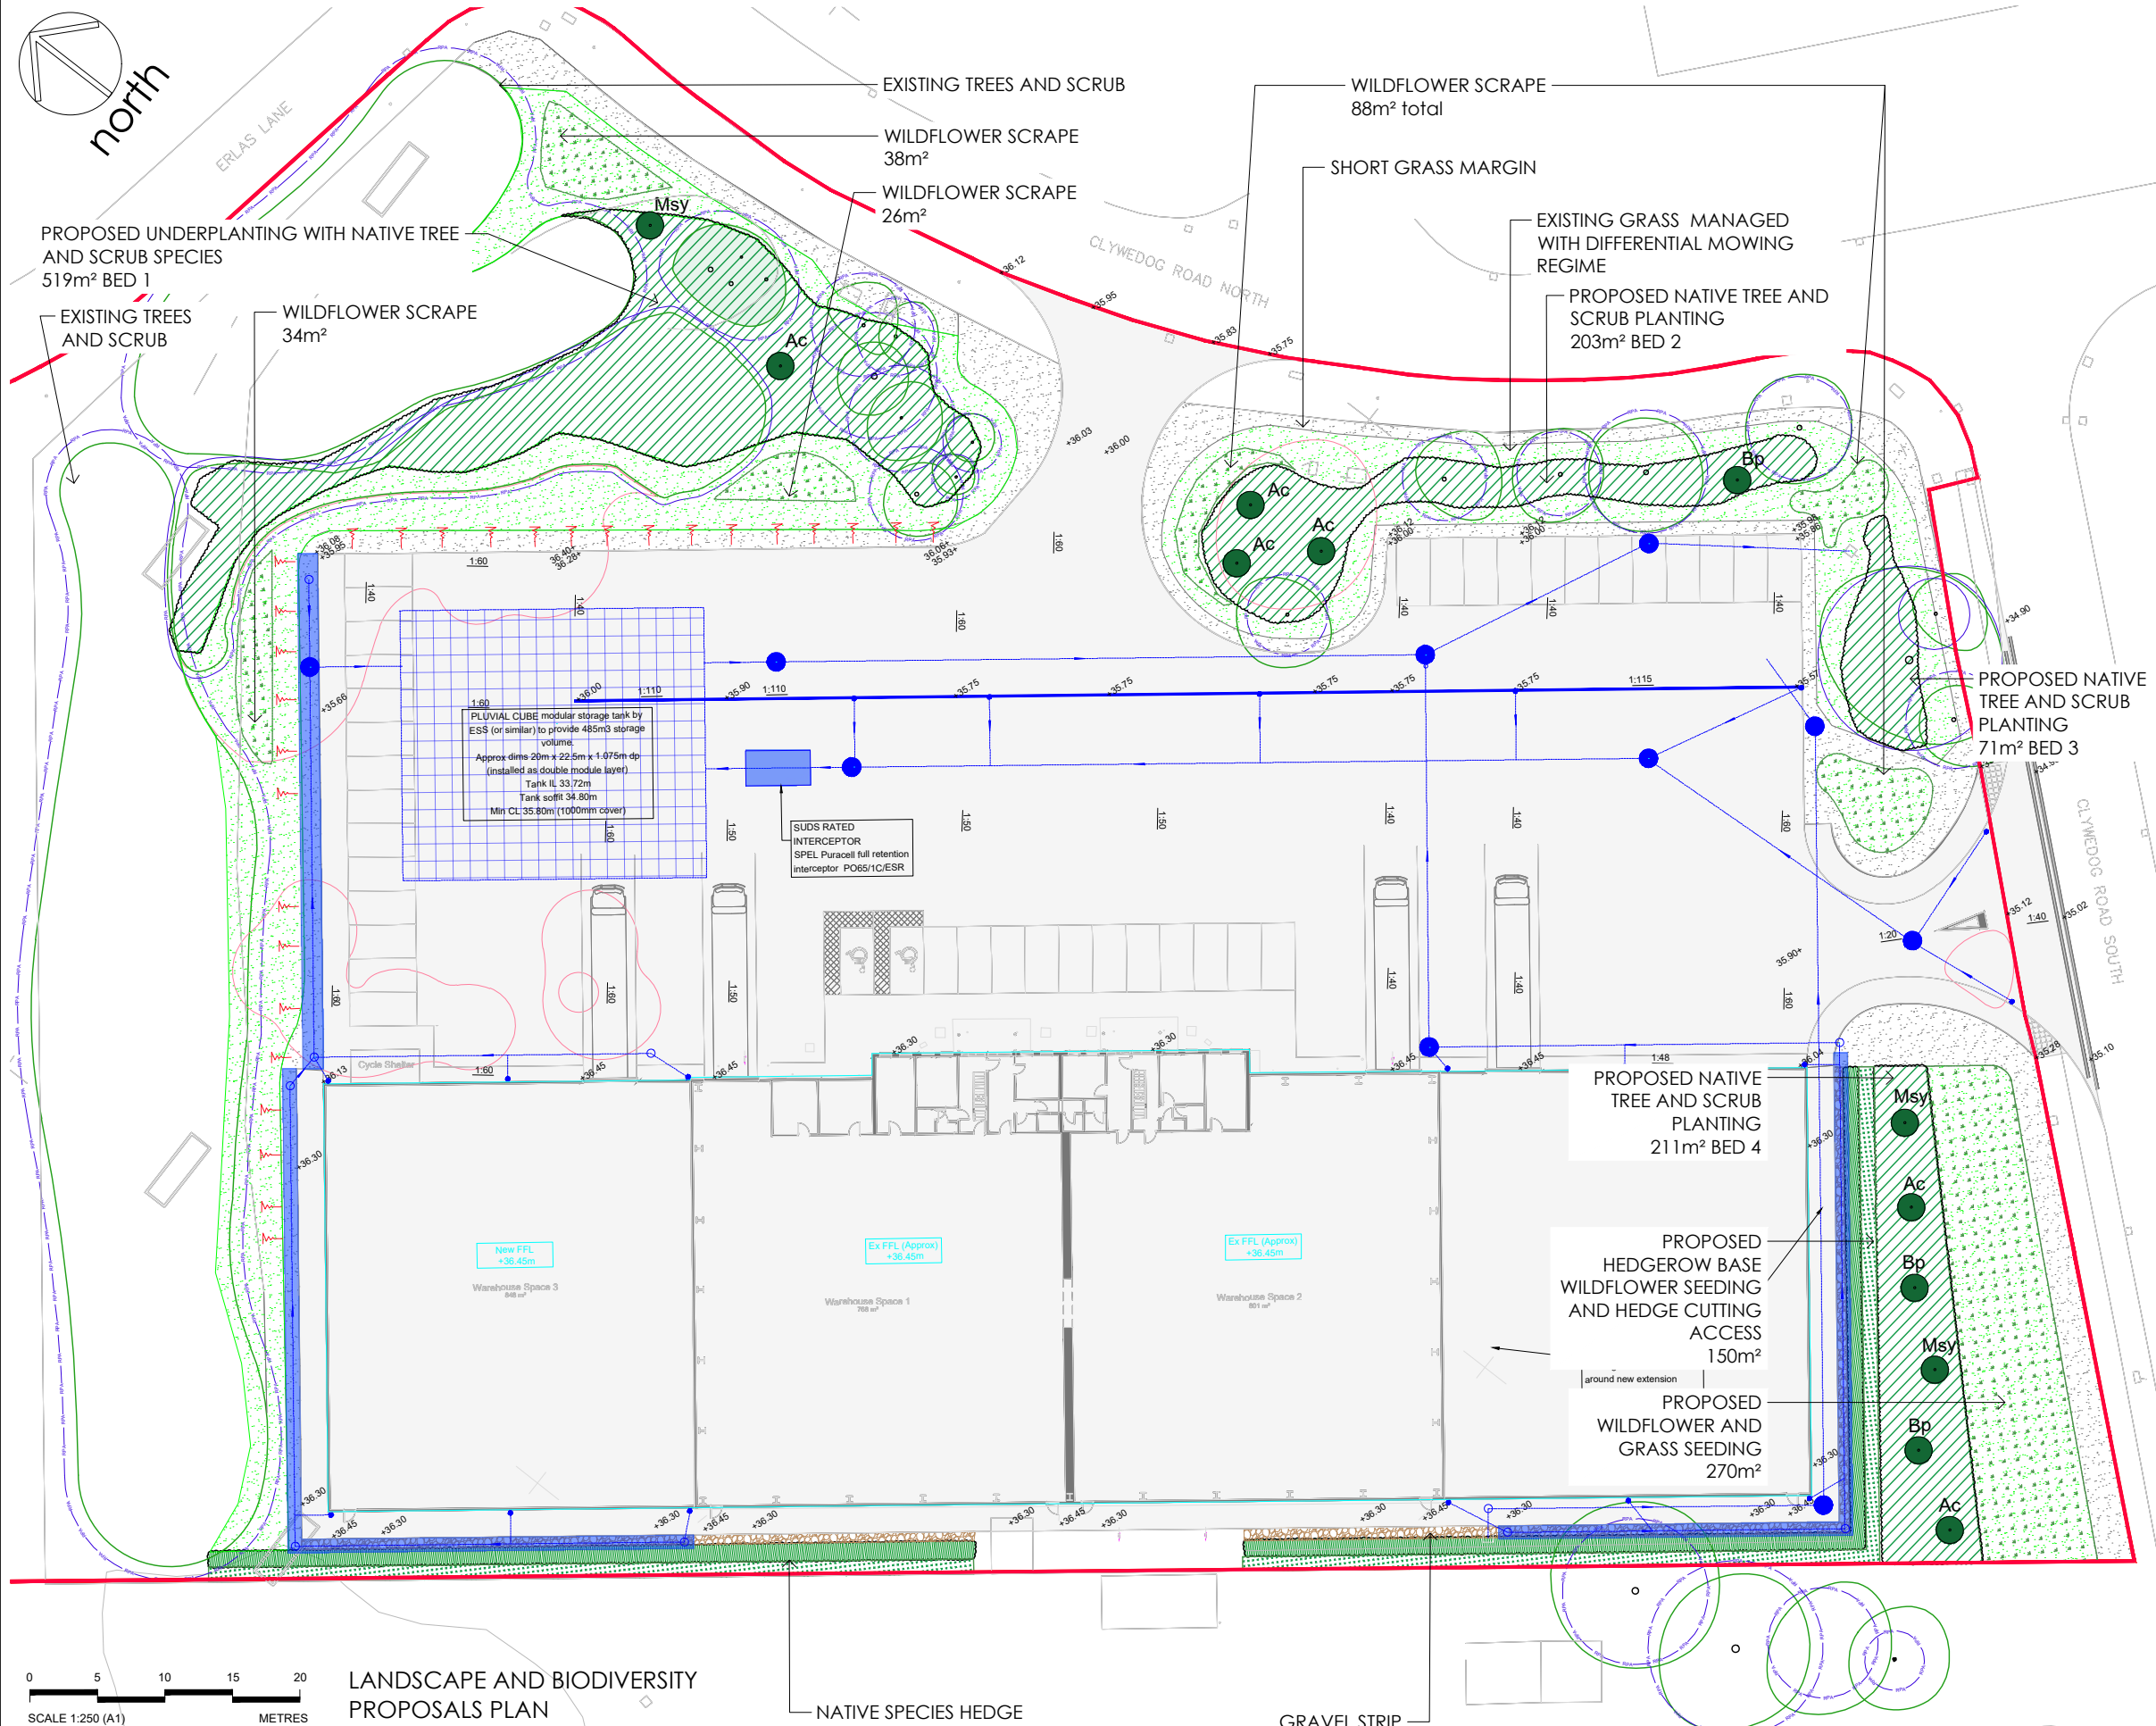

- Notes
1. Dimensions are given in metres and millimetres as stated on the drawing.
 2. Centre of site is located at approximately grid reference SJ 3726 4970.
 3. Drawing must be reproduced in colour.



- Legend
- SITE BOUNDARY
 - PROPOSED HARD STANDING AND NEW DEVELOPMENT AREA
 - EXISTING TREES TO BE RETAINED
 - EXISTING TREES TO BE REMOVED
 - ANTICIPATED ROOT PROTECTION AREA OF RETAINED TREES
 - PROPOSED TREE PLANTING
12-14cm GIRTH HEAVY STANDARD TREES
 - PROPOSED NATIVE SPECIES TREE AND SCRUB PLANTING
 - PROPOSED NATIVE SPECIES HEDGE PLANTING
 - PROPOSED HEDGEROW BASE WILDFLOWER AREA
 - AREAS TO BE MAINTAINED AS SHORT GRASS
 - AREAS OF GRASS TO BE ALLOWED TO GROW LONG AND MANAGED WITH A DIFFERENTIAL MOWING REGIME
 - PROPOSED WILDFLOWER SCRAPES
 - PROPOSED GRAVEL BETWEEN BUILDING FOOTPATH AND HEDGE

Drawing references

224/L/400	SCHEDULE, SPECIFICATION AND IMPLEMENTATION

0 5 10 15 20
SCALE 1:250 (A1)
SCALE 1:500 (A3)
METRES

Project	DRAGON PACKAGING WREXHAM INDUSTRIAL ESTATE	Dwg No	224/L/100	Revision	Date	Details	Drawn	Checked	Reviewed	 Chartered Member of the Landscape Institute Landscape Institute Registered Practitioner Arboricultural Association Registered Practitioner
Title	LANDSCAPE AND BIODIVERSITY PROPOSALS PLAN	Scale	1:250 @ A3 / 1:500 @ A1							
Date 06/11/2024										mdlandscape 6 Kinderton Close High Legh Knutsford Cheshire WA16 6LZ 07710 498231