

The Contractor must check all dimensions on site before commencing setting out works. Any discrepancies are to be reported immediately.  
DO NOT PROCEED IN THE EVENT OF A DISCREPANCY.  
DO NOT SCALE FROM THE PRINTS.

# Planning Drawing

15/04/2024  
Drawing Revisions


Project  
**The Bungalow  
Nant Road  
Bwlchgwyn**

Drawing Title  
**Plans and Elevations  
As Proposed**

|                                  |                      |
|----------------------------------|----------------------|
| Drawing Number<br><b>BUNG-02</b> | Revision<br><b>-</b> |
| Scale<br>As Shown @ A1           | Date<br>Apr 2024     |


DO NOT SCALE  
COPYRIGHT RESERVED

Elevation D

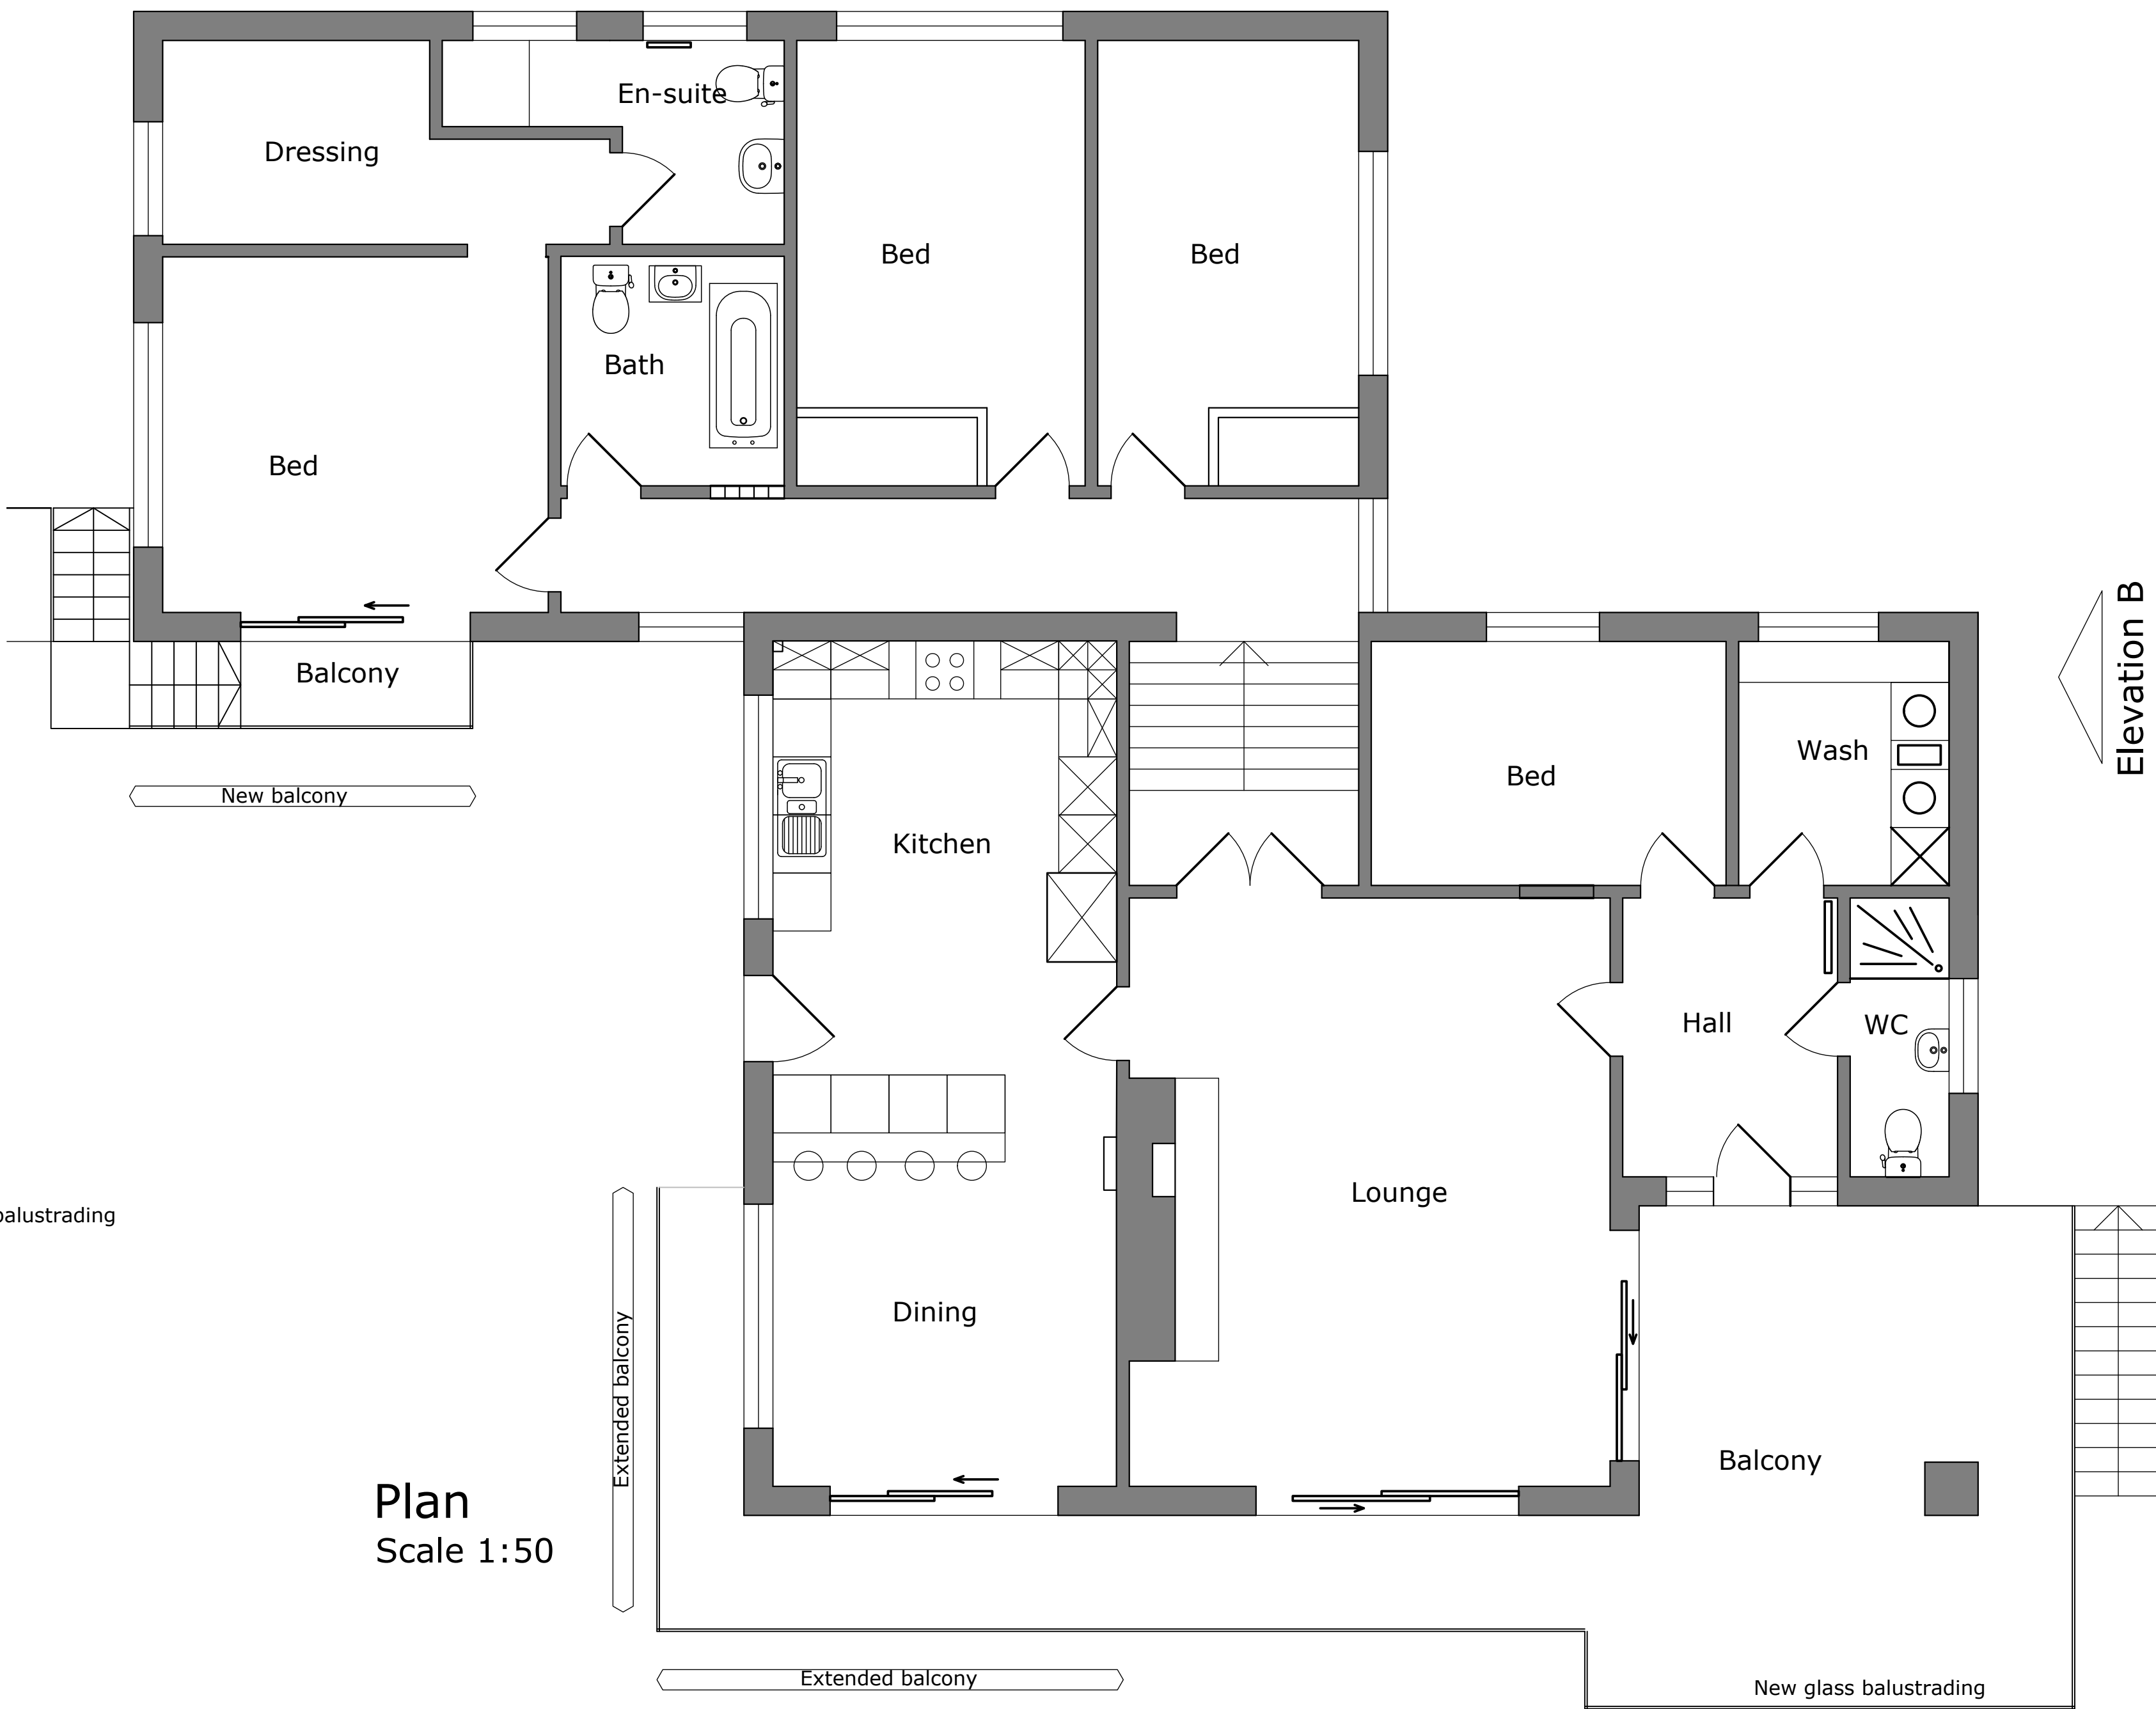


Plan  
Scale 1:50

Elevation A

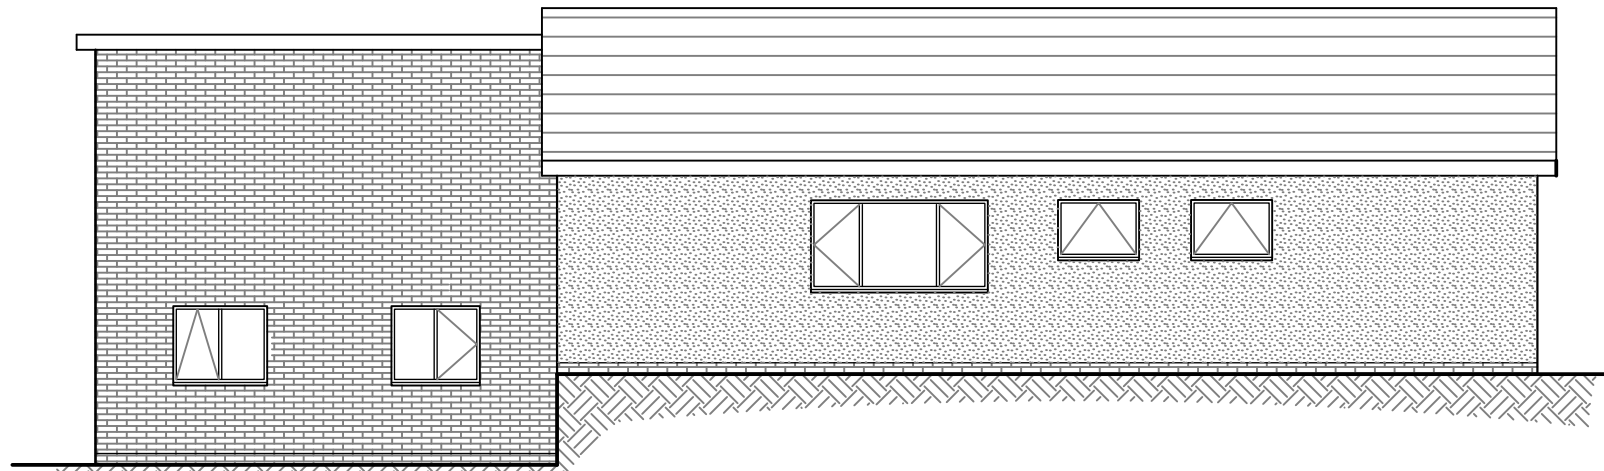


Elevation D  
Scale 1:50

Elevation C  
Scale 1:50

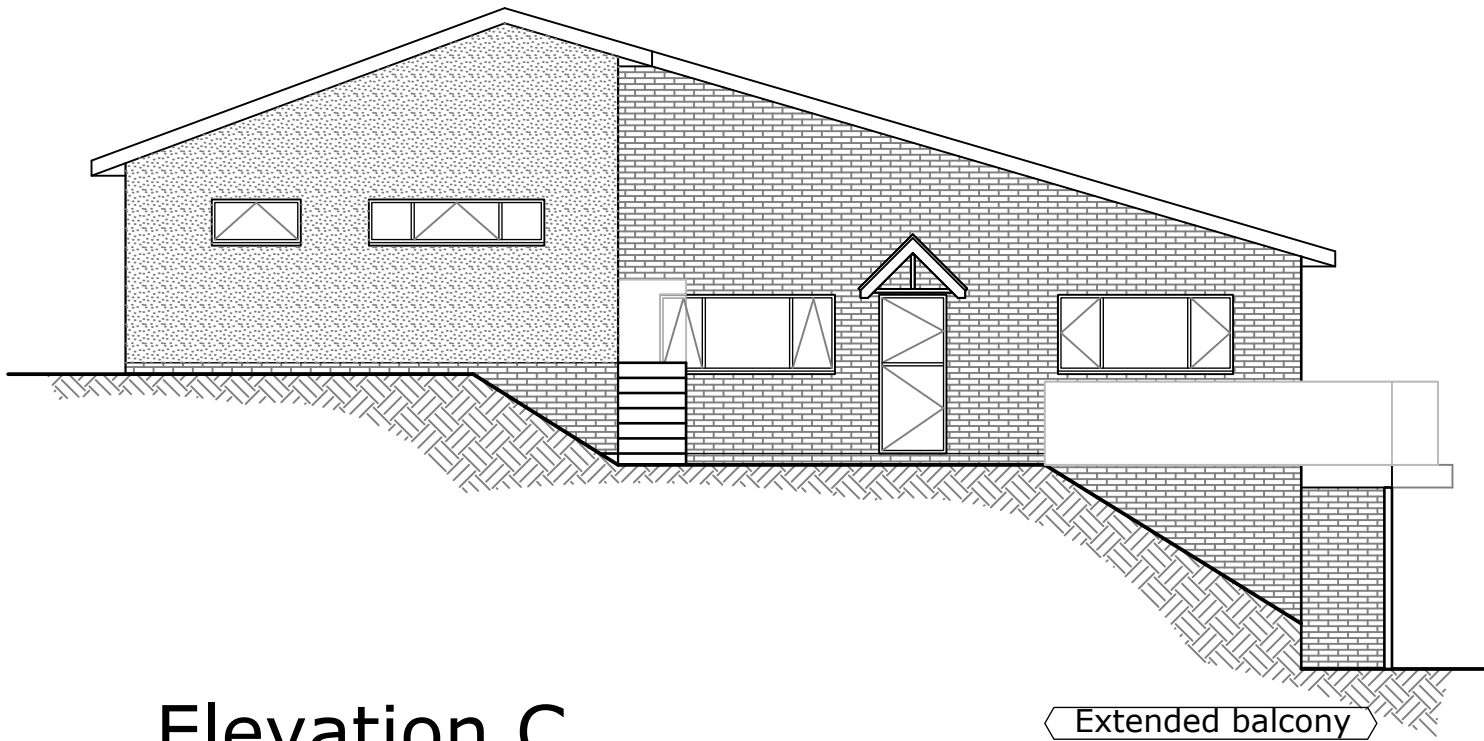

Elevation B

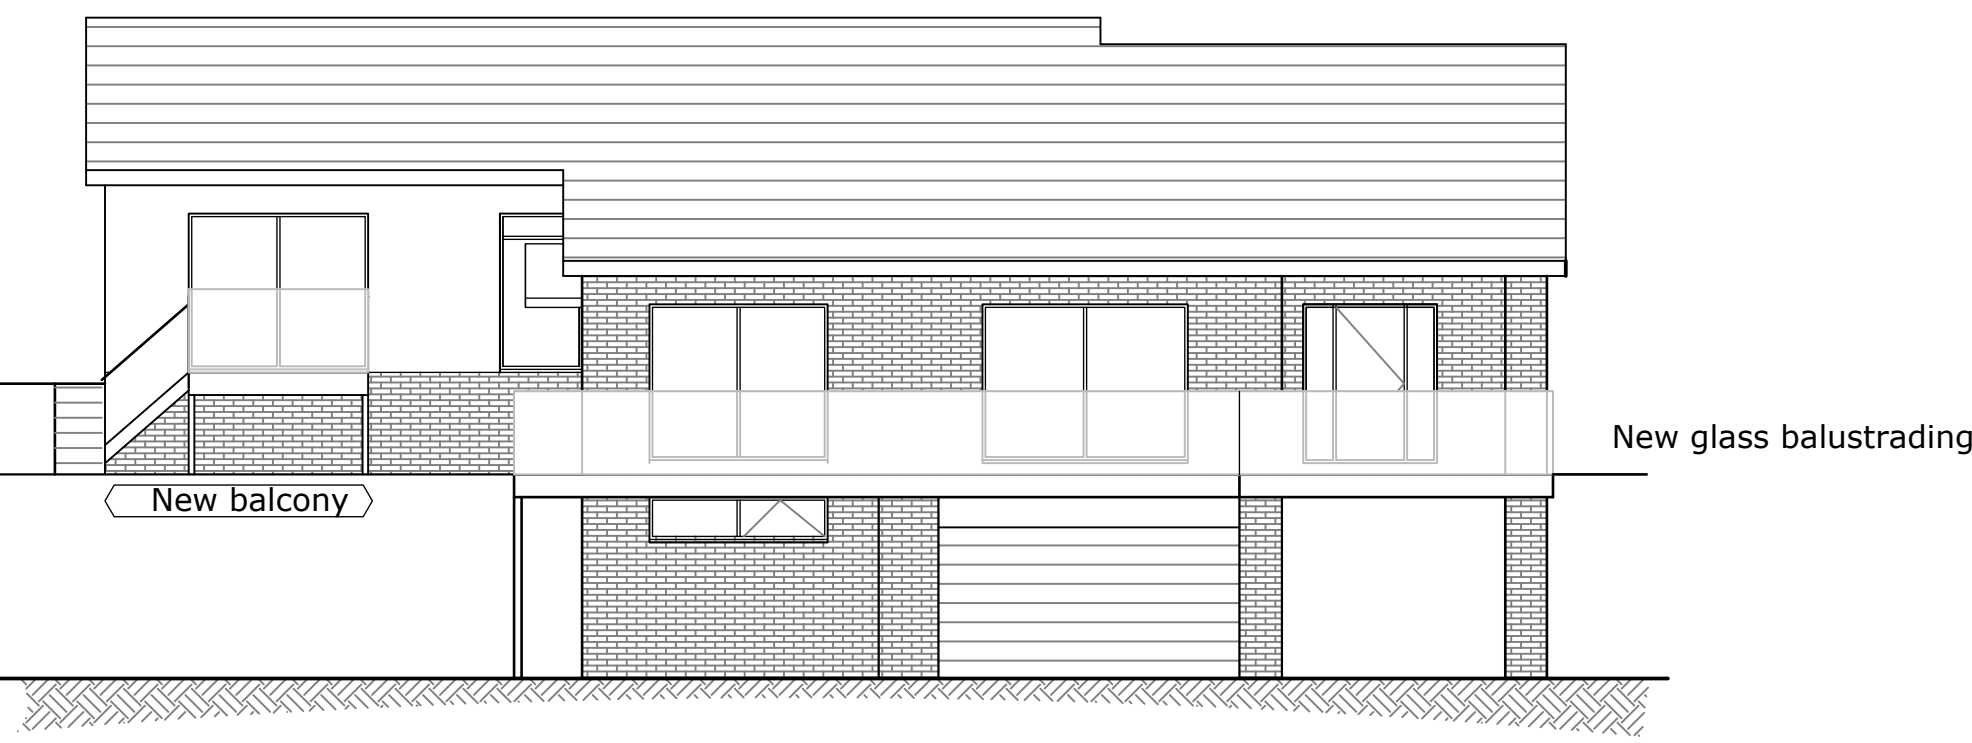

Elevation A  
Scale 1:50

