



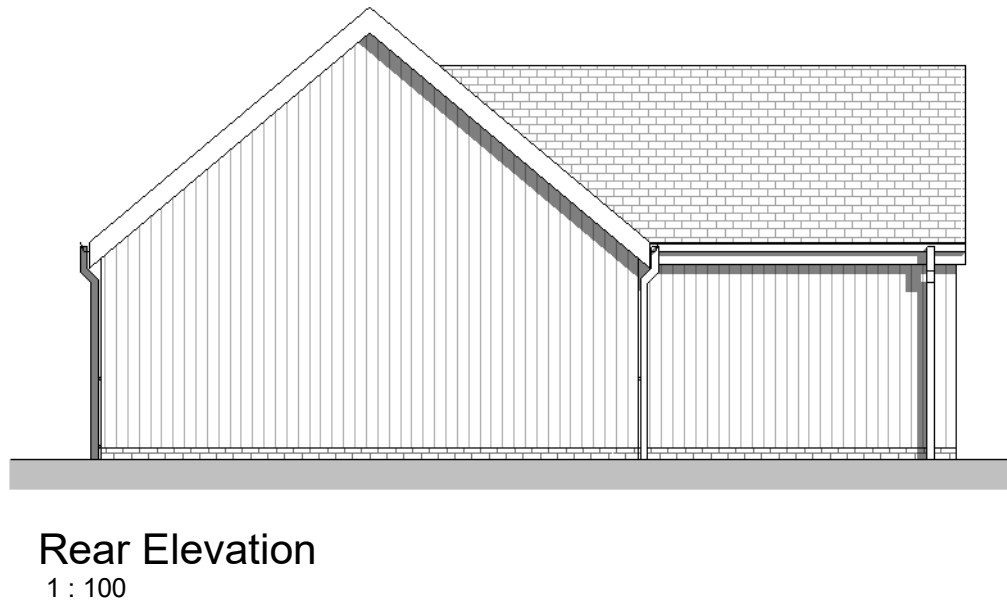

P01	Issued for Planning		15/12/23
REV	DESCRIPTION	BY	DATE

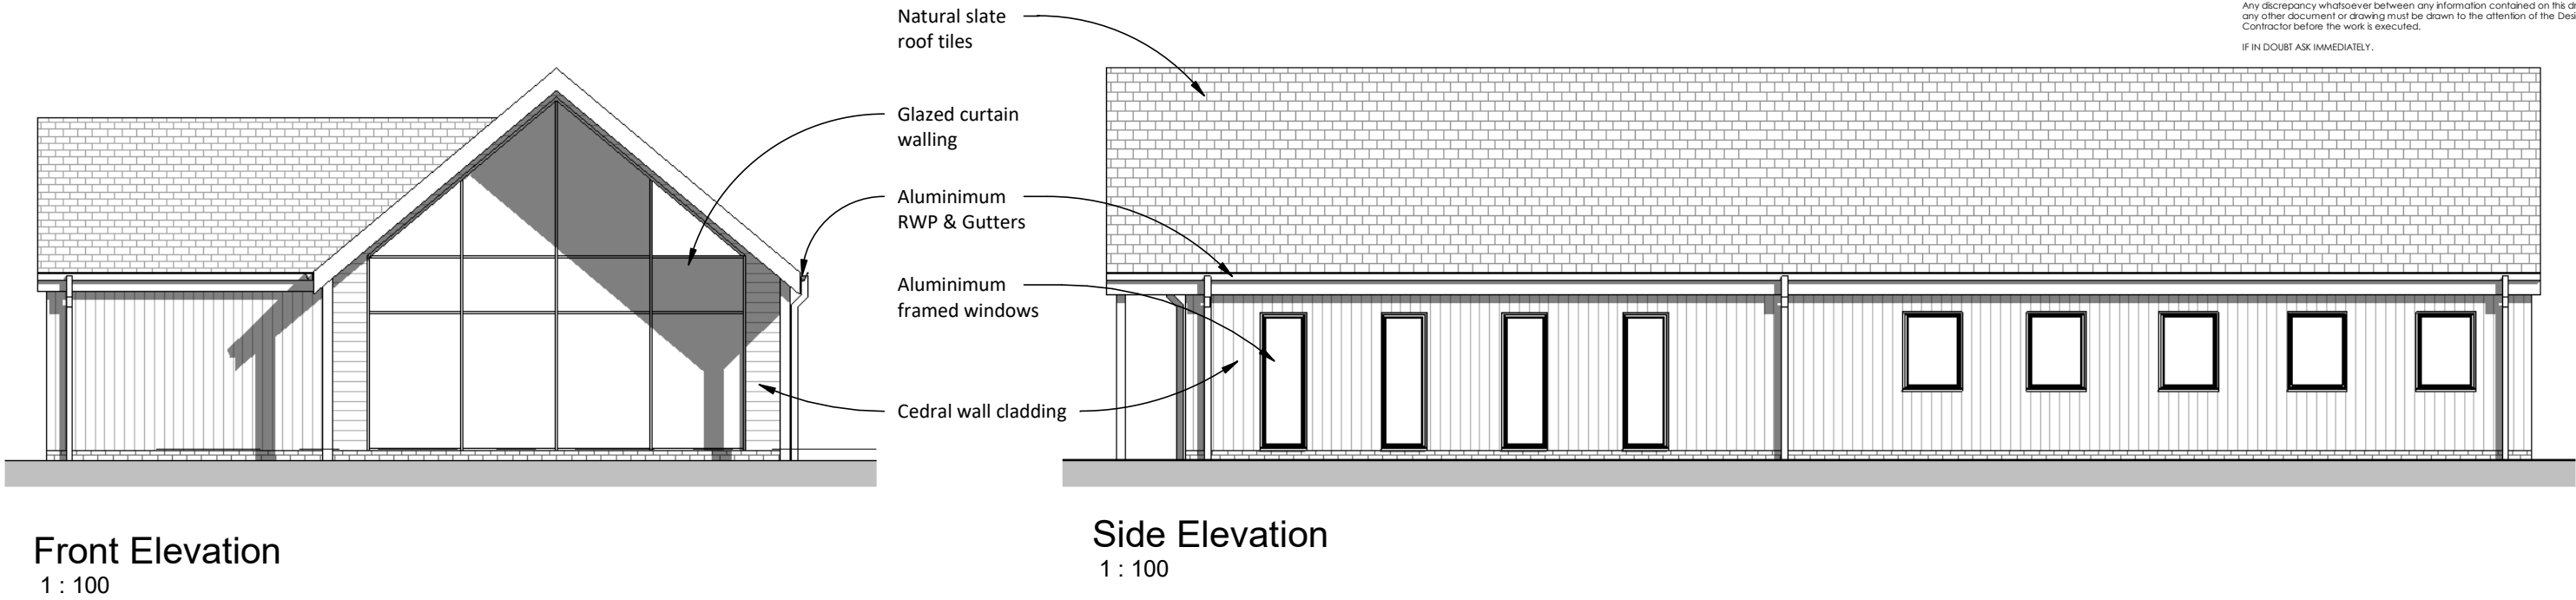

OFF THE WALL - Architectural Services
@ offthewall_architectural
07772 113 971
cathy@offthewallarchitectural.com



CLIENT:	Trewythen Hall
ADDRESS:	Trewythen Hall, Gresford

DRAWING STATUS		PLANNING	
STAGE:		Pre-Application Consultation	
TITLE:		Studio - Proposed Elevations	
SCALE AT A3: 1 : 100	DATE: 23/10/23	DRAWN: CO	CHECKED: CO
PROJECT NO: 1253	DRAWING NO: 2003		REVISION: P01